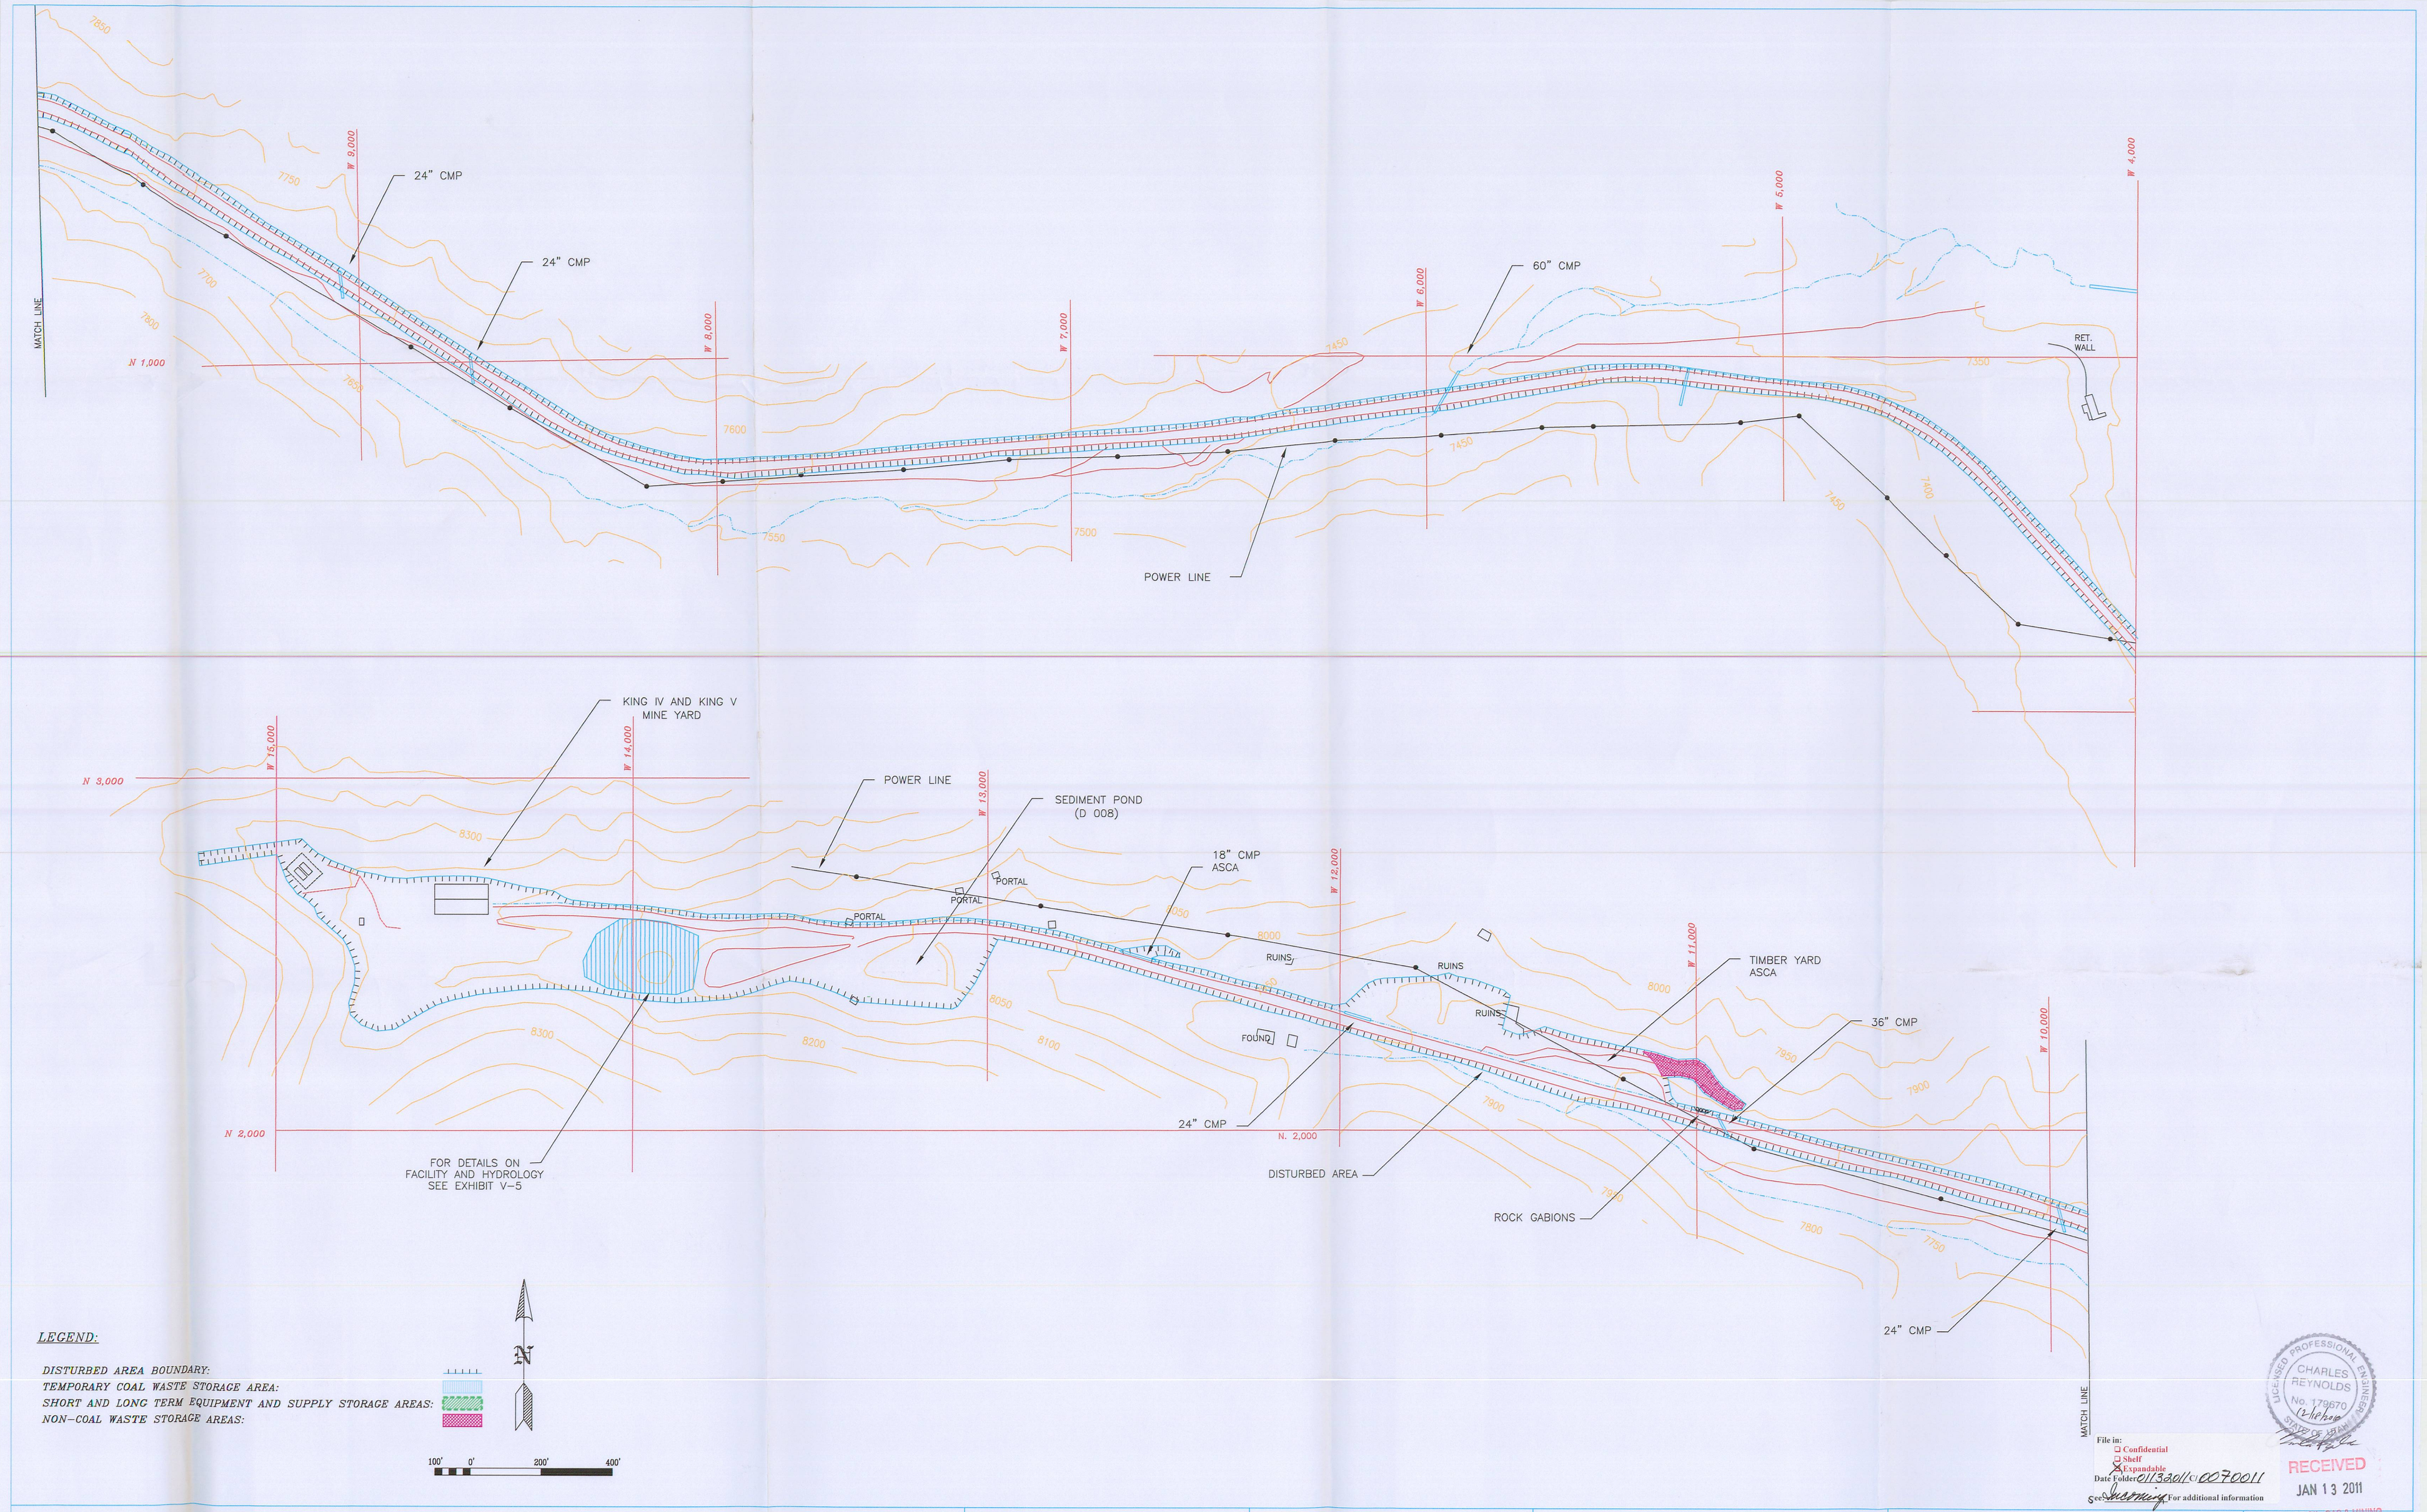

LEGEND:

DISTURBED AREA BOUNDARY:
TEMPORARY COAL WASTE STORAGE AREA:
SHORT AND LONG TERM EQUIPMENT AND SUPPLY STORAGE AREAS:
NON-COAL WASTE STORAGE AREAS:

LICENSED PROFESSIONAL ENGINEER CHARLES REYNOLDS No. 179670 STATE OF UTAH 12/18/2010

File in:
☐ Confidential
☐ Shelf
☒ Expandable
Date Folder 01132011 0070011
See Incoming For additional information

RECEIVED
JAN 13 2011
DIV. OF OIL, GAS & MINING

REVISION DATE:		
MAY 1998		
July 2010		

HIAWATHA COAL COMPANY
HIAWATHA, UTAH

MIDDLE FORK
SURFACE FACILITIES

STORAGE AND WASTE FACILITIES

EXHIBIT
V-6