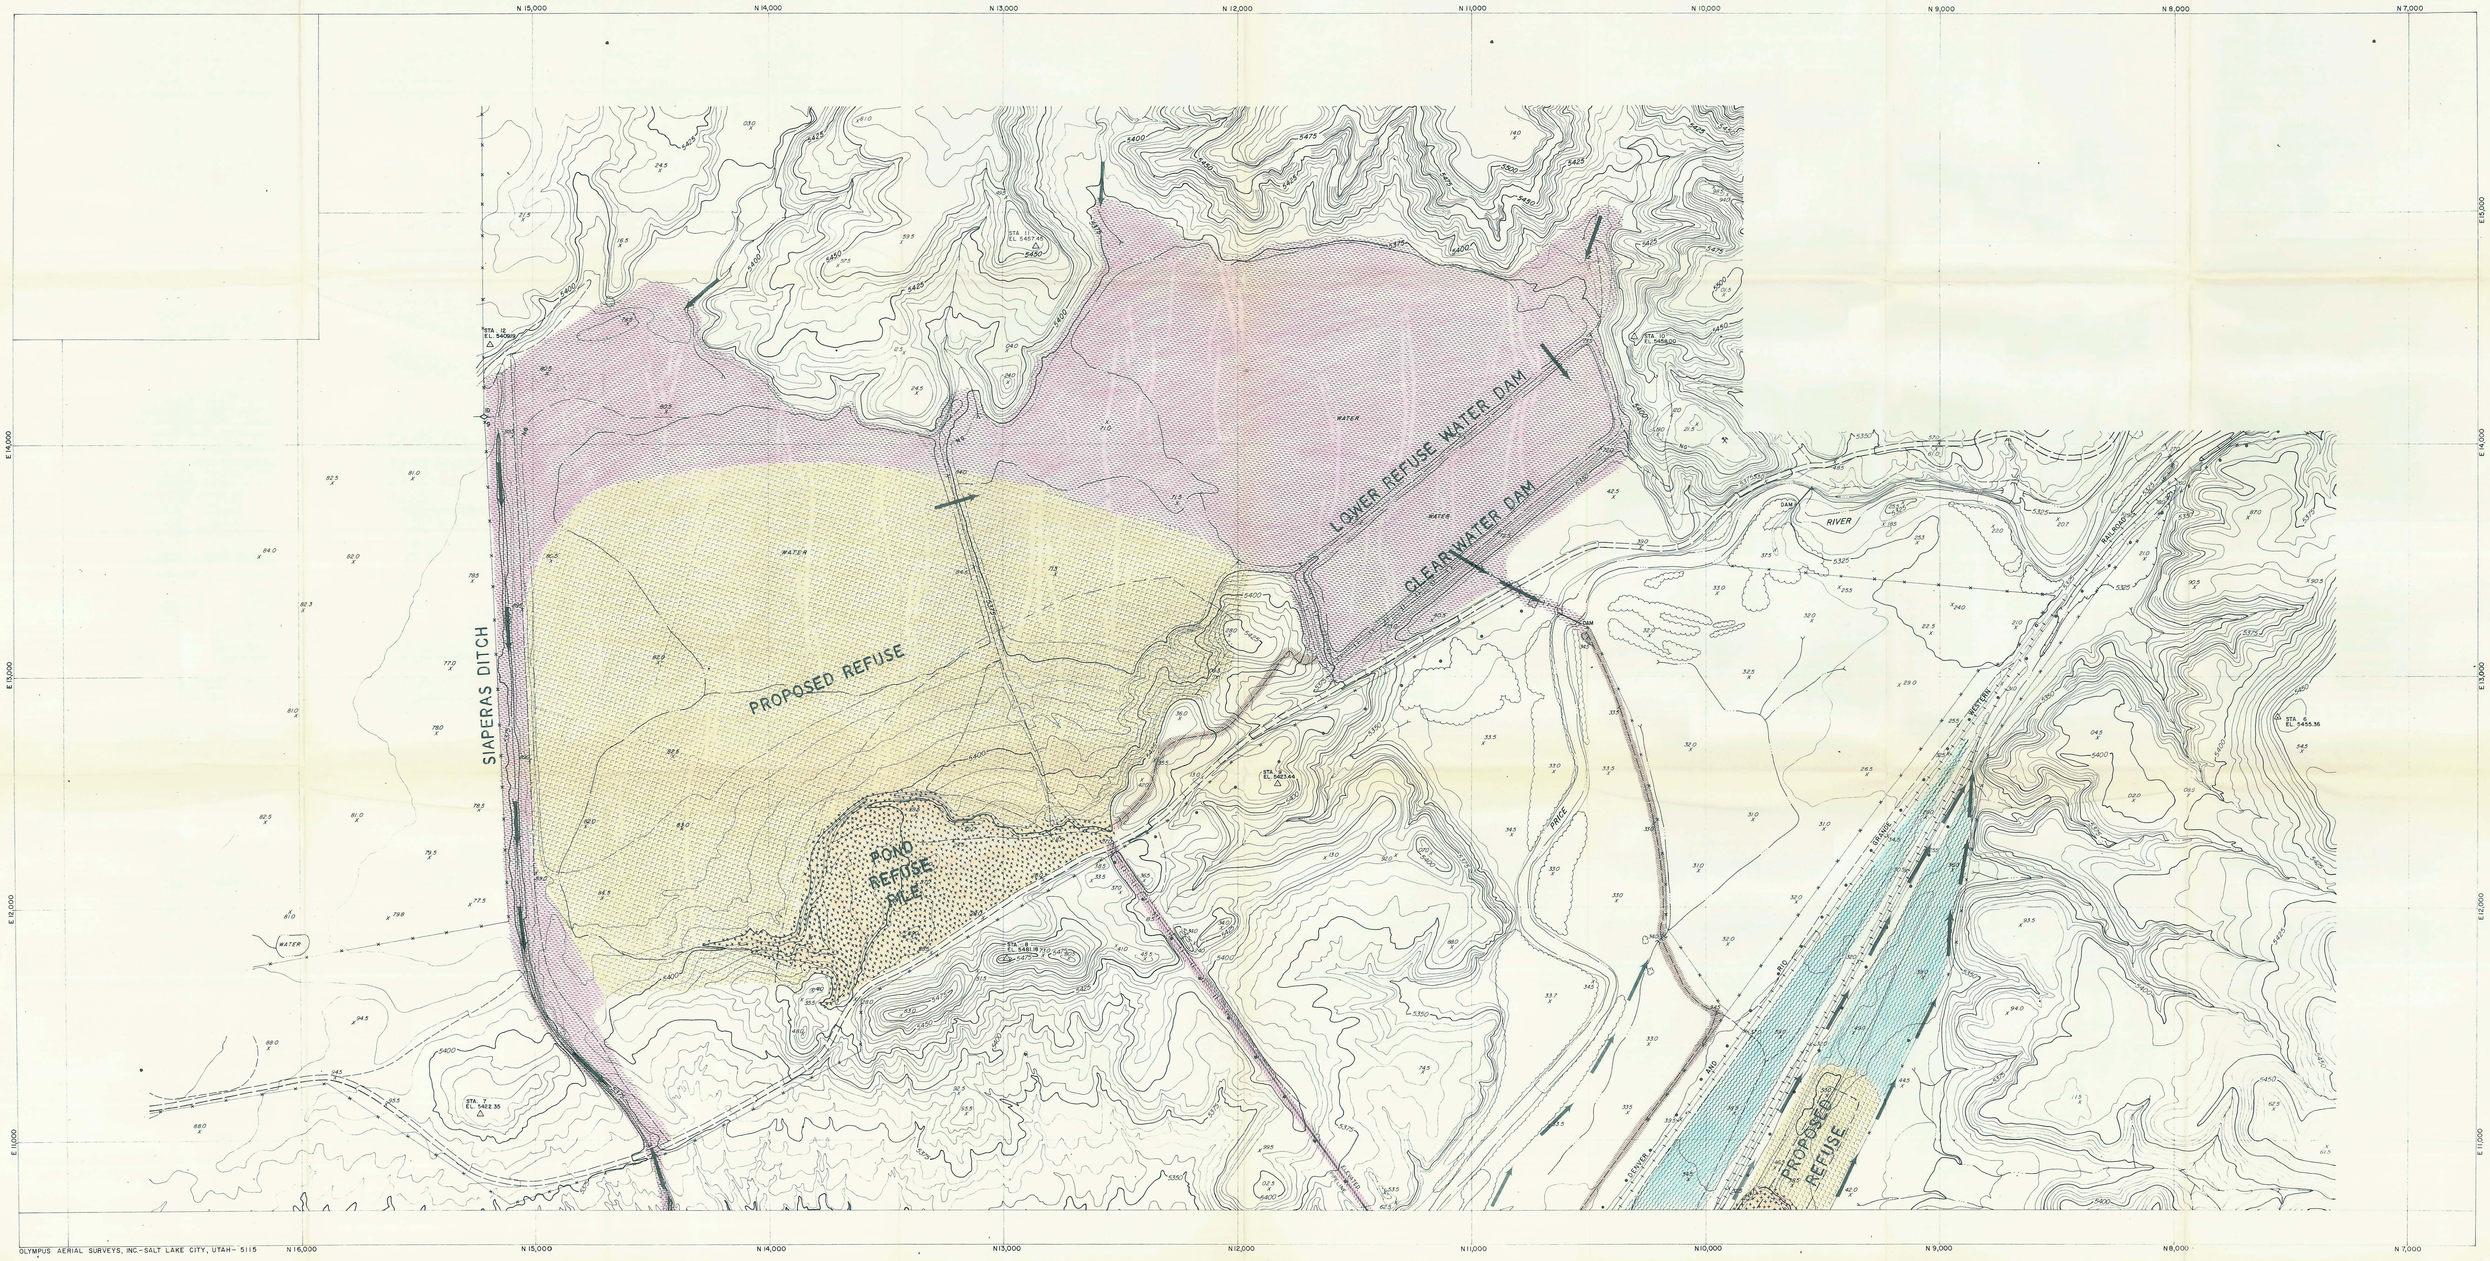

N 15,000
N 14,000
N 13,000
N 12,000
N 11,000
N 10,000
N 9,000
N 8,000
N 7,000
E 15,000
E 14,000
E 13,000
E 12,000
E 11,000
SIAPERAS DITCH
PROPOSED REFUSE
POND REFUSE PILE
LOWER REFUSE WATER DAM
CLEARWATER DAM
WATER
DAM
RIVER
PRICE
PROPOSED REFUSE
OLYMPUS AERIAL SURVEYS, INC.-SALT LAKE CITY, UTAH- 5115