WELLINGTON COAL CLEANING PLANT

TEST PLOTS

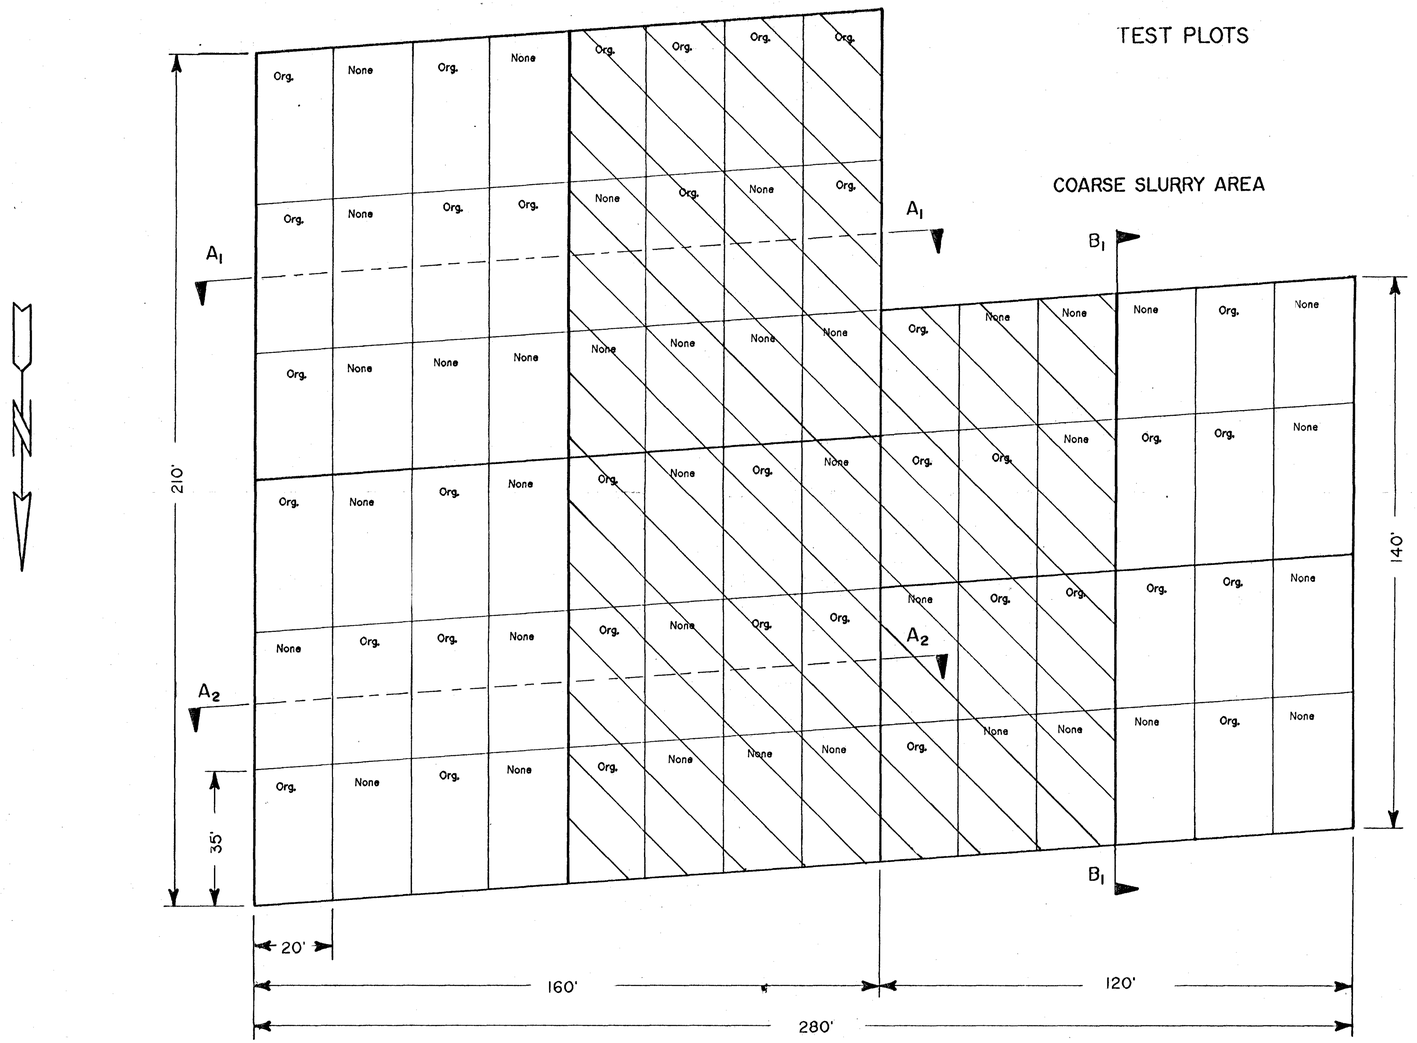

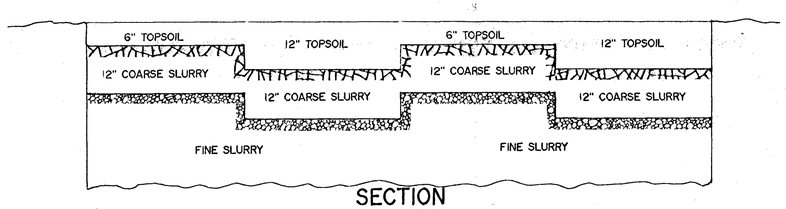

SECTION
A1 - A1

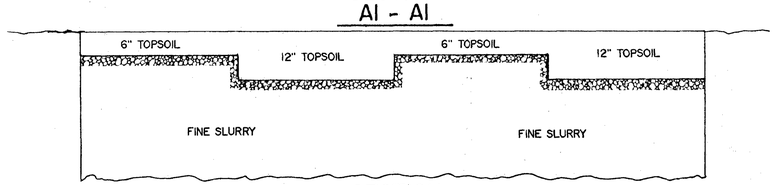

SECTION
A2 - A2

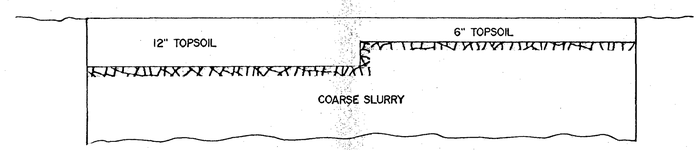

SECTION
B1 - B1

LEGEND

Scale 1" = 20'

Org. ORGANIC AMENDMENT ADDED

None NO ORGANIC AMENDMENT ADDED

RECEIVED
APR 13 1987
DIVISION OF
OIL, GAS & MINING

SUNNYSIDE MINES
COAL

DRAWING NO. D4 - 0141 (1 OF 2)

WELLINGTON
TEST PLOTS

DRAWN BY	MIKE OLSEN	DATE 4/18/86
CHECKED BY		DATE
APPROVED		DATE
APPROVED		DATE
SCALE	1" = 20'	

NO.	DESCRIPTION	DATE
1		
2		
3		
4		

REVISIONS

KAISER COAL