WELLINGTON COAL
CLEANING PLANT
TEST PLOTS

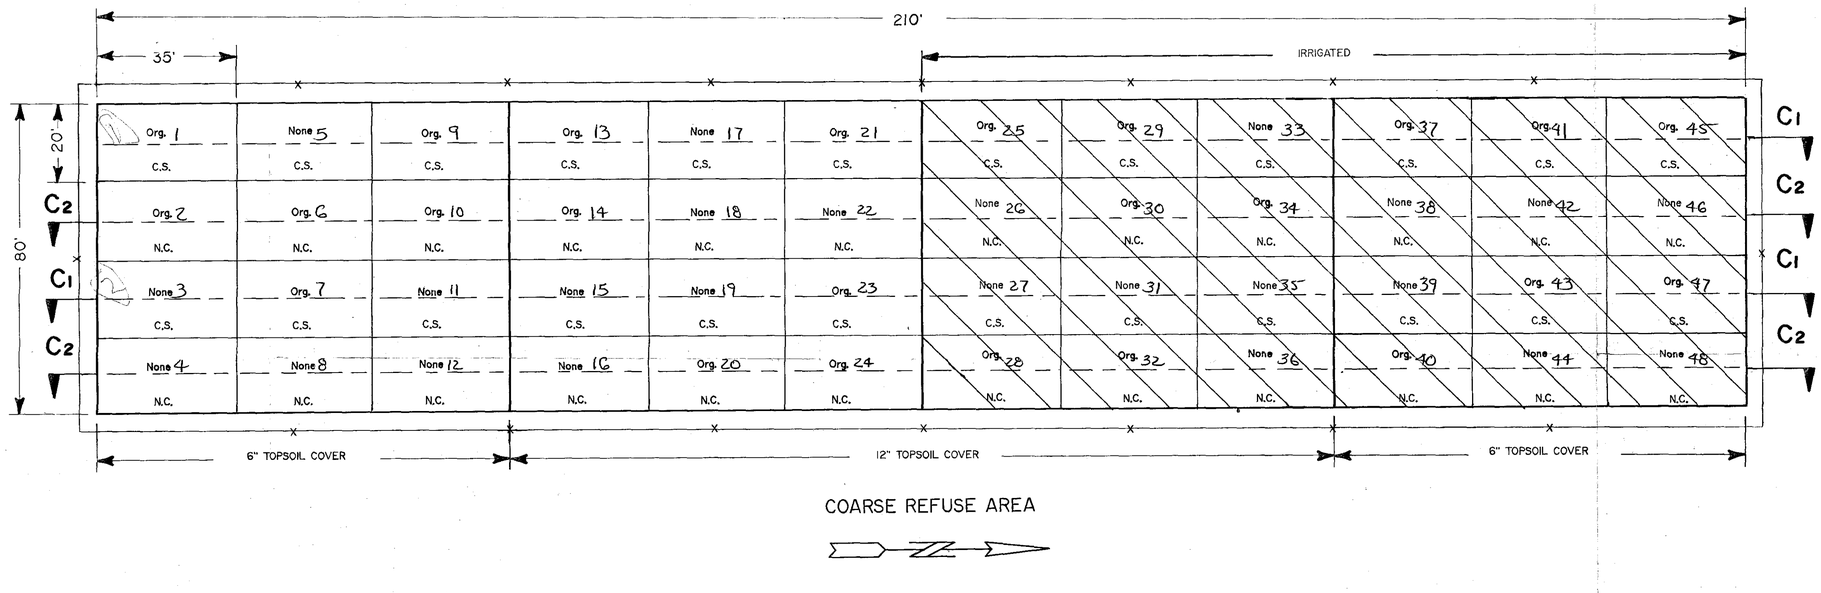

COARSE REFUSE AREA

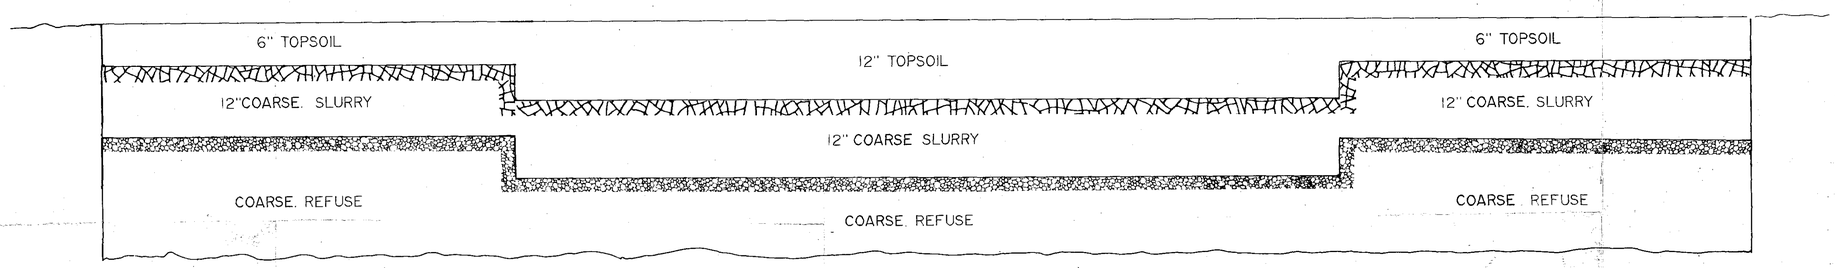

SECTION C1 - C1

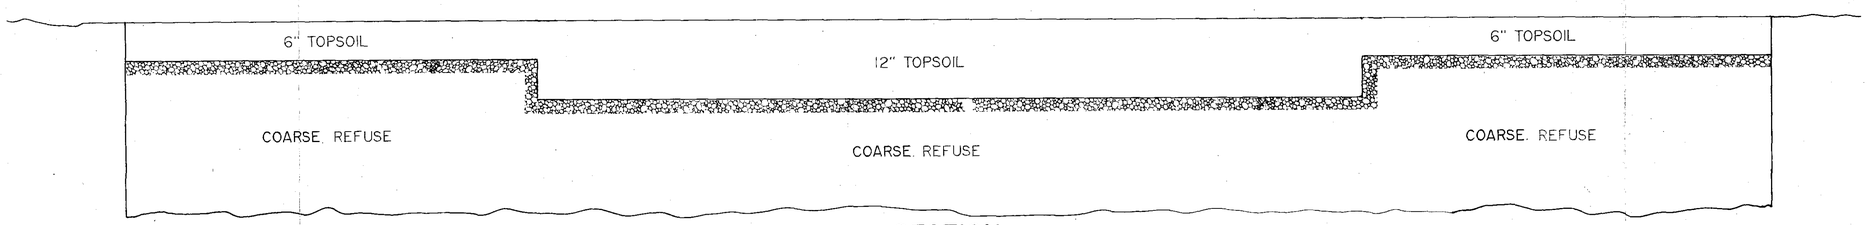

SECTION C2 - C2

LEGEND

Scale 1" = 20'

Org. ORGANIC AMENDMENT ADDED

None NO ORGANIC AMENDMENT ADDED

C.S. COARSE SLURRY COVER

N.C. NO COARSE SLURRY COVER

—X— FENCE

IRRIGATED

SUNNYSIDE MINES COAL

DRAWING NO. D4 - 0141 (2 OF 2)

WELLINGTON TEST PLOTS

NO.	DESCRIPTION	DATE
4		
3		
2		
1		

REVISIONS

DRAWN BY MIKE OLSEN DATE 4/18/86

CHECKED BY DATE

APPROVED DATE

APPROVED DATE

SCALE 1" = 20'

KAISER COAL