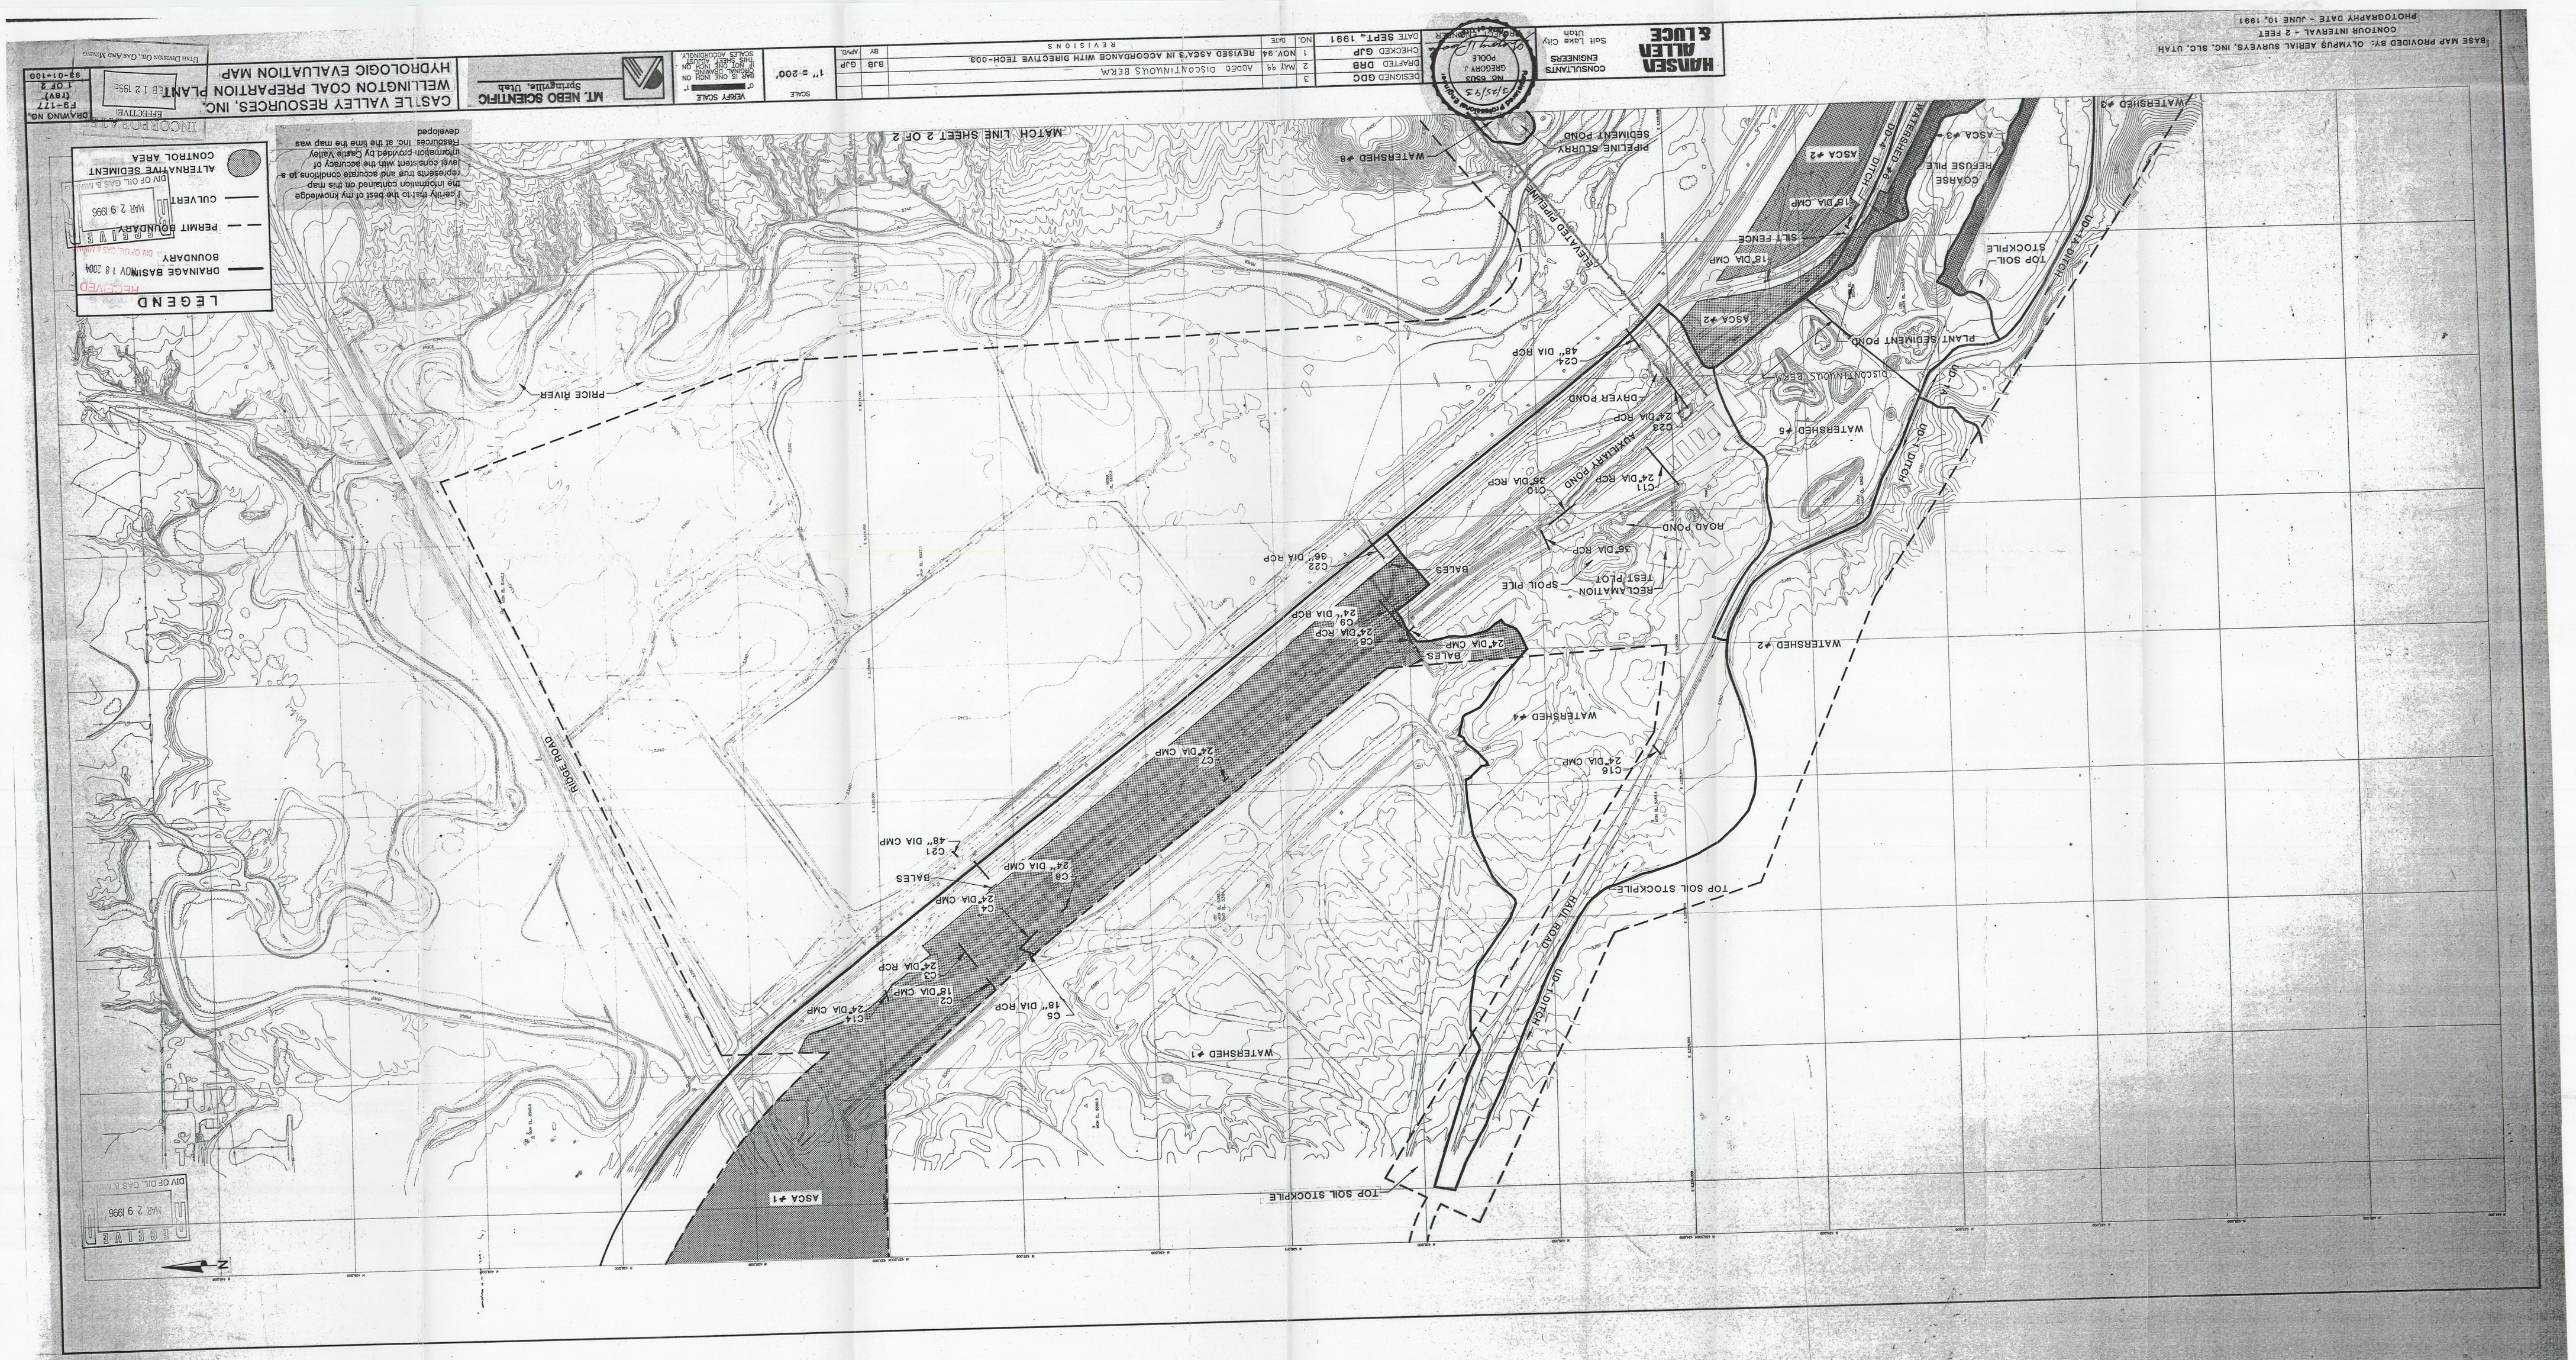

BASE MAP PROVIDED BY: OLYMPUS AERIAL SURVEYS, INC. SLC, UTAH
CONTOUR INTERVAL - 2 FEET
PHOTOGRAPHY DATE - JUNE 10, 1991
HANSEN ALLEN & LUCE
CONSULTANTS ENGINEERS
Salt Lake City Utah
DESIGNED GDC
DRAFTED DRB
CHECKED GJP
DATE SEPT., 1991
NO. DATE
REVISIONS
1 NOV. 94 REVISED ASCA'S IN ACCORDANCE WITH DIRECTIVE TECH-003
2 MAY 94 ADDED DISCONTINUOUS BERM
3
SCALE 1" = 200'
VERIFY SCALE
MT. NEBO SCIENTIFIC
Springville, Utah
CASTLE VALLEY RESOURCES, INC.
WELLINGTON COAL PREPARATION PLANT
HYDROLOGIC EVALUATION MAP
DRAWING NO. F9-177 (rev) 1 OF 2 93-01-100
EFFECTIVE: FEB 1 2 1996
Utah Division Oil, Gas And Mining
LEGEND
DRAINAGE BASIN BOUNDARY
PERMIT BOUNDARY
CULVERT
ALTERNATIVE SEDIMENT CONTROL AREA
RECEIVED NOV 1 8 2004 DIV OF OIL GAS & MINING
I certify that to the best of my knowledge the information contained on this map represents true and accurate conditions to a level consistent with the accuracy of information provided by Castle Valley Resources, Inc. at the time the map was developed
MATCH LINE SHEET 2 OF 2
PRICE RIVER
RIDGE ROAD
ASCA #1
ASCA #2
ASCA #3
WATERSHED #1
WATERSHED #2
WATERSHED #3
WATERSHED #4
WATERSHED #5
WATERSHED #8
TOP SOIL STOCKPILE
PLANT SEDIMENT POND
DISCONTINUOUS BERM
COARSE REFUSE PILE
SILT FENCE
18" DIA CMP
DRYER POND
AUXILIARY POND
ROAD POND
RECLAMATION TEST PLOT
SPOIL PILE
BALES
24" DIA CMP
24" DIA RCP
36" DIA RCP
48" DIA CMP
18" DIA RCP
24" DIA CMP
HAUL ROAD
UD-1 DITCH
UD-4 DITCH
DD-4 DITCH
DIV OF OIL GAS & MINING
RECEIVED MAR 2 9 1996