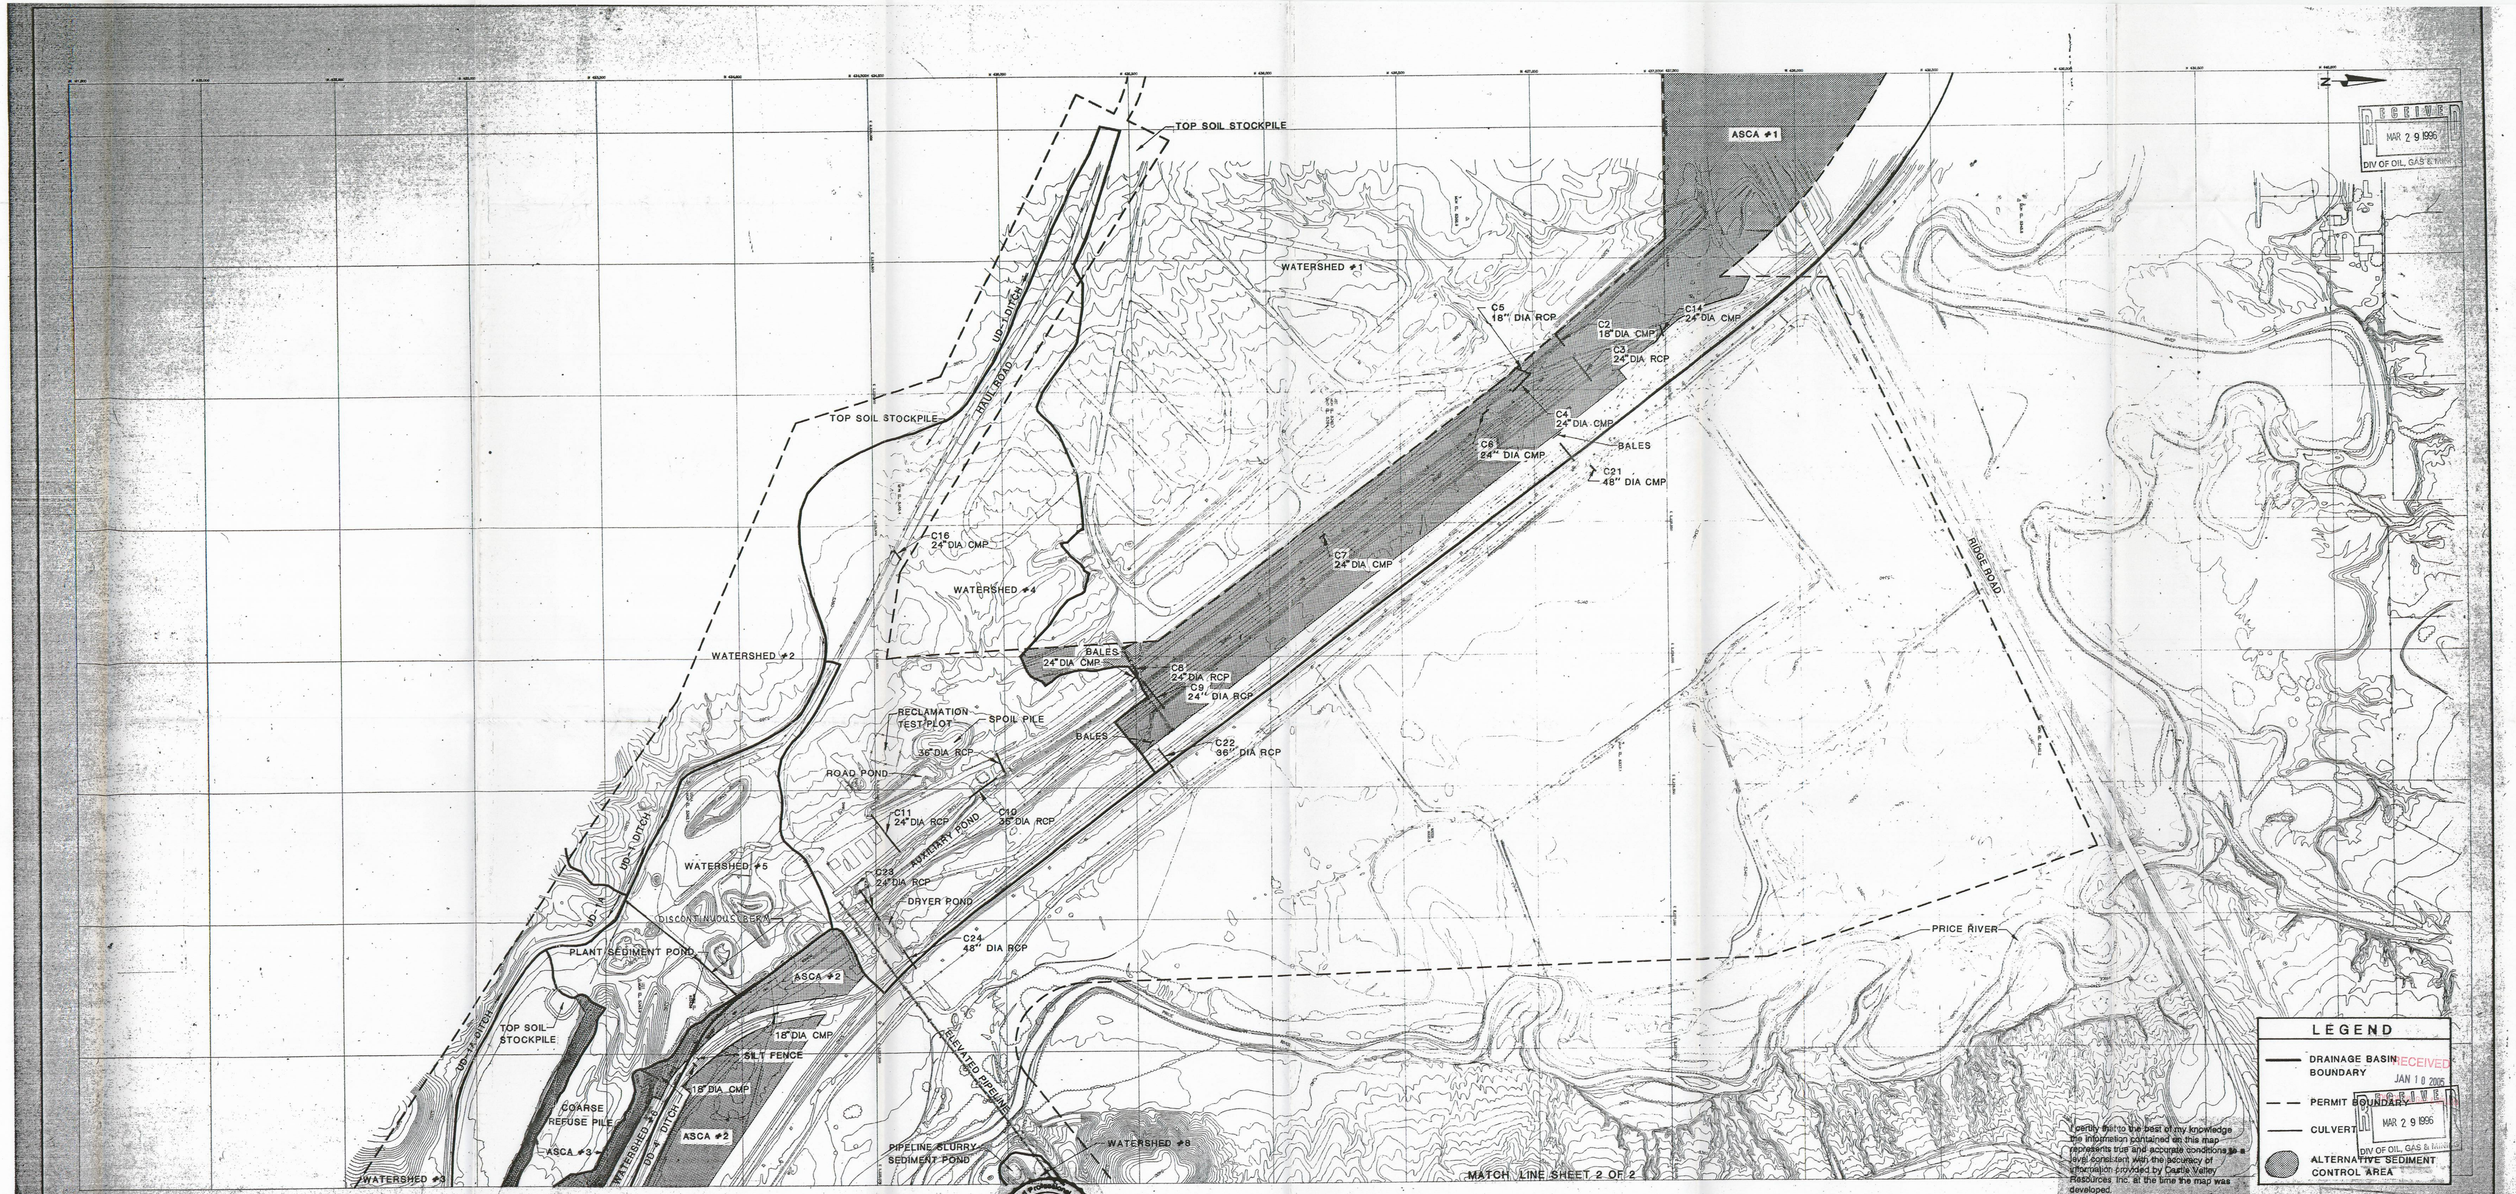

BASE MAP PROVIDED BY: OLYMPUS AERIAL SURVEYS, INC. SLC, UTAH
CONTOUR INTERVAL = 2 FEET
PHOTOGRAPHY DATE = JUNE 10, 1991

HANSEN ALLEN & LUCE
CONSULTANTS ENGINEERS
Salt Lake City, Utah

STATE OF UTAH — REGISTERED PROFESSIONAL ENGINEER — NO. 6503 — 3/15/92 — GREGORY J. POOLE

DESIGNED GDC	3				
DRAFTED DRB	2	MAY 98	ADDED DISCONTINUOUS BERM.		
CHECKED GJP	1	NOV. 94	REVISED ASCA'S IN ACCORDANCE WITH DIRECTIVE TECH-008	BJB	GJP
DATE SEPT. 1991	NO.	DATE	REVISIONS	BY	APVD.

SCALE 1" = 200'

VERIFY SCALE 0" 1" BAR IS ONE INCH ON ORIGINAL DRAWING IF NOT, USE THIS BAR TO VERIFY SCALES ACCORDINGLY.

MT. NEBO SCIENTIFIC
Springville, Utah

CASTLE VALLEY RESOURCES, INC.
WELLINGTON COAL PREPARTION PLANT
HYDROLOGIC EVALUATION MAP

EFFECTIVE FEB 12 1996

DRAWING NO. T9-177 (T97) SHEET 2 OF 2
03-01-198