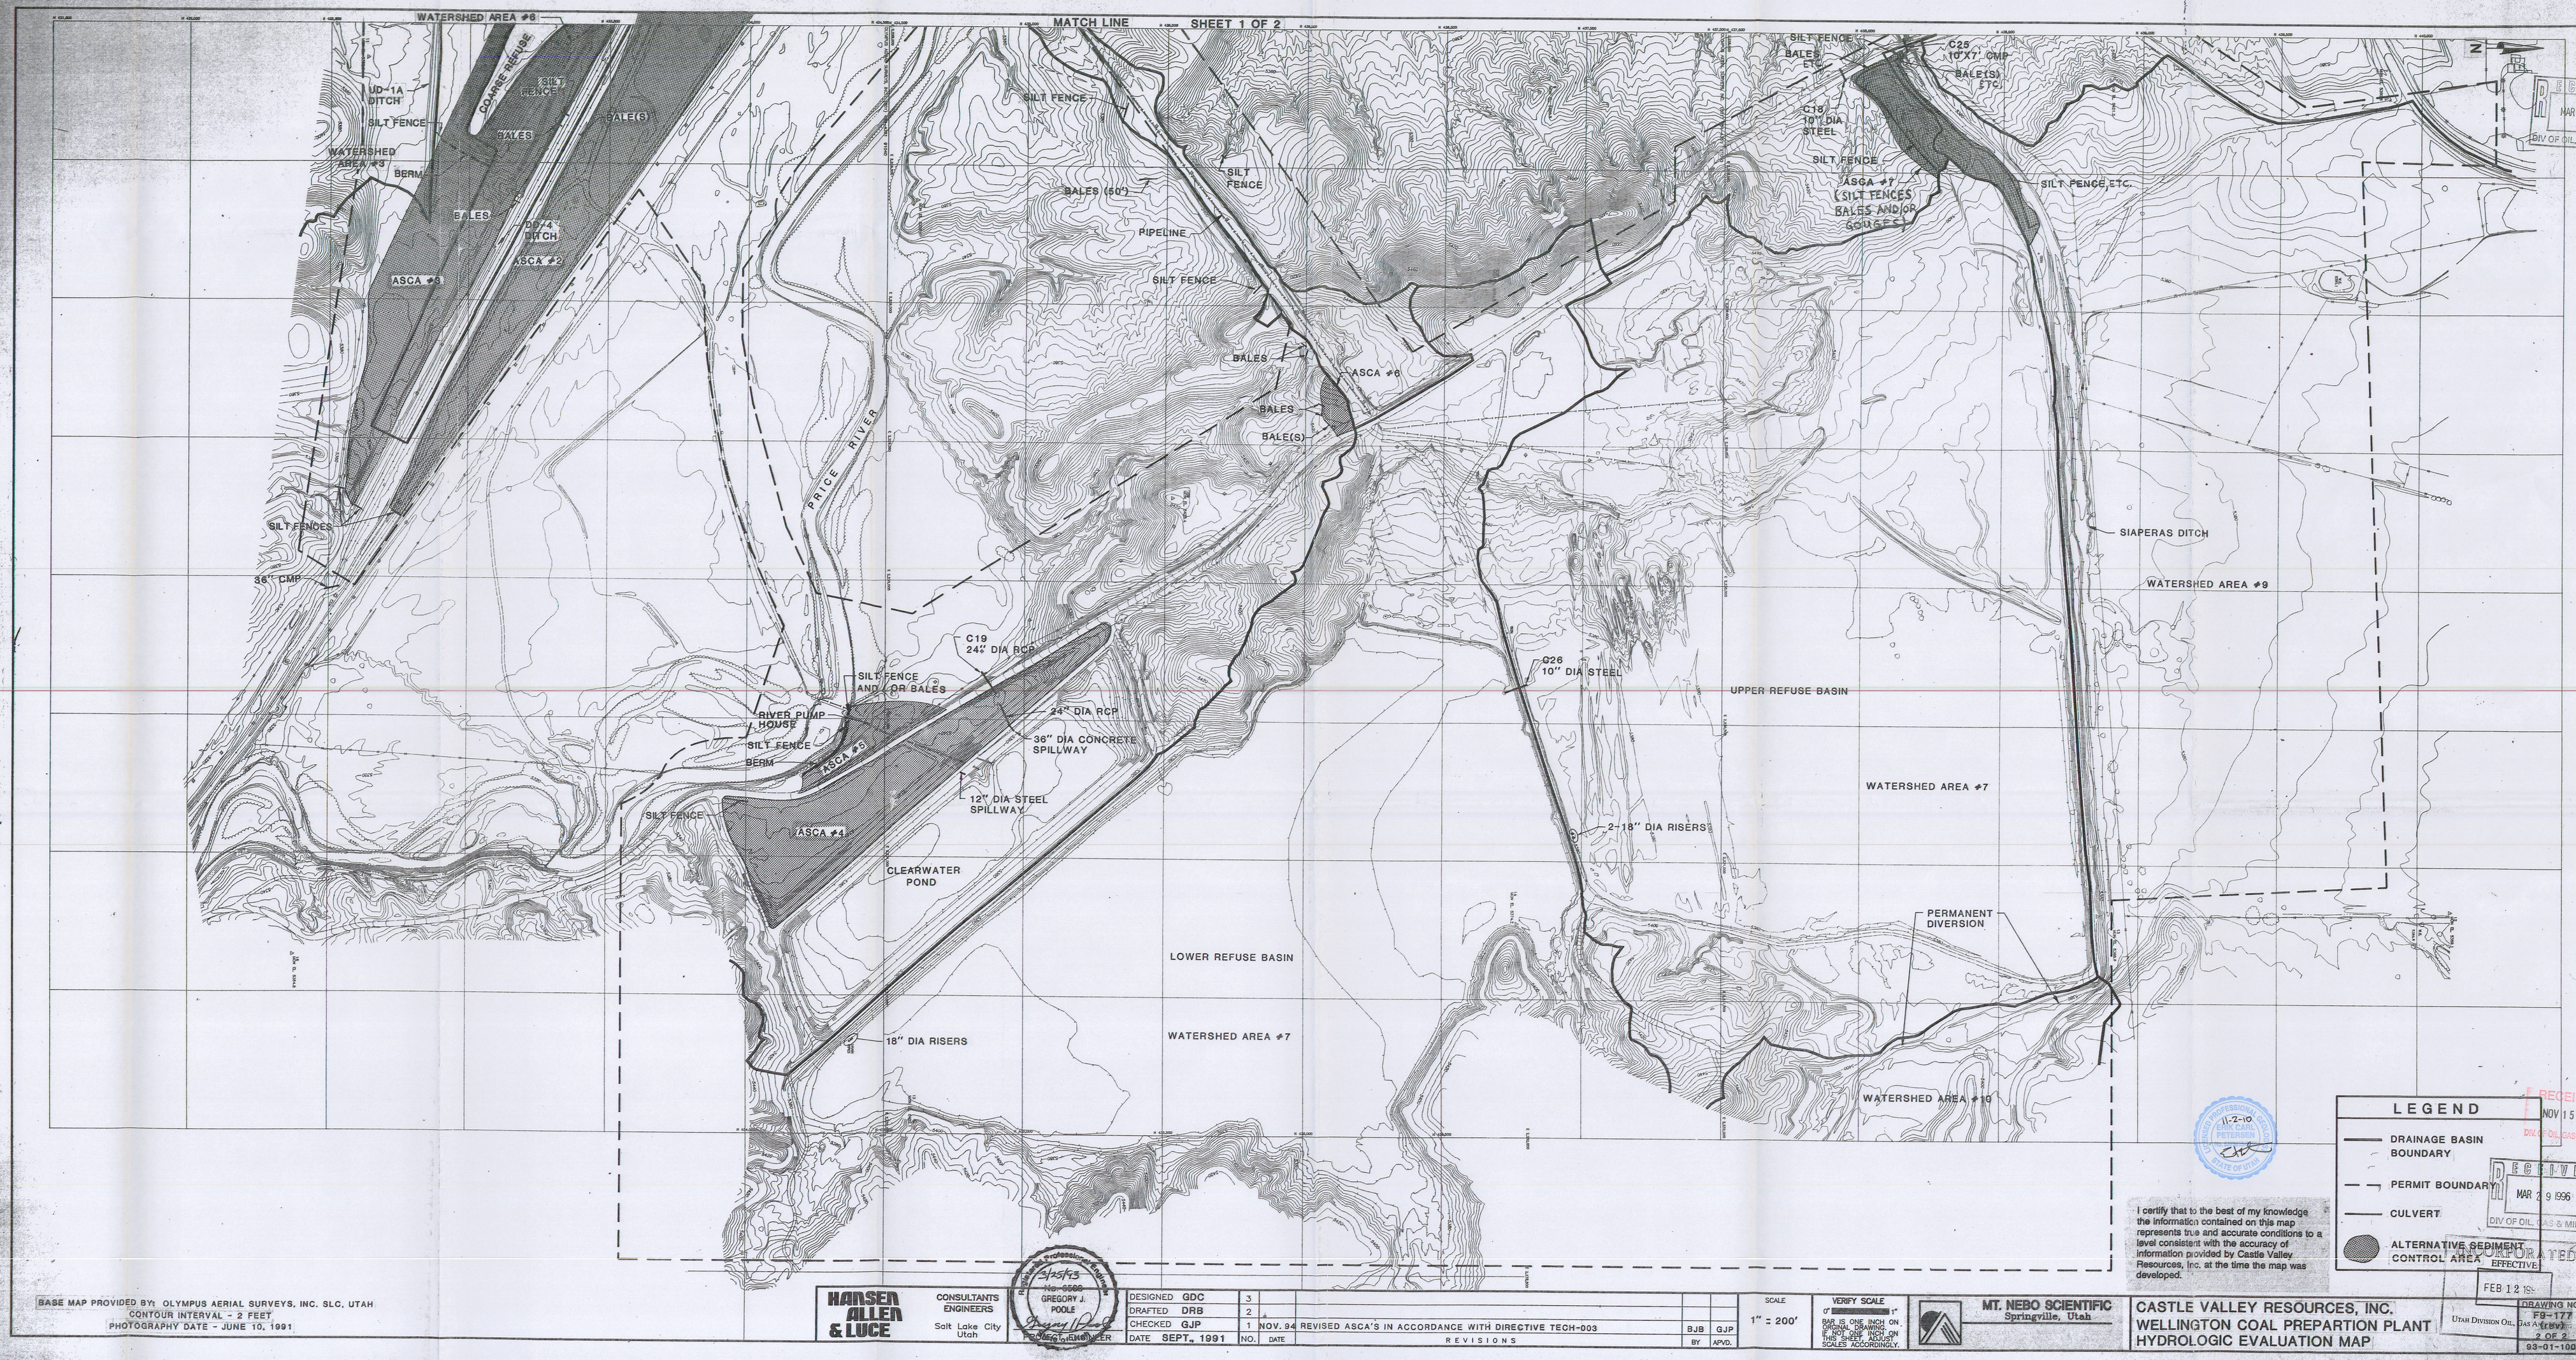

BASE MAP PROVIDED BY: OLYMPUS AERIAL SURVEYS, INC. SLC, UTAH
CONTOUR INTERVAL - 2 FEET
PHOTOGRAPHY DATE - JUNE 10, 1991

HANSEN ALLEN & LUCE
CONSULTANTS ENGINEERS
Salt Lake City Utah

Registered Professional Engineer
3/25/93
No. 6568
GREGORY J. POOLE
PROJECT ENGINEER

DESIGNED GDC	3					
DRAFTED DRB	2					
CHECKED GJP	1	NOV. 94	REVISED ASCA'S IN ACCORDANCE WITH DIRECTIVE TECH-003	BJB	GJP	
DATE SEPT., 1991	NO.	DATE	REVISIONS	BY	APVD.	

SCALE 1" = 200'

VERIFY SCALE
0" 1"
BAR IS ONE INCH ON ORIGINAL DRAWING. IF NOT ONE INCH ON THIS SHEET, ADJUST SCALES ACCORDINGLY.

MT. NEBO SCIENTIFIC
Springville, Utah

CASTLE VALLEY RESOURCES, INC.
WELLINGTON COAL PREPARTION PLANT
HYDROLOGIC EVALUATION MAP

DRAWING NO. F9-177
(rev) 2 OF 2
93-01-100

I certify that to the best of my knowledge the information contained on this map represents true and accurate conditions to a level consistent with the accuracy of information provided by Castle Valley Resources, Inc. at the time the map was developed.

LICENSED PROFESSIONAL GEOLOGIST
SAM CARL PETERSEN
STATE OF UTAH
11-2-10

RECEIVED
MAR 29 1996
DIV OF OIL, GAS & MINING
RECEIVED
MAR 29 1996
DIV OF OIL, GAS & MINING
INCORPORATED
EFFECTIVE
FEB 12 199
UTAH DIVISION OIL, GAS & MINING
RECEIVED
NOV 15 2000
DIV OF OIL, GAS & MINING