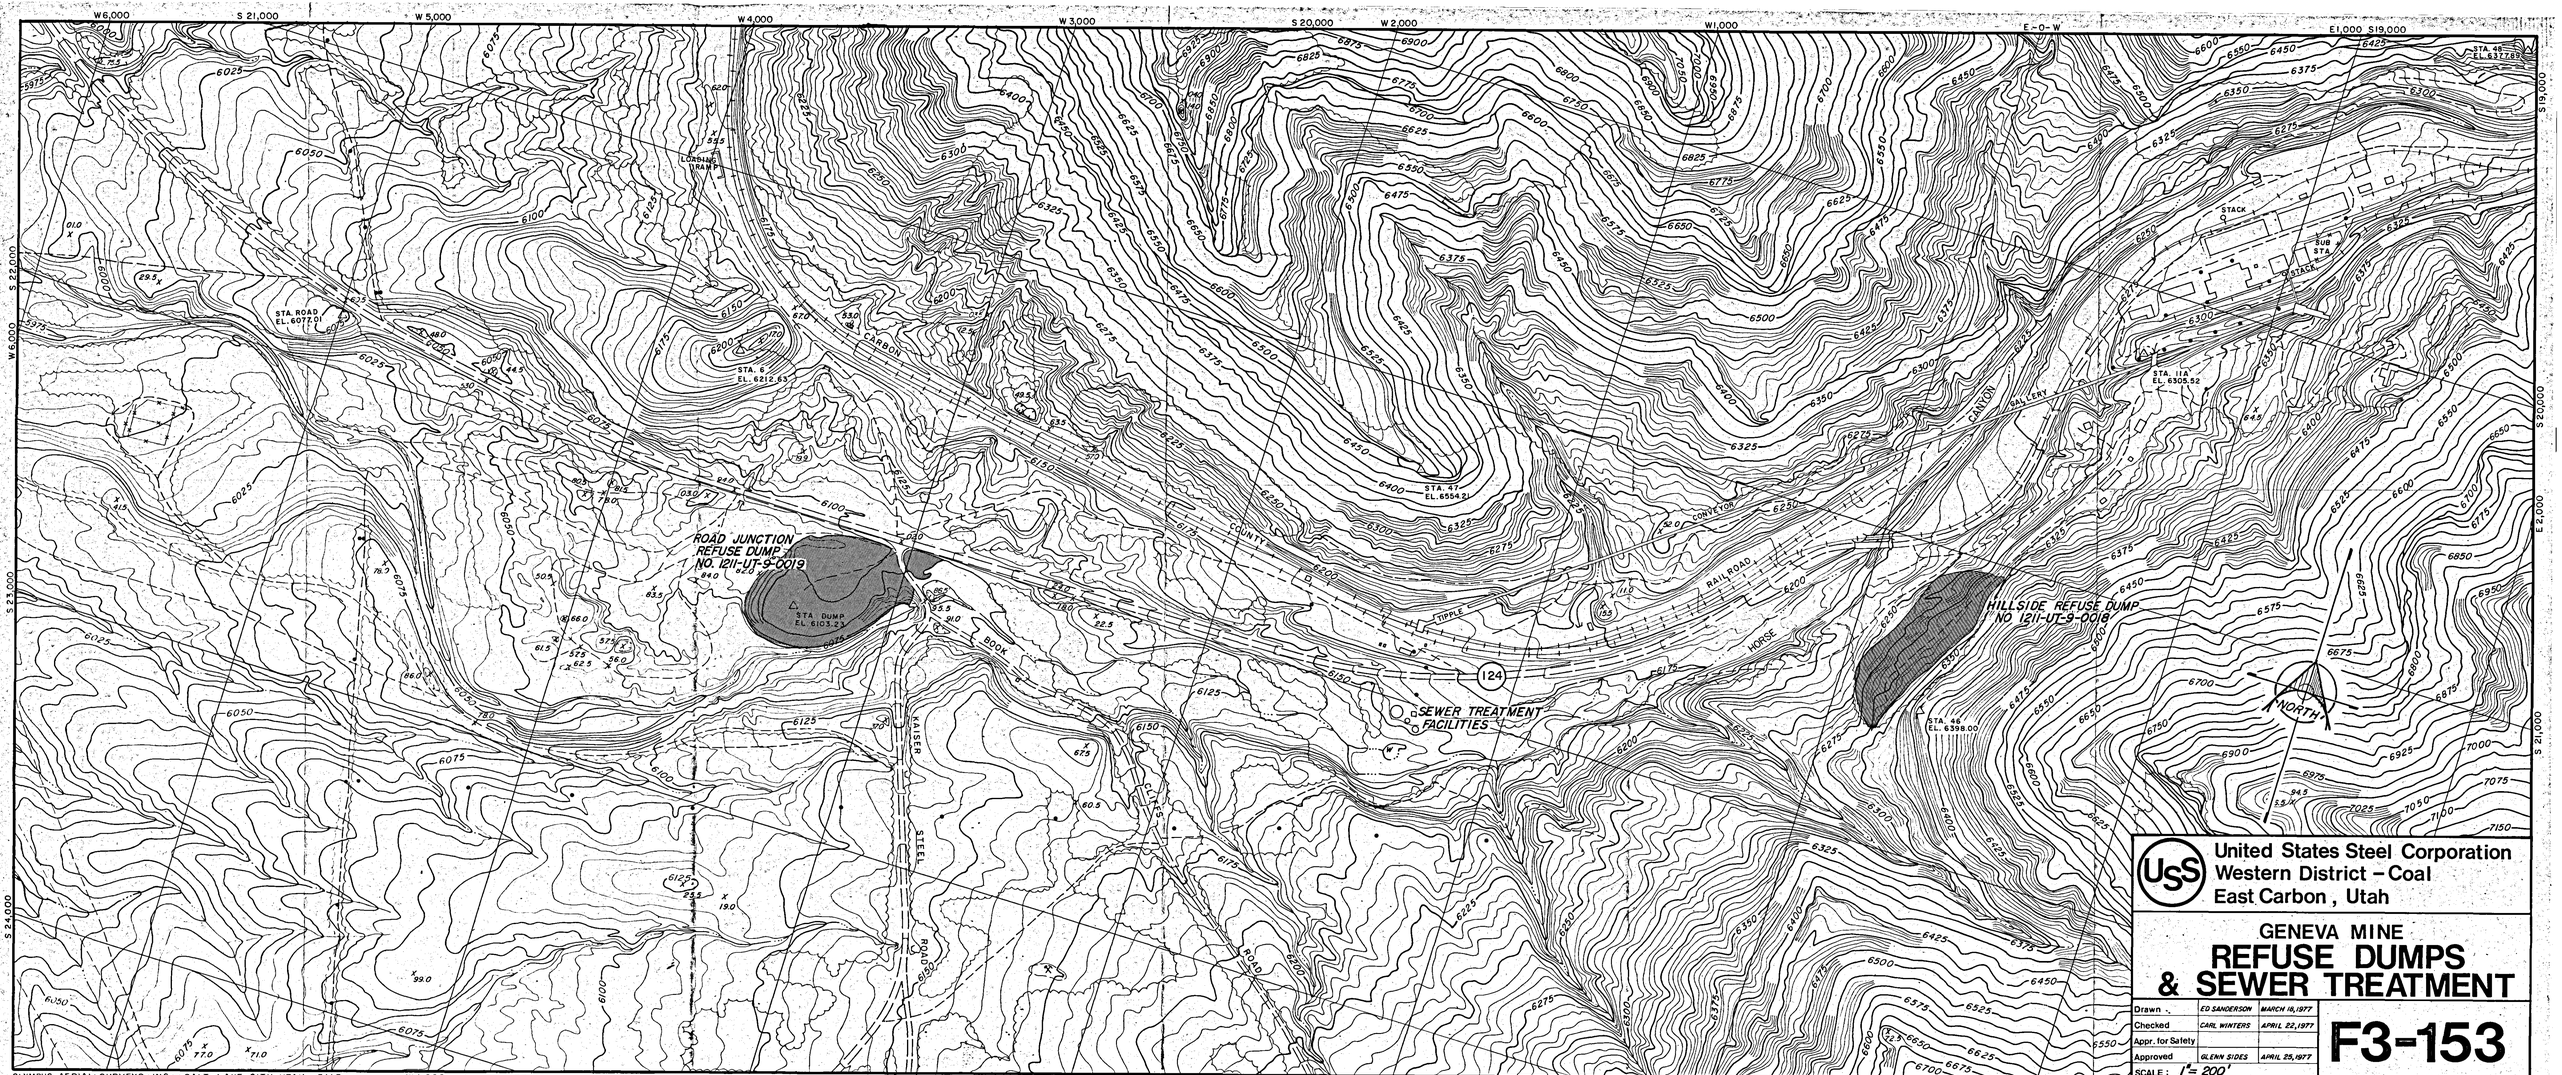

OLYMPUS AERIAL SURVEYS, INC. – SALT LAKE CITY, UTAH – 5115

United States Steel Corporation
Western District – Coal
East Carbon, Utah

GENEVA MINE

REFUSE DUMPS & SEWER TREATMENT

Drawn	ED SANDERSON	MARCH 18, 1977
Checked	CARL WINTERS	APRIL 22, 1977
Appr. for Safety		
Approved	GLENN SIDES	APRIL 25, 1977
SCALE: 1" = 200'		

F3-153