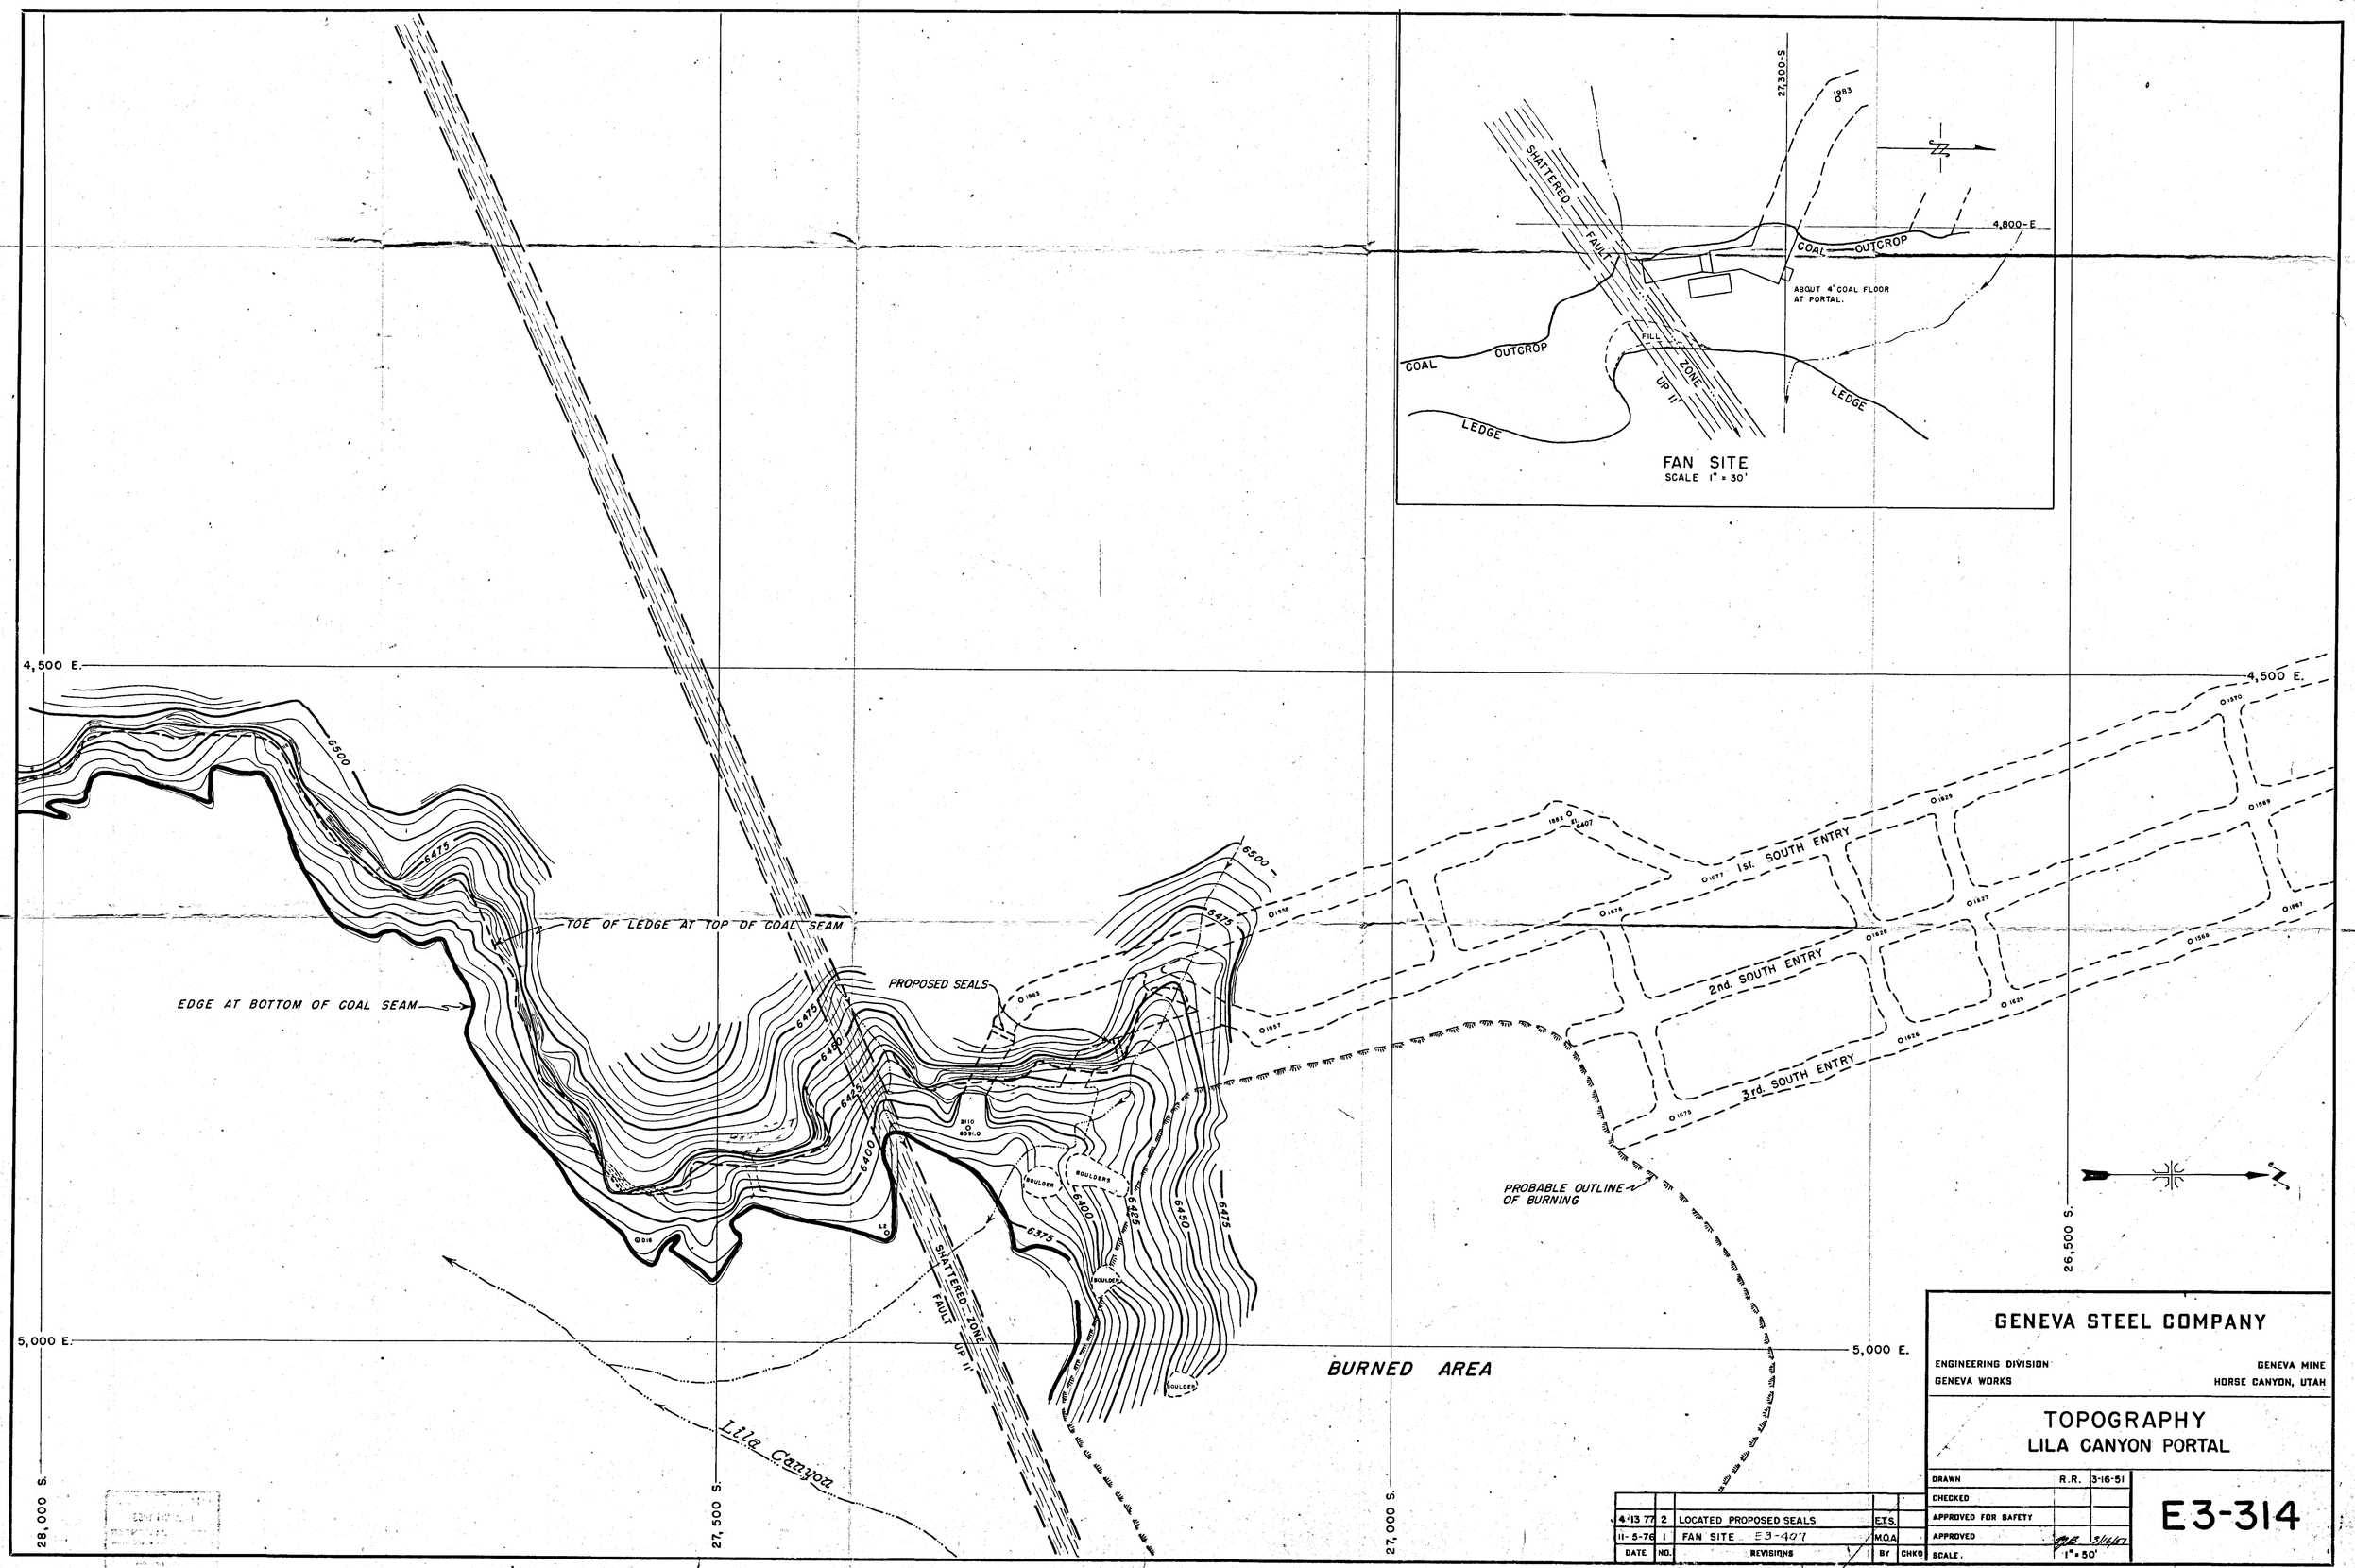

GENEVA STEEL COMPANY

ENGINEERING DIVISION
GENEVA WORKS

GENEVA MINE
HORSE CANYON, UTAH

TOPOGRAPHY
LILA CANYON PORTAL

DRAWN	R.R.	3-16-51
CHECKED		
APPROVED FOR SAFETY		
APPROVED		5/14/51
SCALE	1" = 50'	

E3-314

DATE	NO.	REVISIONS	BY	CHKD
4-13-77	2	LOCATED PROPOSED SEALS	E.T.S.	
11-5-76	1	FAN SITE E3-407	M.O.A.	