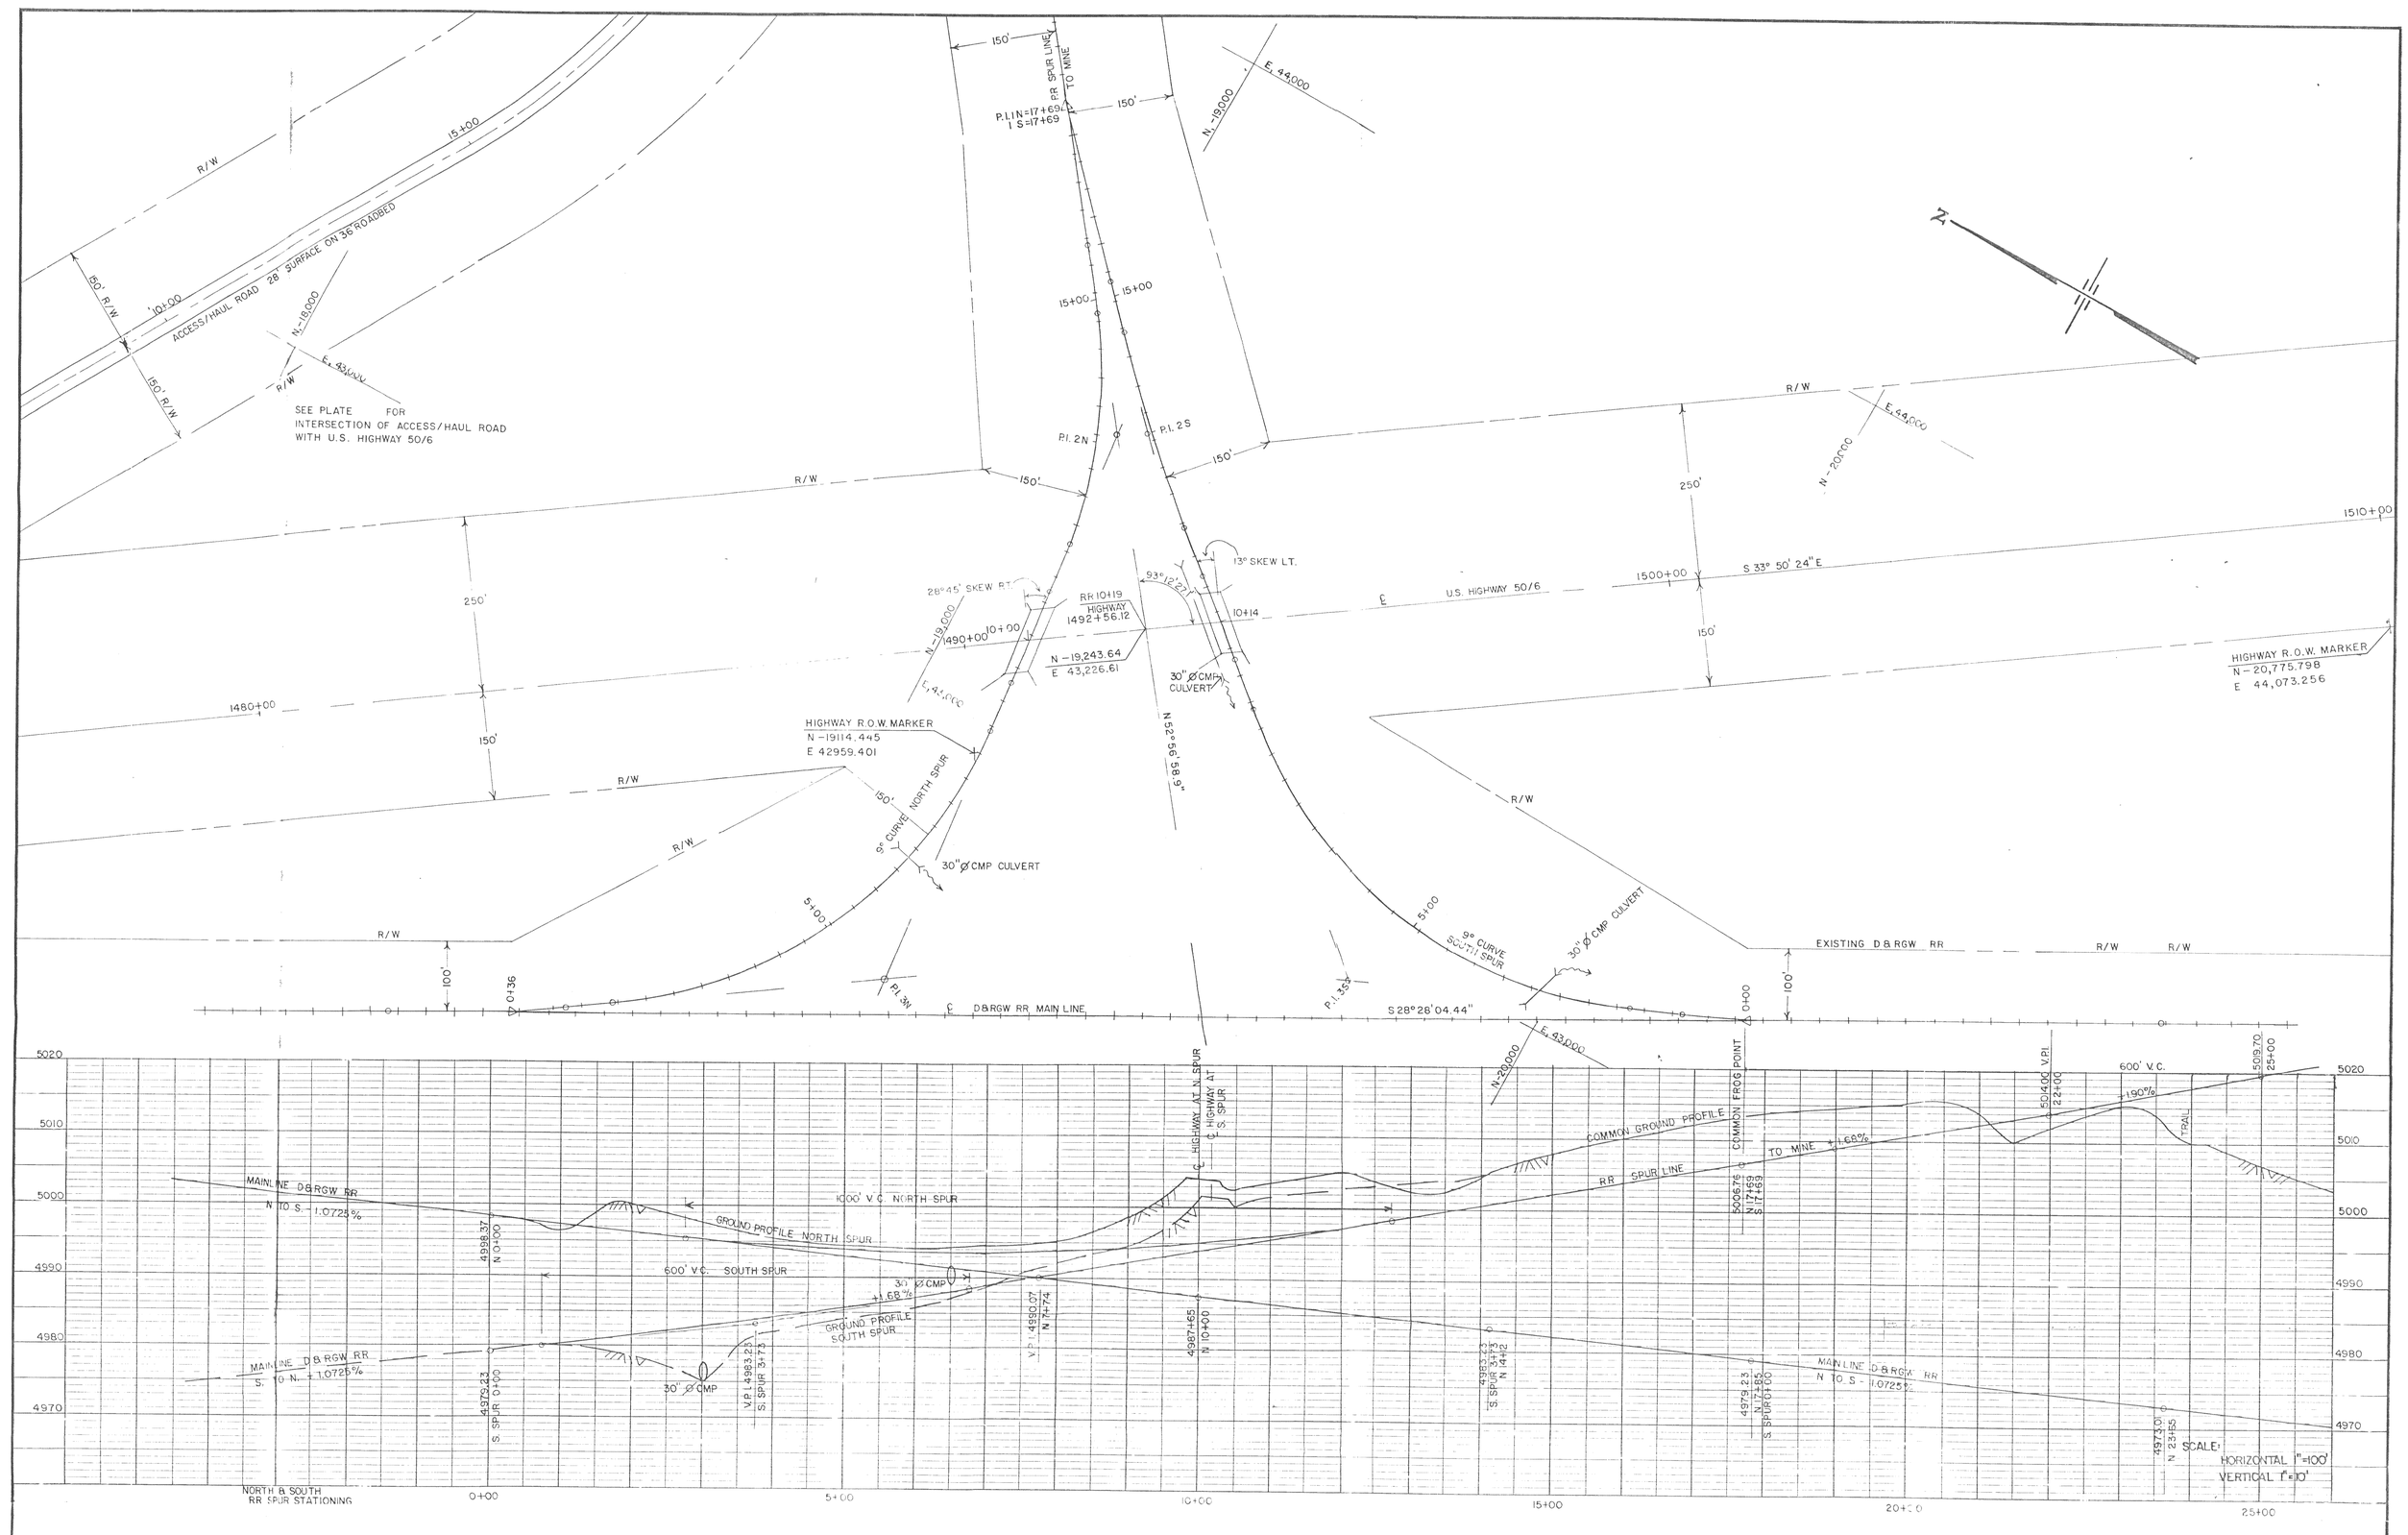

FEB 2 0 2004
DIV. OF OIL, GAS & MINING

KAISER STEEL CORPORATION

SOUTH LEASE COAL PROPERTY

EMERY COUNTY, UTAH

PROPOSED RAILROAD SPUR LINE AT D & RGW RR. MAINLINE

SCALE: AS SHOWN

DATE: 10-23-81

PLATE III-22