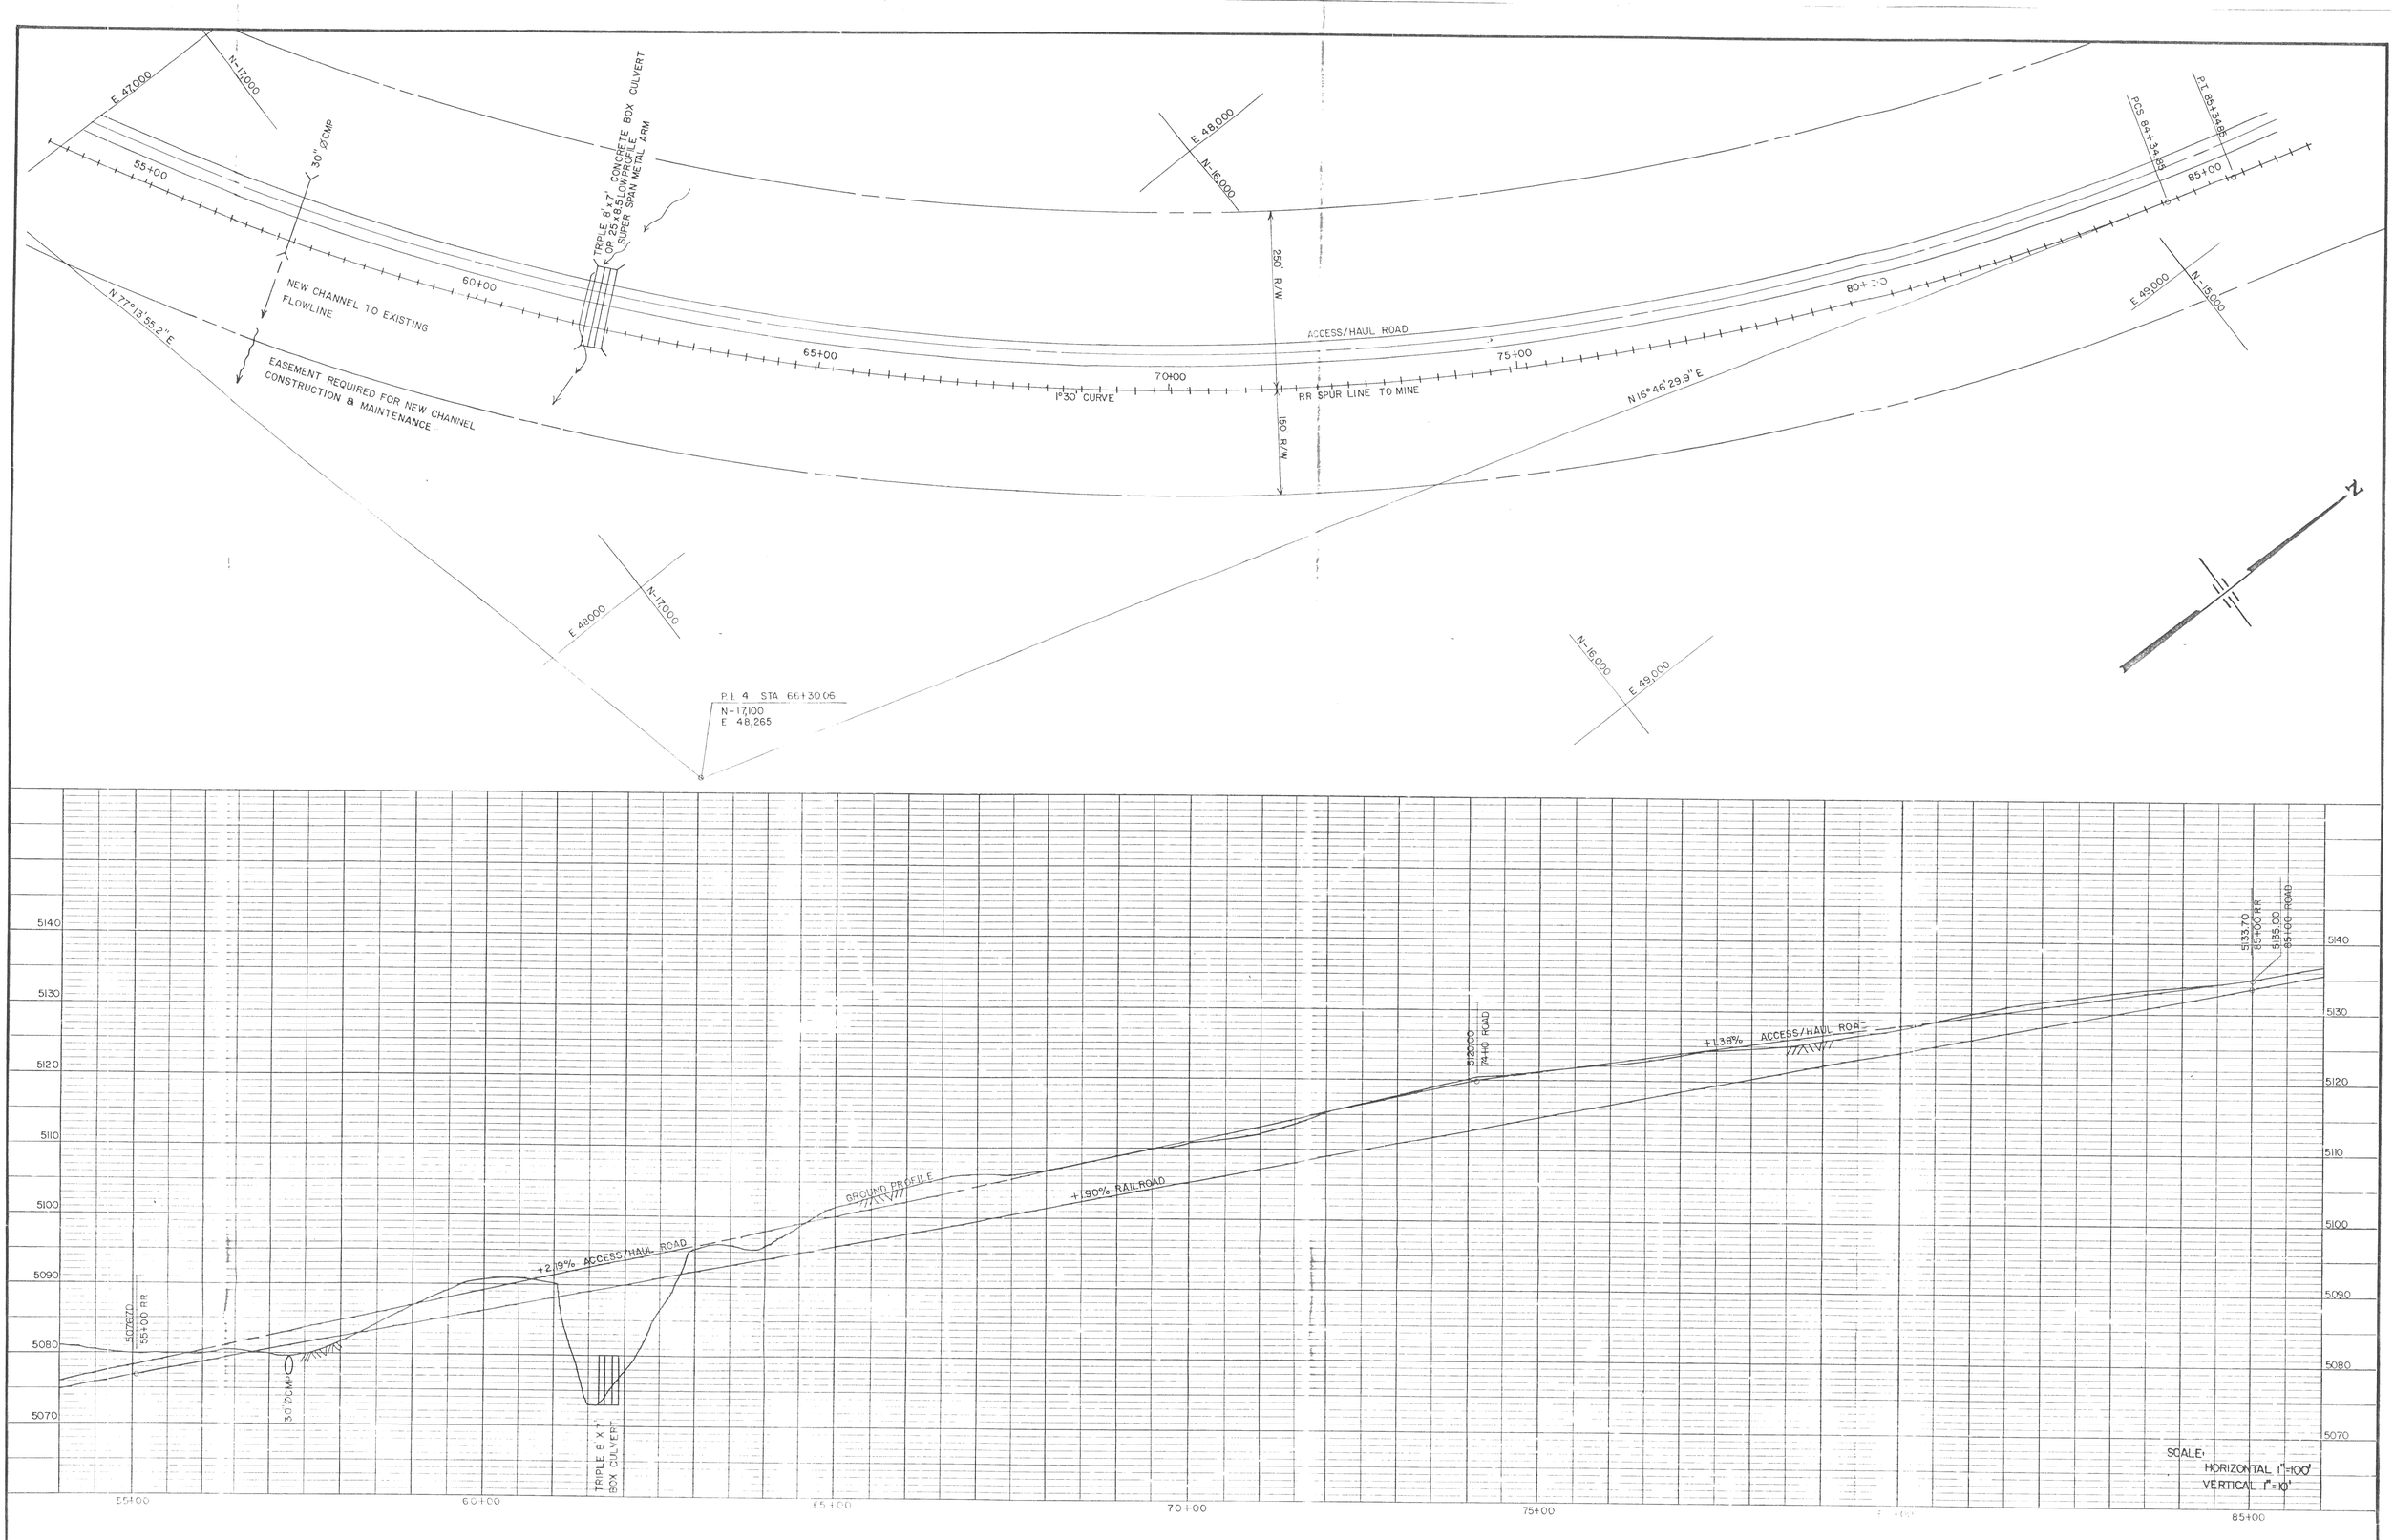

KAISER STEEL CORPORATION

SOUTH LEASE COAL PROPERTY

EMERY COUNTY, UTAH

PROPOSED RAILROAD SPUR LINE & ACCESS/HAUL ROAD STA. 55+00 TO STA. 85+00

SCALE: AS SHOWN

DATE: 10-23-81

PLATE III-24