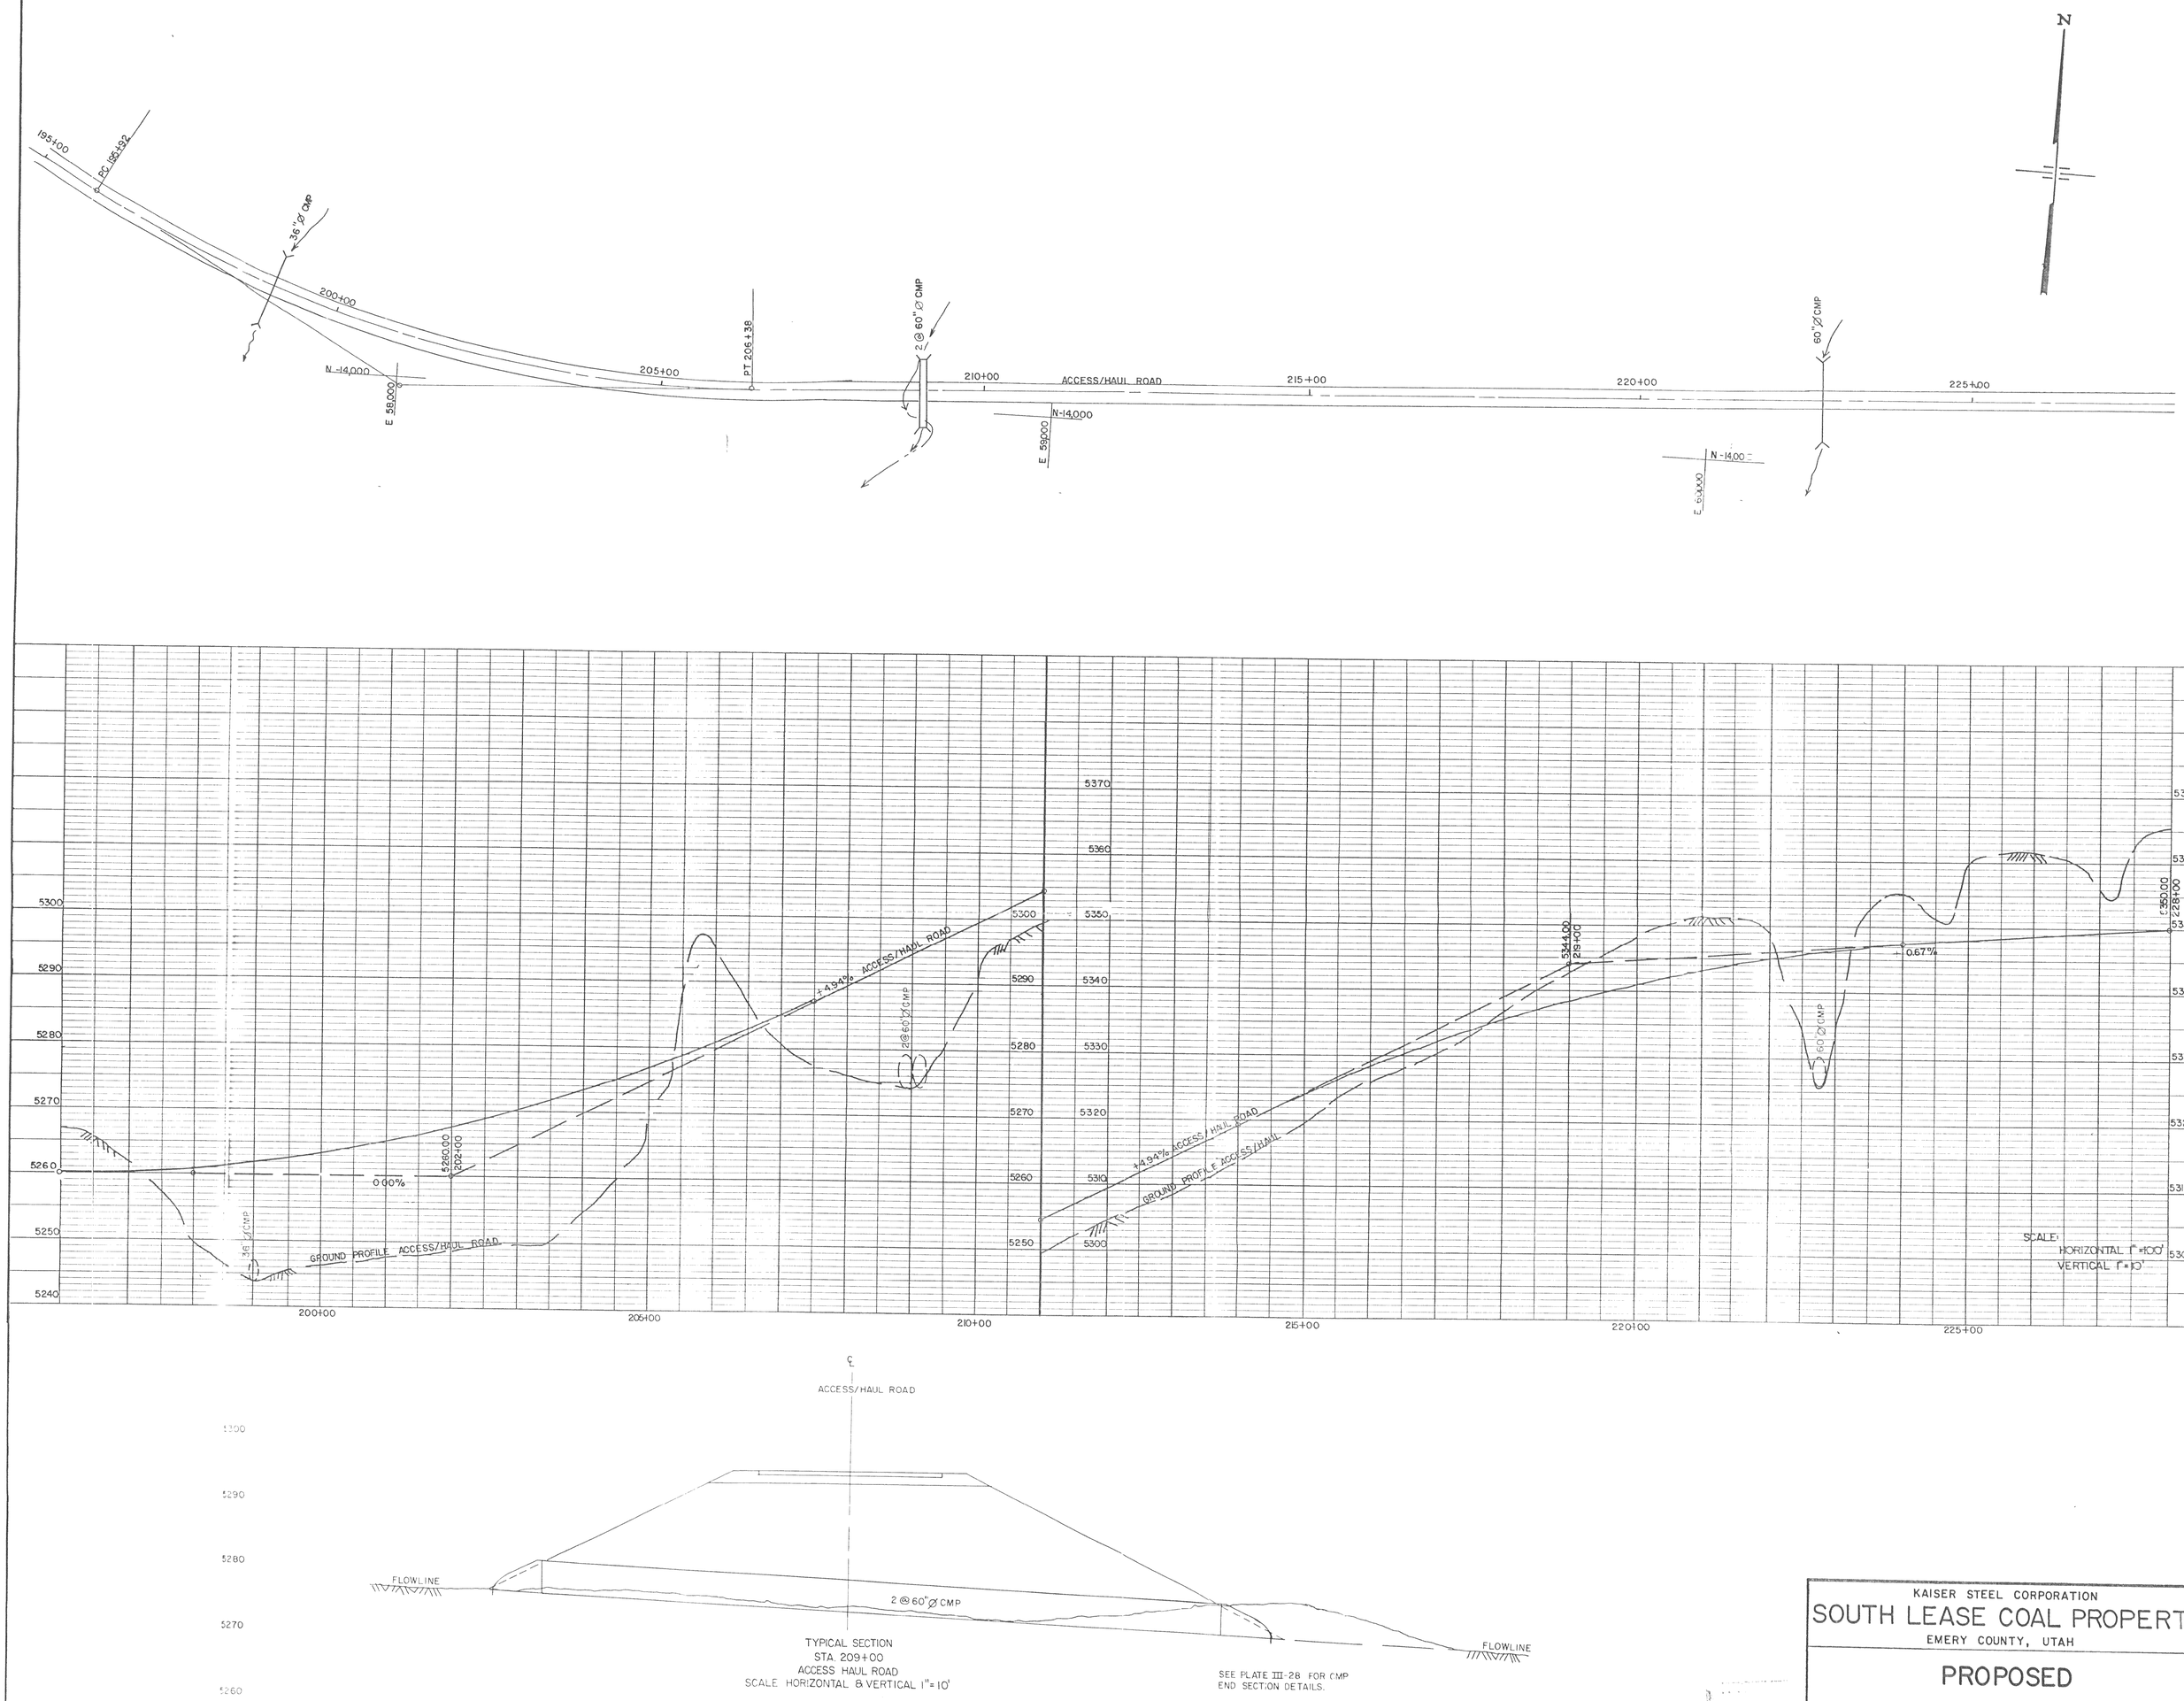

TYPICAL SECTION
STA. 209+00
ACCESS HAUL ROAD
SCALE HORIZONTAL & VERTICAL 1"= 10'

SEE PLATE III-28 FOR CMP END SECTION DETAILS.

FEB 2 0 2004

KAISER STEEL CORPORATION

SOUTH LEASE COAL PROPERTY

EMERY COUNTY, UTAH

PROPOSED ACCESS/HAUL ROAD STA. 197+00 TO STA. 227+00

SCALE: AS SHOWN

DATE: 10-23-81

PLATE III-32