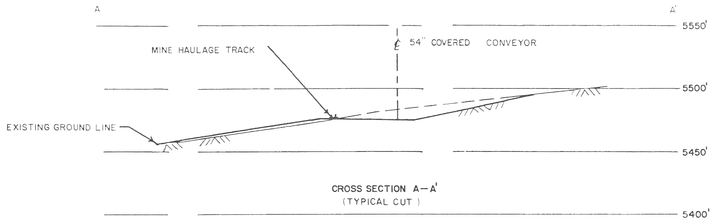

CROSS SECTION A—A'
(TYPICAL CUT)

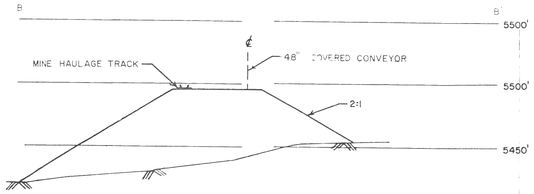

CROSS SECTION B—B'
(TYPICAL FILL)

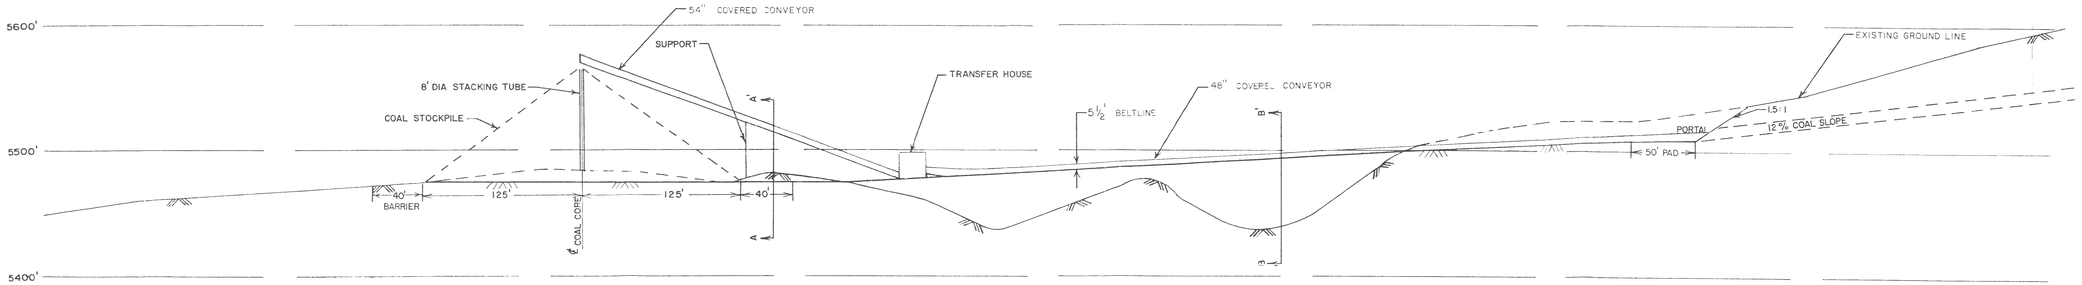

KAISER STEEL CORPORATION

SOUTH LEASE COAL PROPERTY

EMERY COUNTY, UTAH

SLOPE CONVEYOR PROFILE AND SECTIONS

SCALE: 1" = 50'

DATE: 9/30/81

PLATE III—13