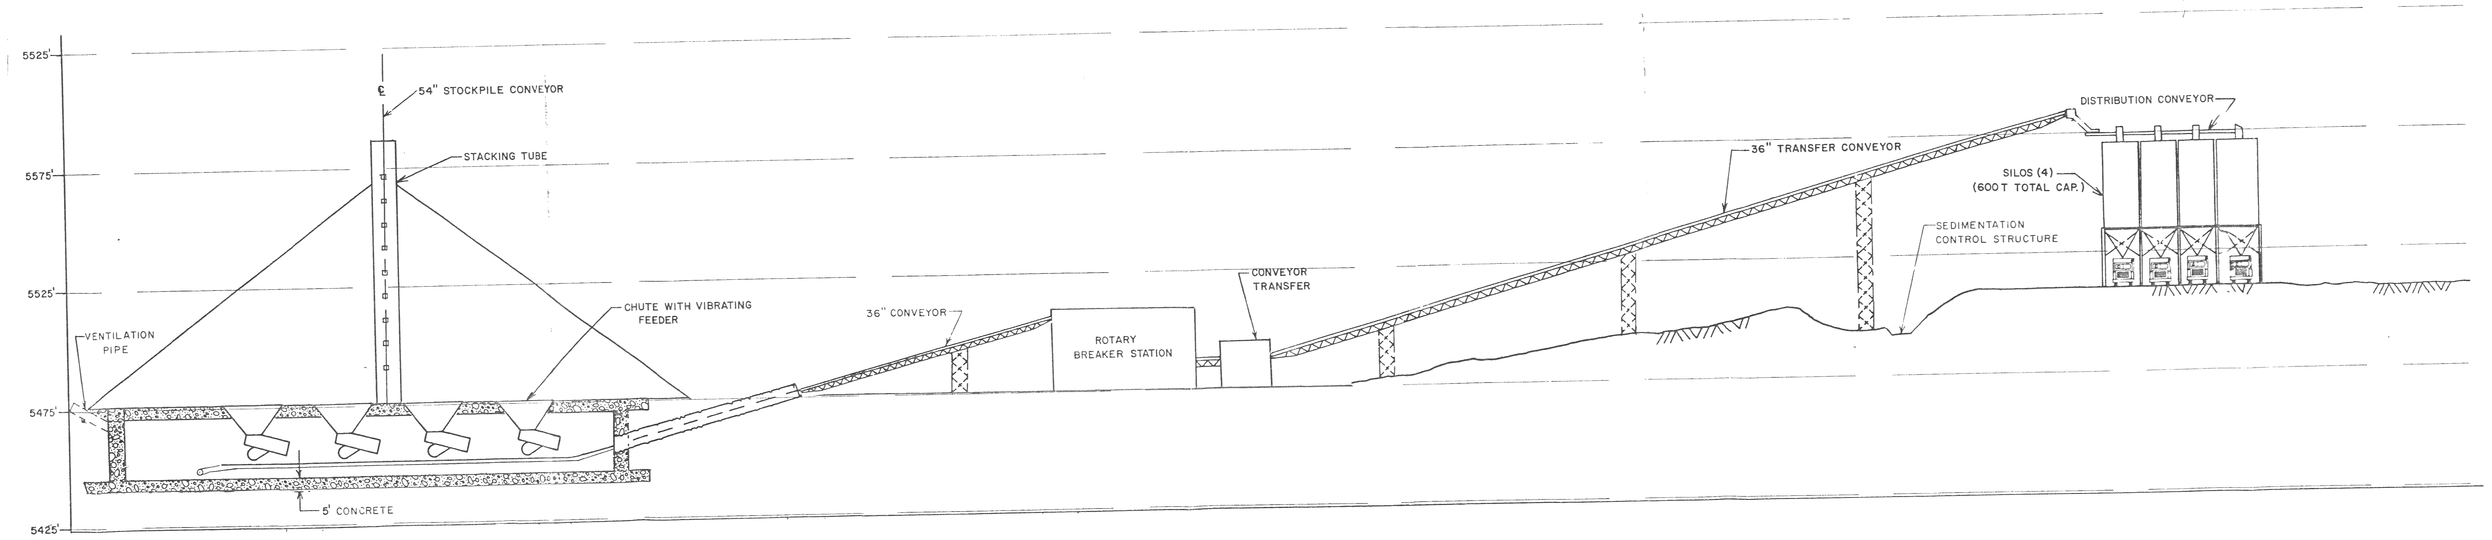

ELEVATION

SCALE: 1" = 30'

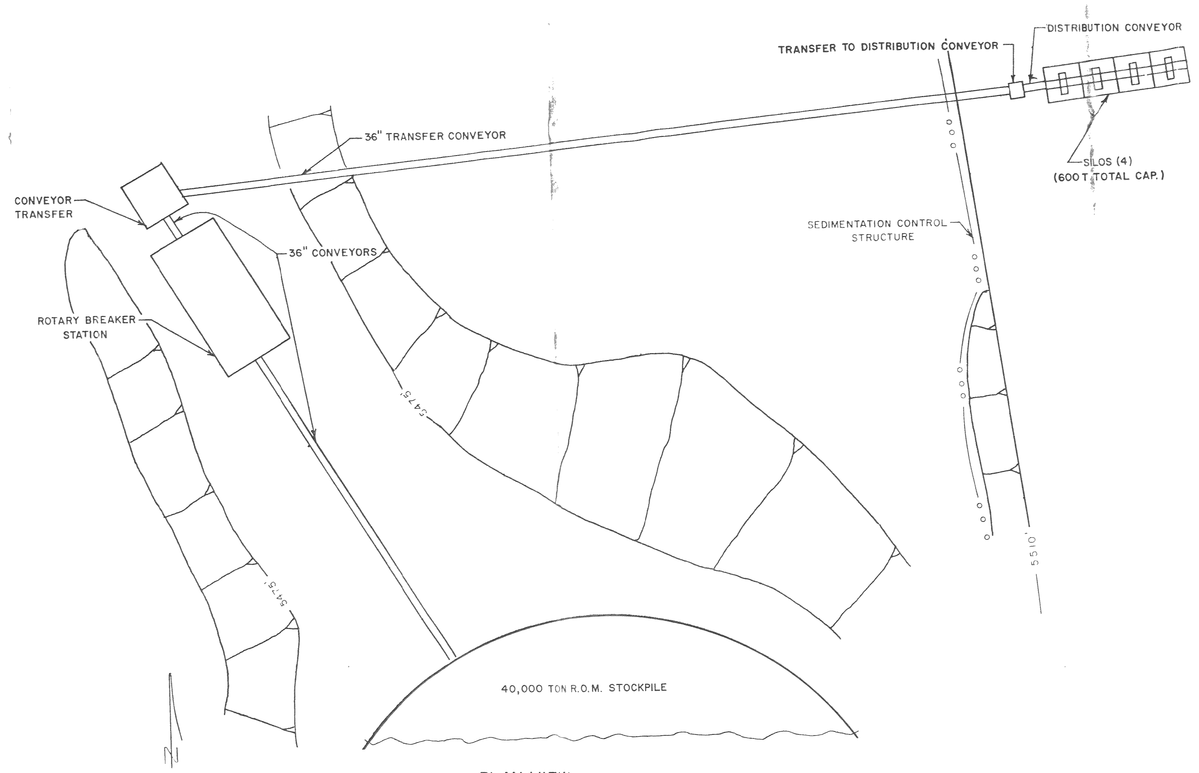

PLAN VIEW

SCALE: 1" = 30'

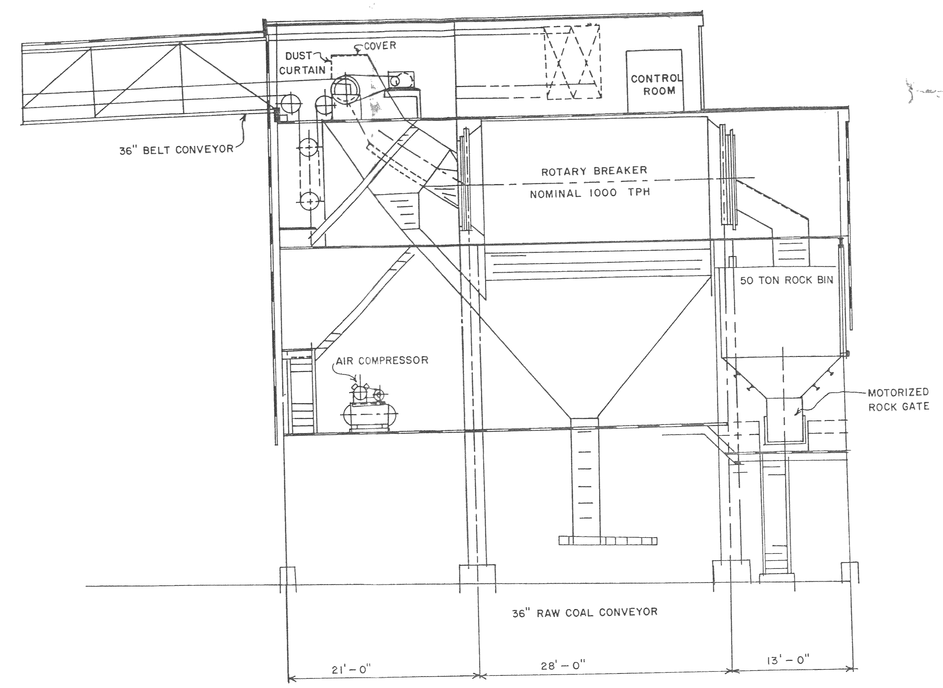

TYPICAL ROTARY BREAKER SECTION

SCALE: 1/8" = 1'

KAISER STEEL CORPORATION

SOUTH LEASE COAL PROPERTY

EMERY COUNTY, UTAH

ROTARY BREAKER SECTION AND INITIAL TRUCK LOADOUT FACILITY

SCALE: AS SHOWN

DATE: 3-2-82

PLATE III-14