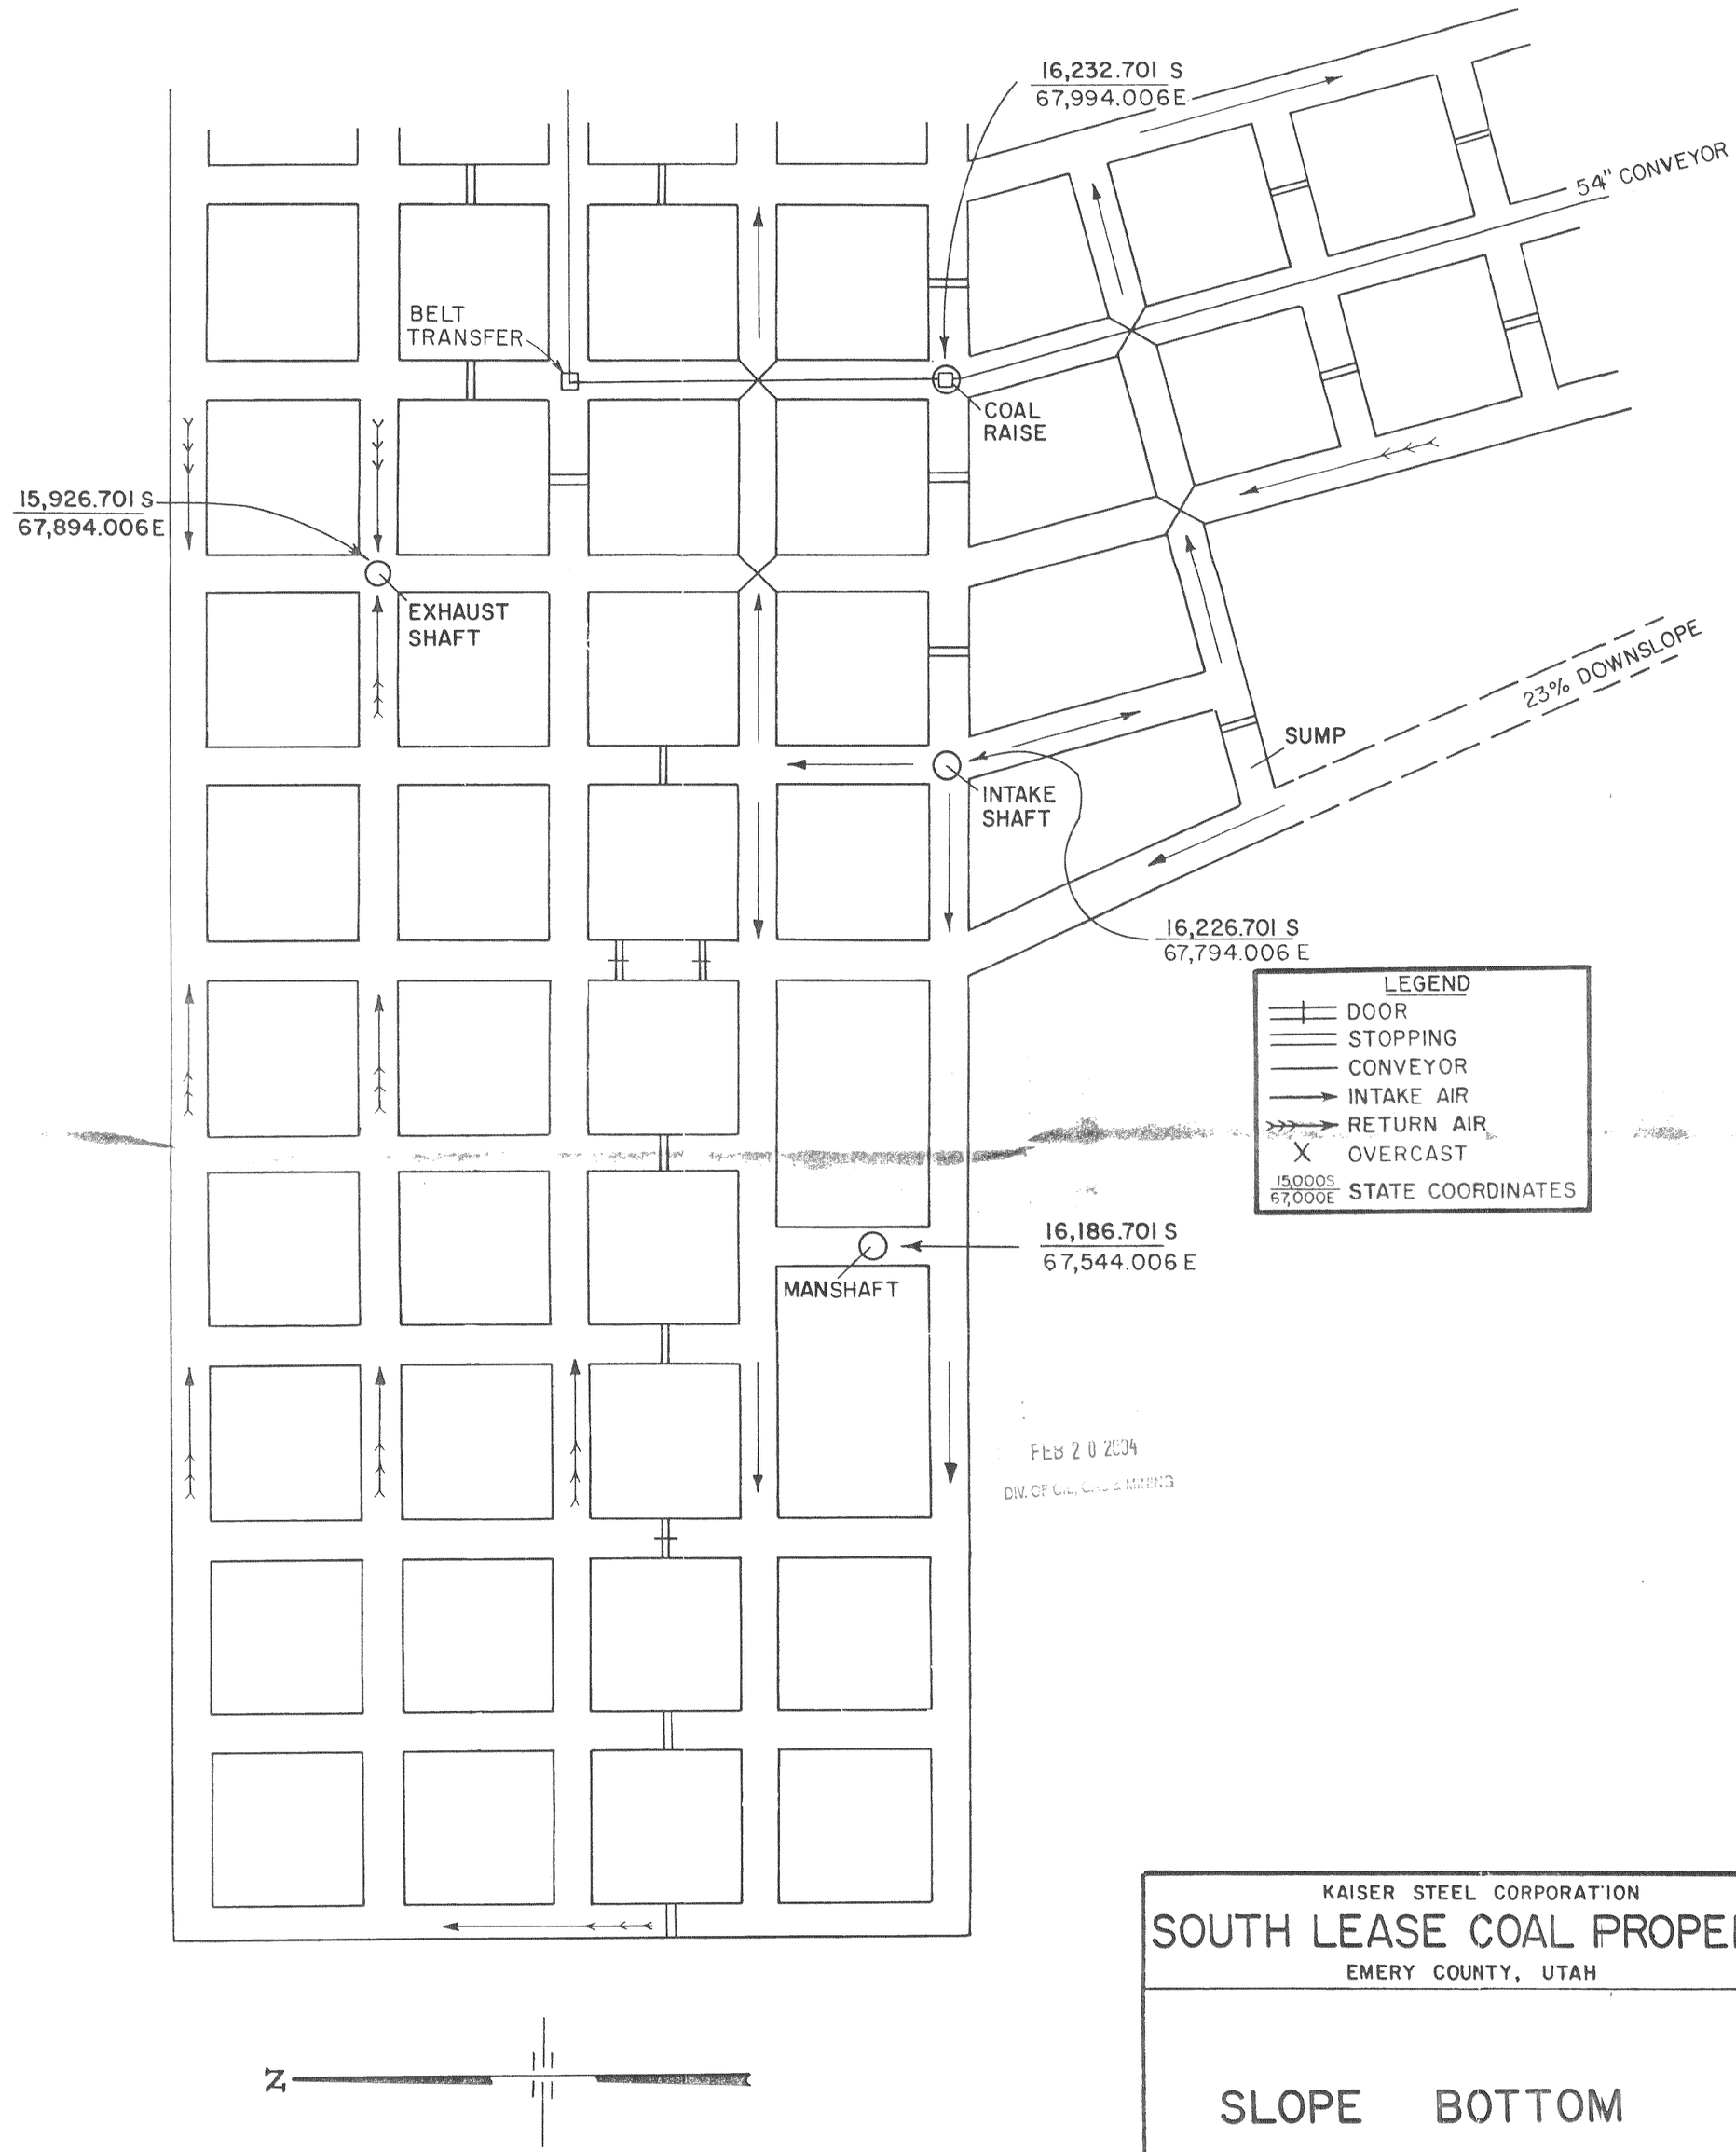

FEB 2 0 2004
DIV. OF OIL, GAS & MINING

KAISER STEEL CORPORATION

SOUTH LEASE COAL PROPERTY

EMERY COUNTY, UTAH

SLOPE BOTTOM

SCALE: 1" = 60'

DATE: 8/21/81

PLATE III-8