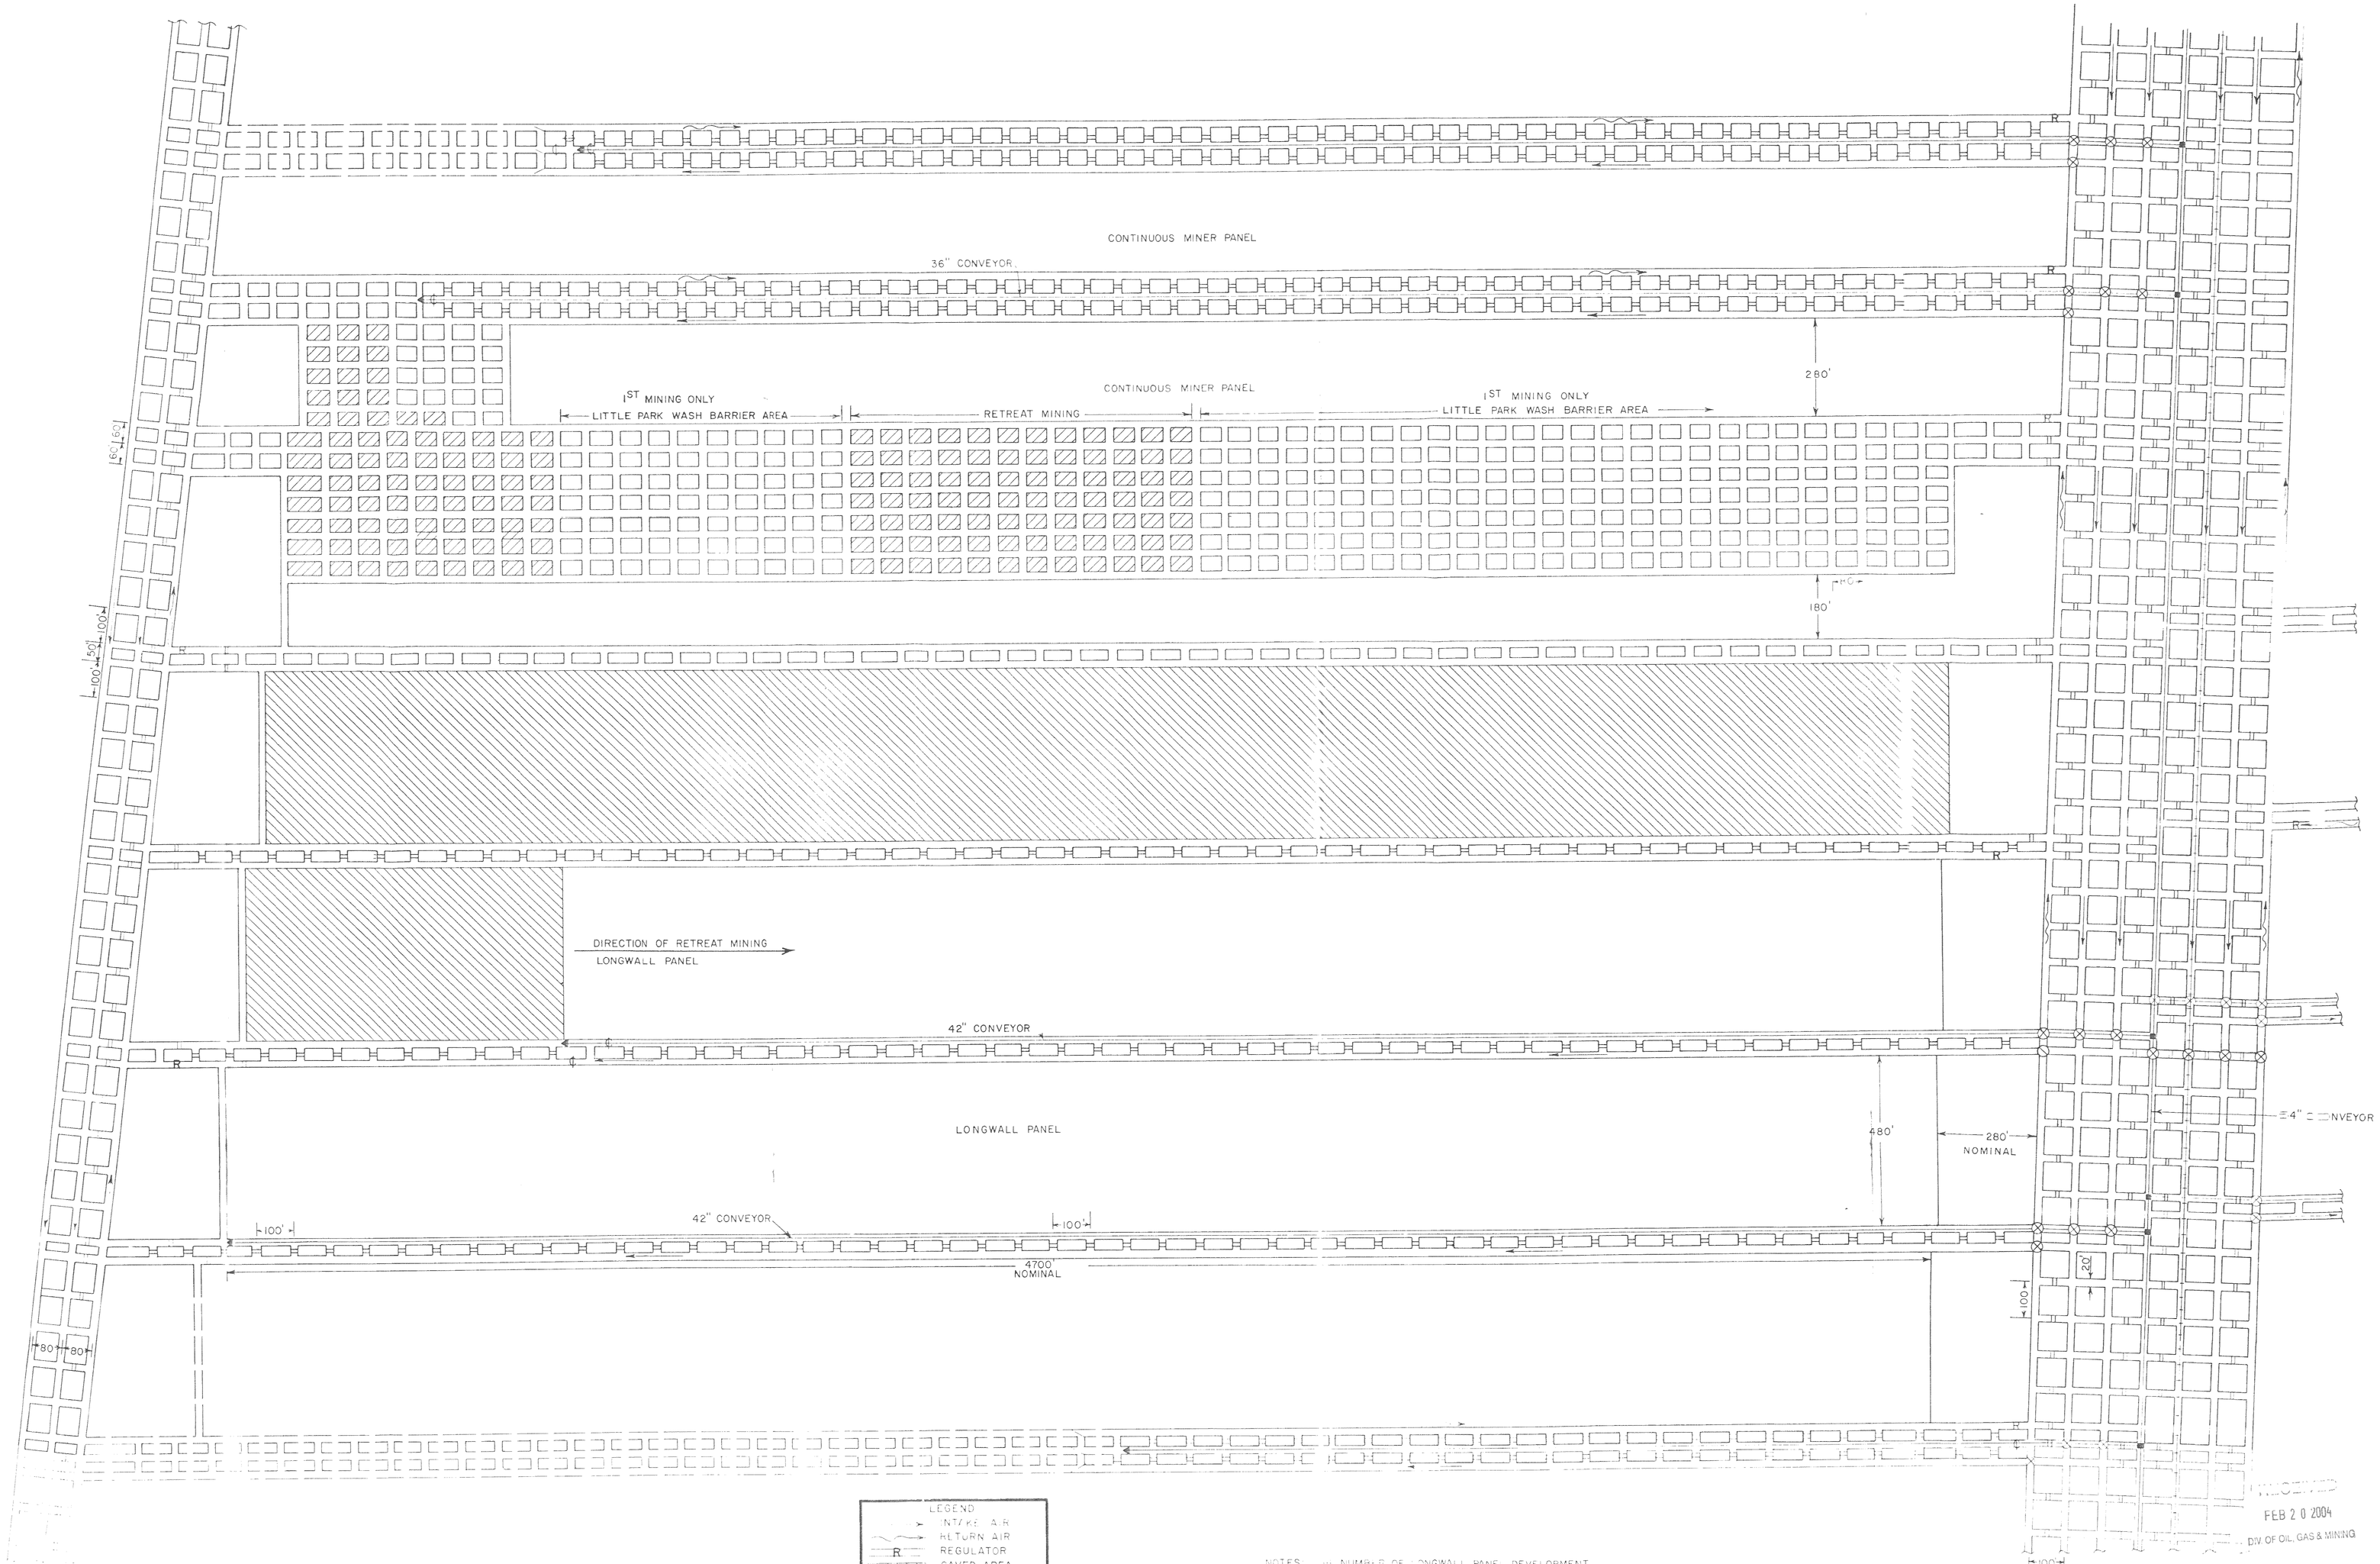

LEGEND

- INTAKE AIR
- RETURN AIR
- R REGULATOR
- CAVED AREA
- TRACK
- CONVEYOR BELT
- OVERCAST
- STOPPING
- CHECK CURTAIN
- BELT TRANSFER
- FEEDER BREAKER
- MINE CURTAIN
- DEVELOPED
- PROJECTED

NOTES: THE NUMBER OF LONGWALL PANEL DEVELOPMENT ENTRIES WILL DEPEND UPON THE MINING CONDITIONS, COVER AND APPROVED VENTILATION PLAN.

CONTINUOUS MINER ROOMS WILL BE DRIVEN ON 40 X 80' CENTERS WHEN NOT UNDER LITTLE PARK WASH

KAISER STEEL CORPORATION

SOUTH LEASE COAL PROPERTY

EMERY COUNTY, UTAH

TYPICAL LONGWALL AND CONTINUOUS MINER PANELS

SCALE: 1" = 200'

DATE: 10/14/81

PLATE III-19