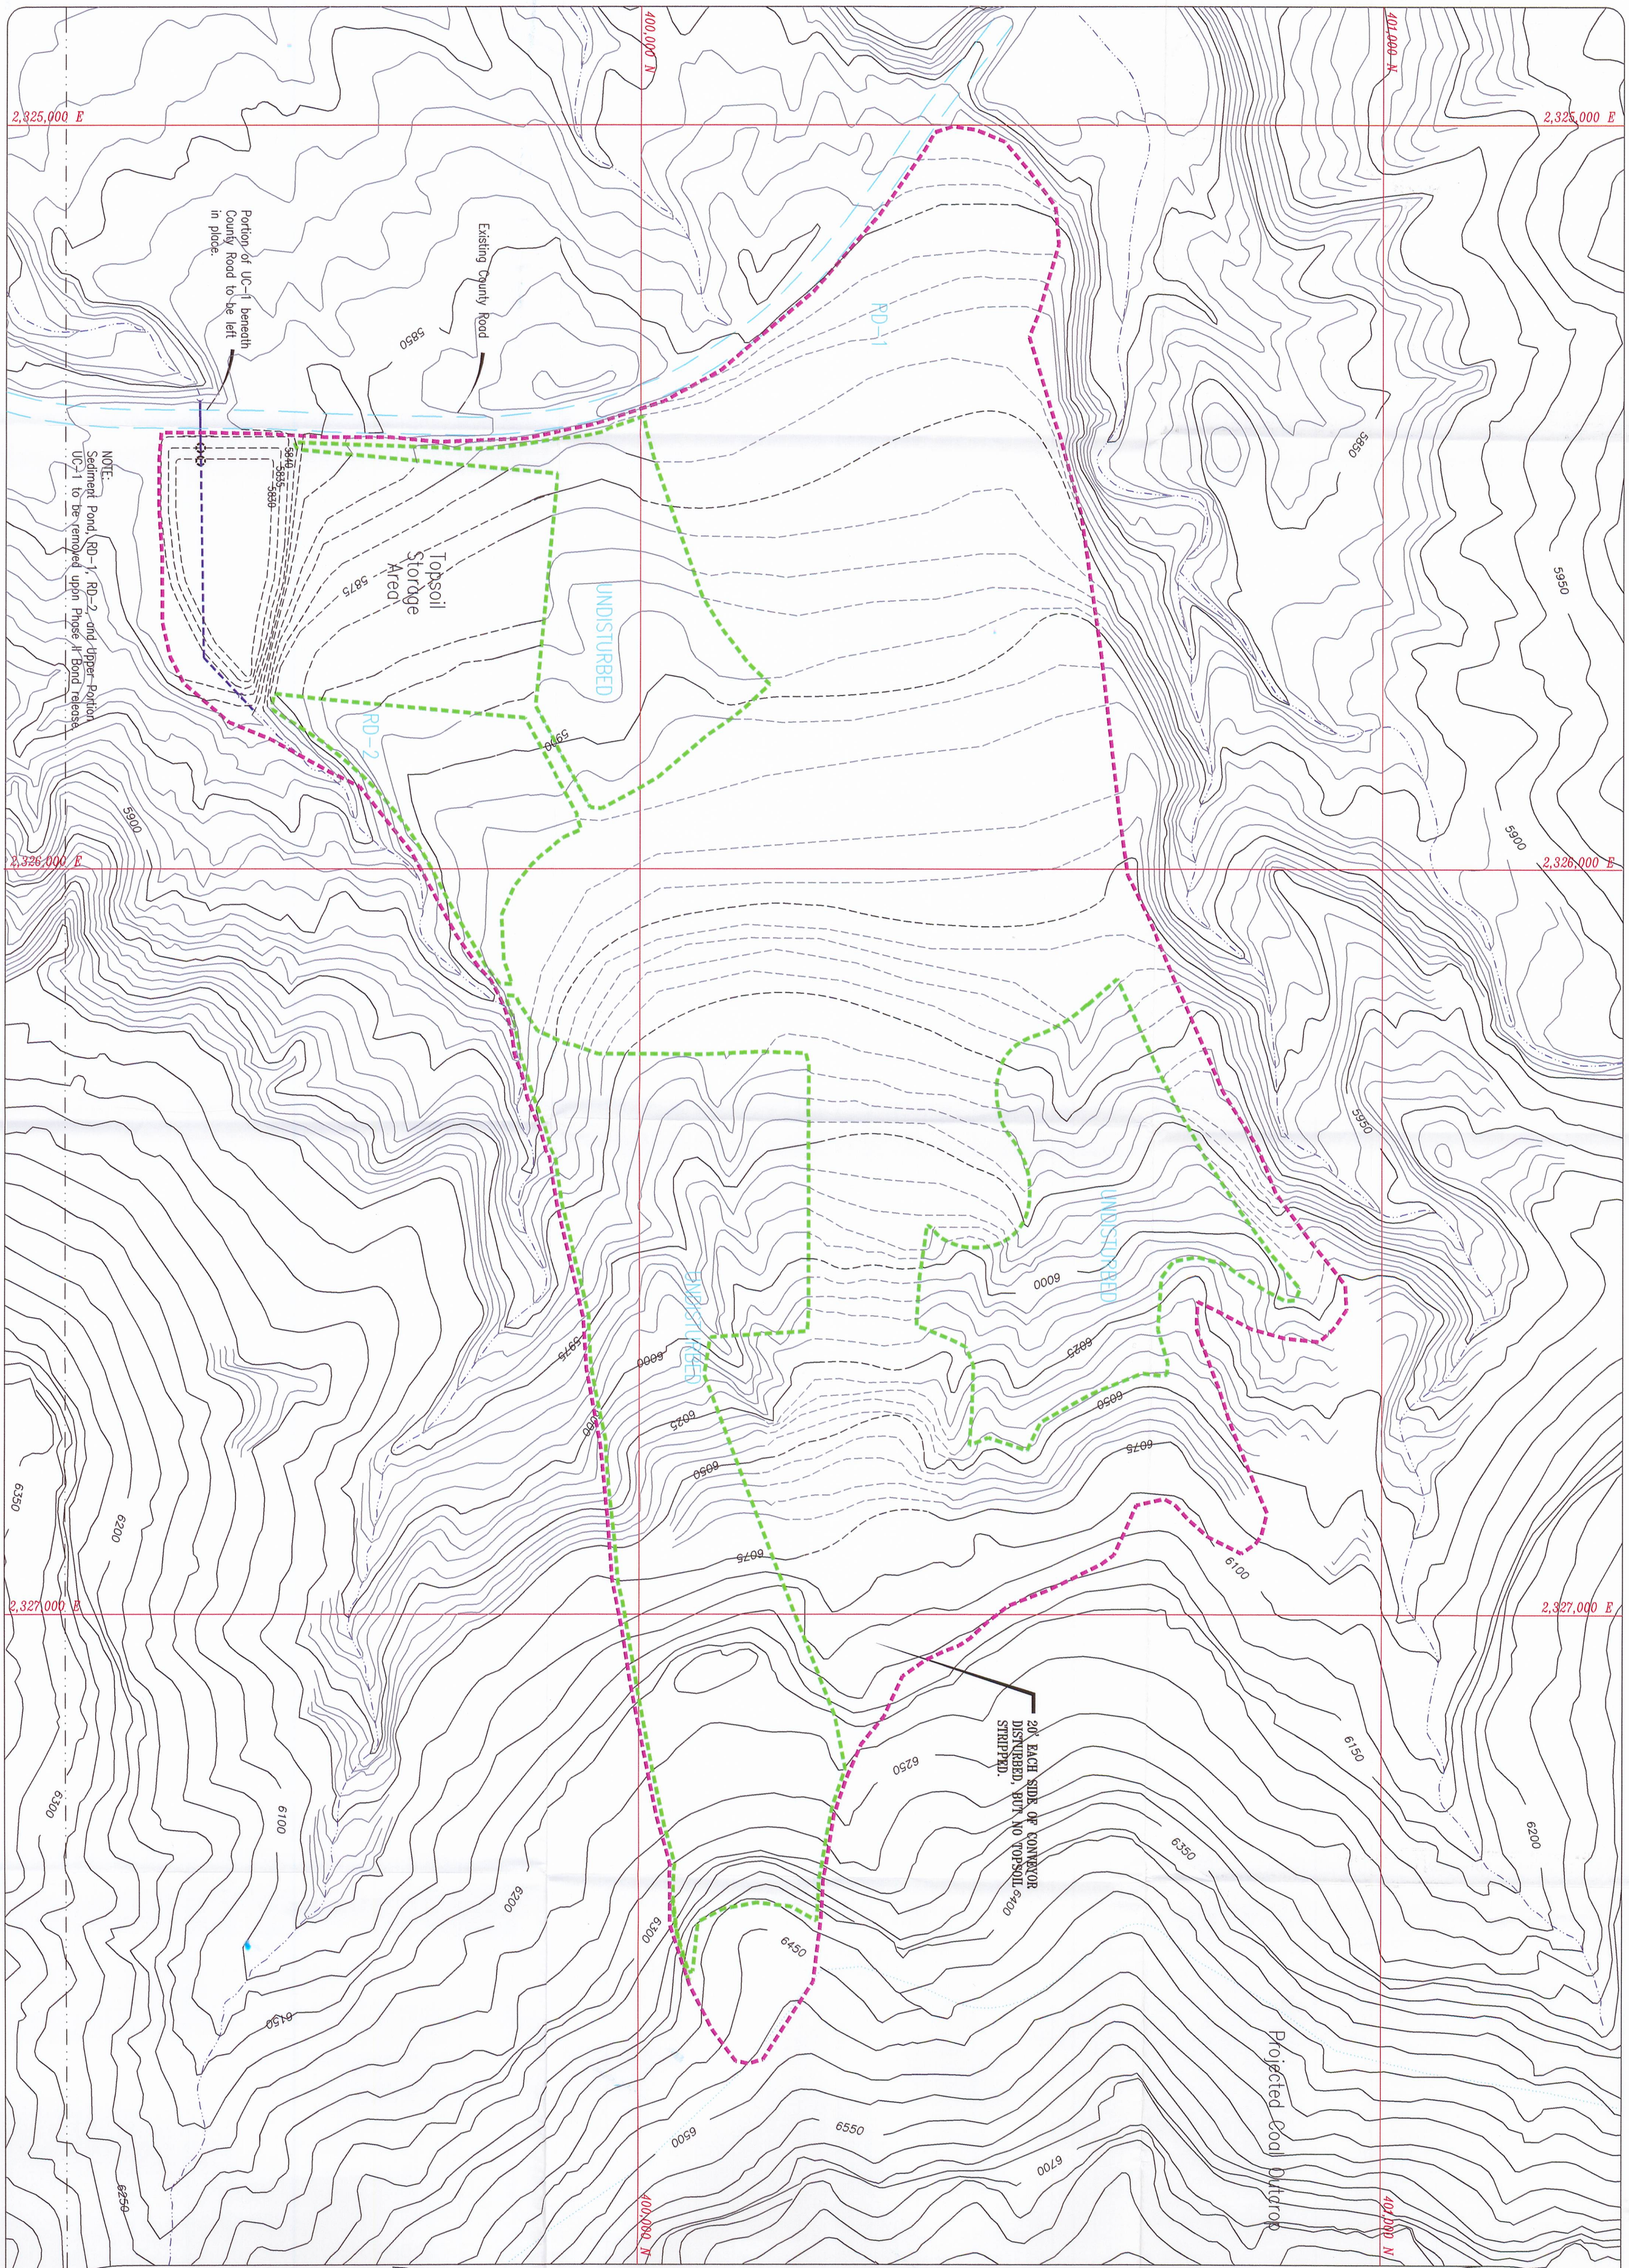

LEGEND:

- NATURAL DRAINAGE:
- DISTURBED DRAINAGE
- DISTURBED AREA BOUNDARY:
- UNDISTURBED AREA BOUNDARY:
- Reclaimed Contours

NOTE:
SILT FENCES WILL BE INSTALLED AS NEEDED.

R 14 E, T 16 S

50' 0' 100' 200'

REVISION DATE:

DATE:	BY:	DATE:	BY:
JAN 1999	WJ		
NOV 1999	BHE		
SEP 2000	BHE		
MAR 2001	BJ		
NOV 2002	RJM		
NOV 2003	RJM		
JAN 2005	RJM		

File in Expandable (Refer to Record No. 0018 in C0070013, 2005, Incoming)

UTAH REGISTERED PROFESSIONAL ENGINEER #152606 R. Jay Marshall 8/25/05

LILA CANYON MINE

POST MINING HYDROLOGY
Phase I Bond Release

DATE:	DESIGNED BY:
JUNE 1998	BLACKHAWK ENG.
SCALE: AS SHOWN	PLATE #: 7-7