RECEIVED
SEP 19 2005
DIV. OF OIL, GAS & MINING

LILA CANYON MINE

PROPOSED
SEDIMENT CONTROL

DATE: JUNE 1998	DRAWN: BLACKHAWK ENG.
SCALE: AS SHOWN	SHEET: 7-5

REGISTERED PROFESSIONAL ENGINEER
#152606
R. Jay Marshall
9/15/05
STATE OF UTAH

REVISION DATE:

DATE:	BY:	DATE:	BY:
OCT 1998	WJ	NOV 2003	RJM
JAN 1999	WJ	JAN 2005	RJM
MAR 2000	BHE		
SEP 2000	BHE		
JAN 2001	BHE		
MAR 2001	BJ		
NOV 2002	RJM		

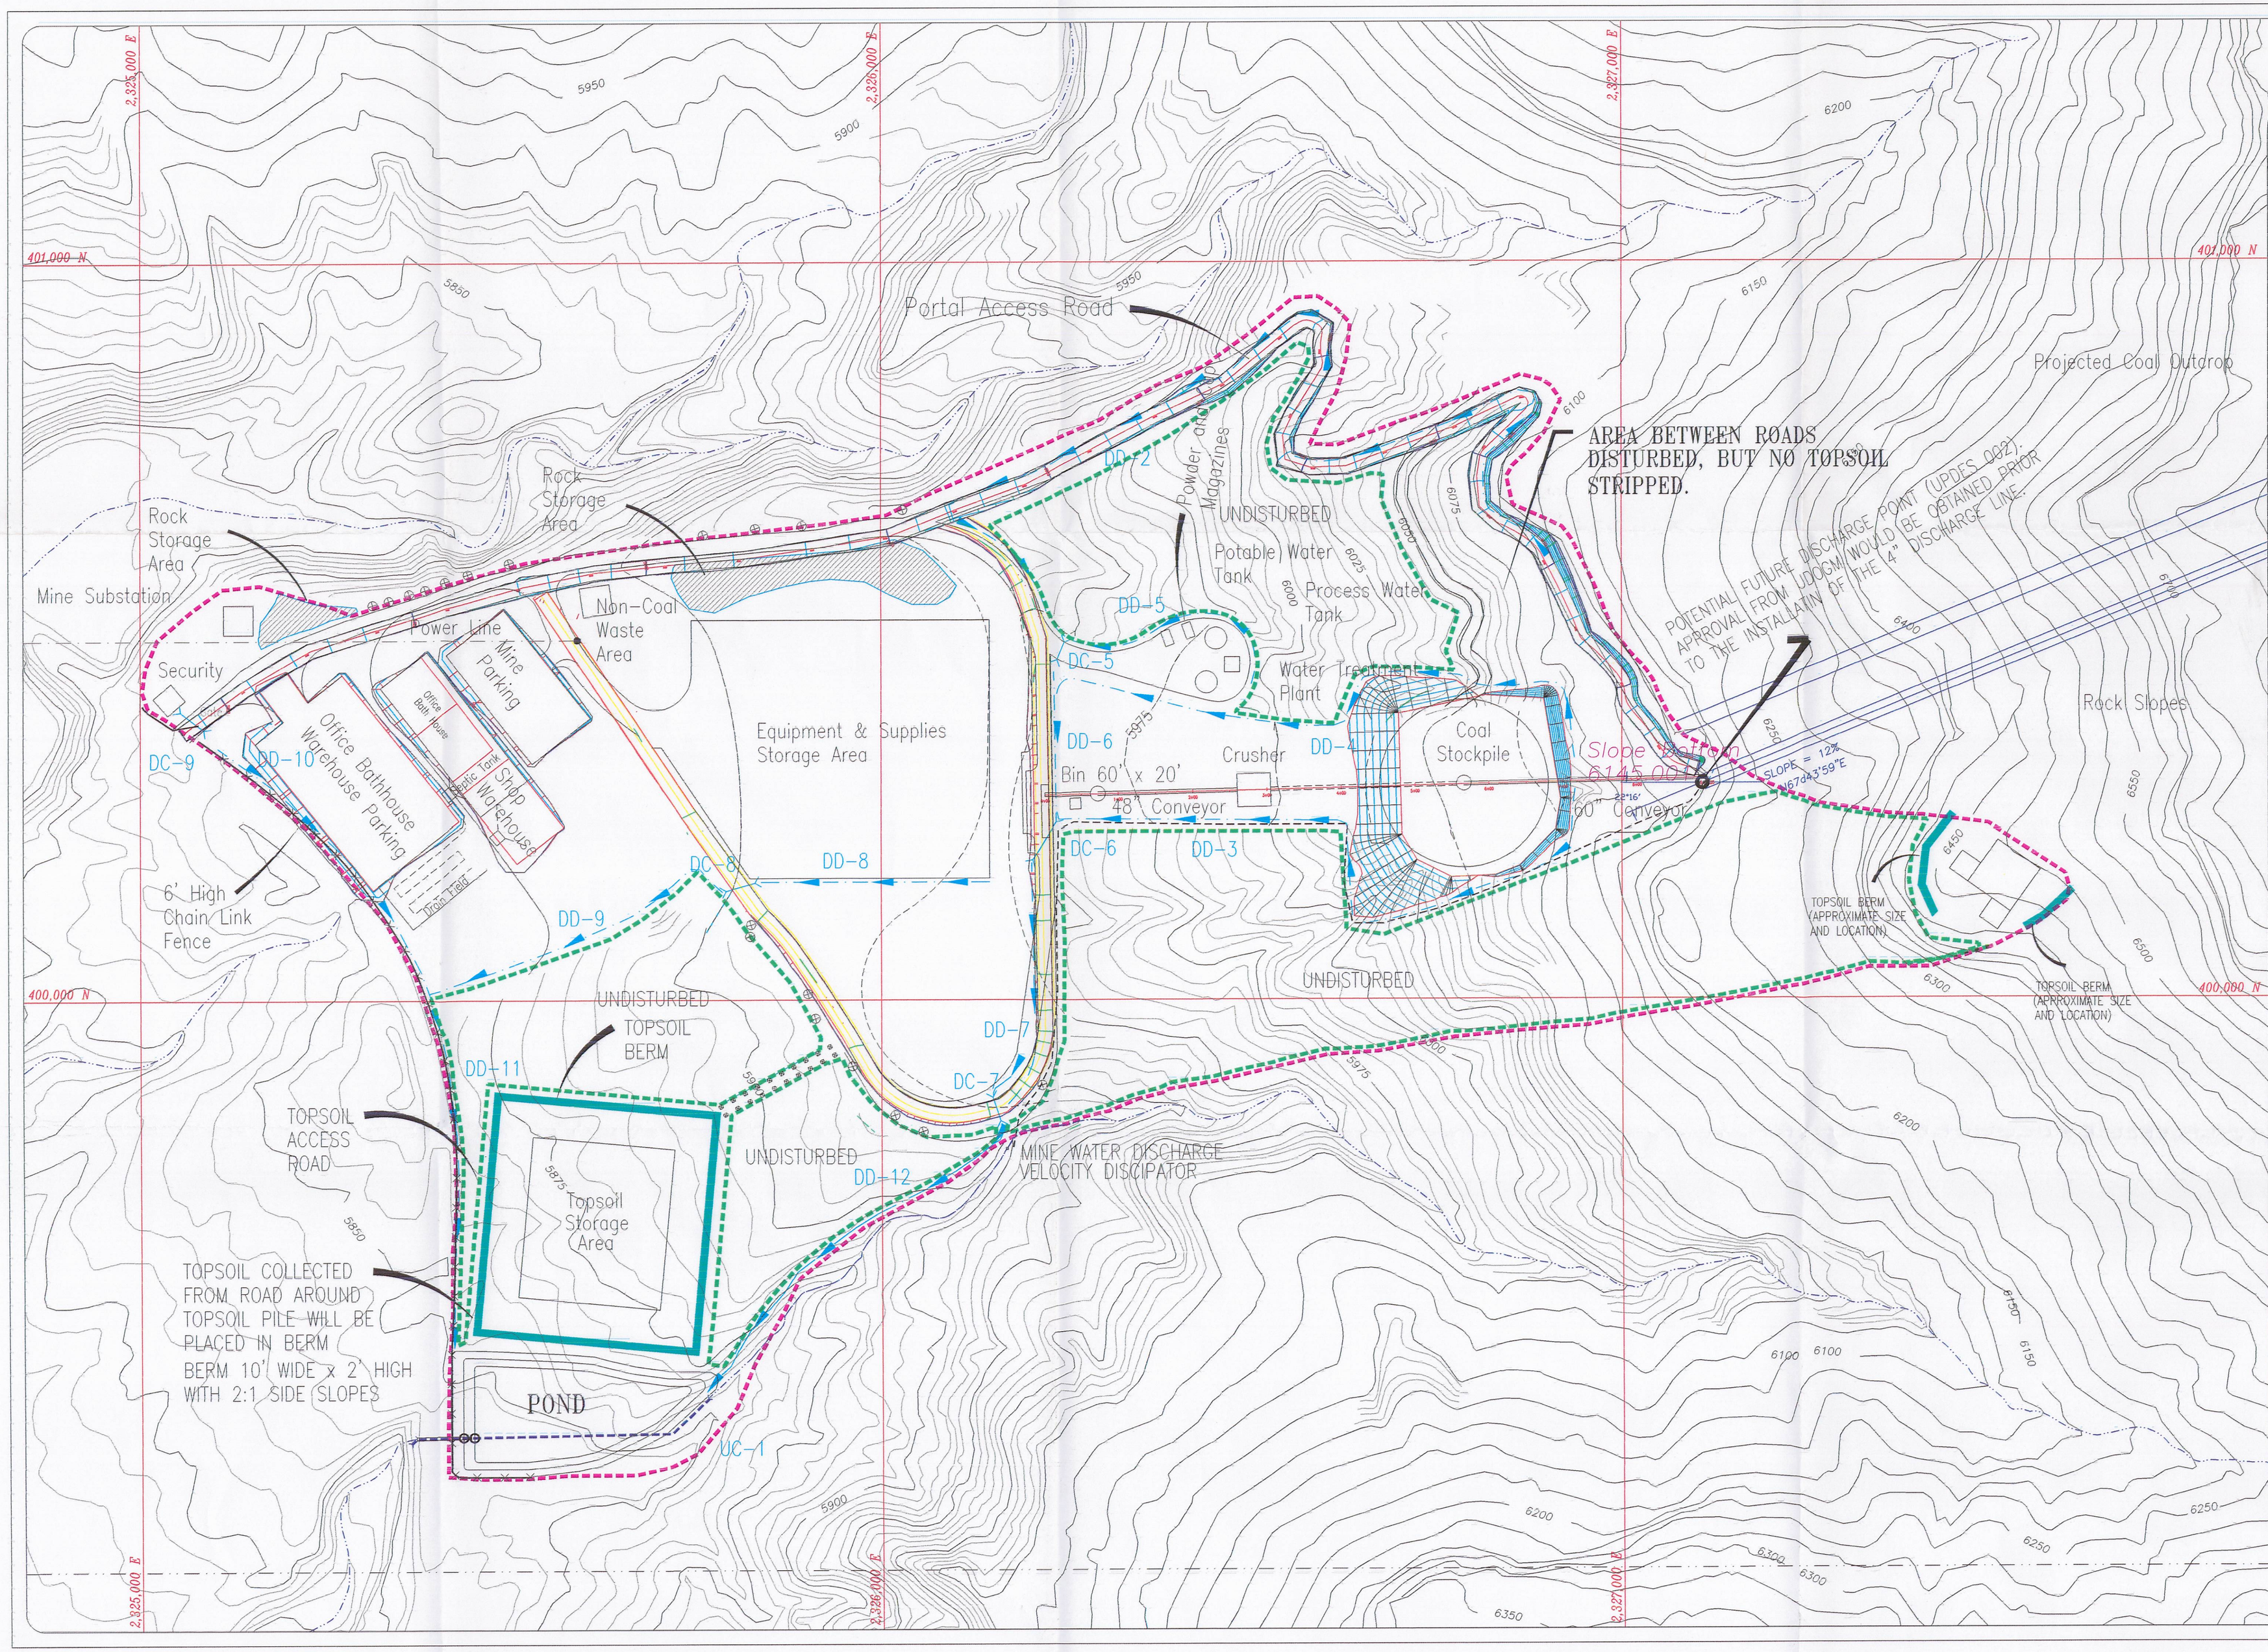

NOTE:
UNDISTURBED DENOTES DRAINAGE AND IS NOT APPLICABLE TO SOILS.

R 14 E, T 16 S

LEGEND:

- DISTURBED DRAINAGE:
- CULVERT:
- DISTURBED AREA BOUNDARY:
- UNDISTURBED AREA BOUNDARY:
- ROCK BARRIER:
- INCIDENTAL ROCK DISTRIBUTION:
- 6' HIGH CHAIN LINK FENCE:
- TOP SOIL BERM: