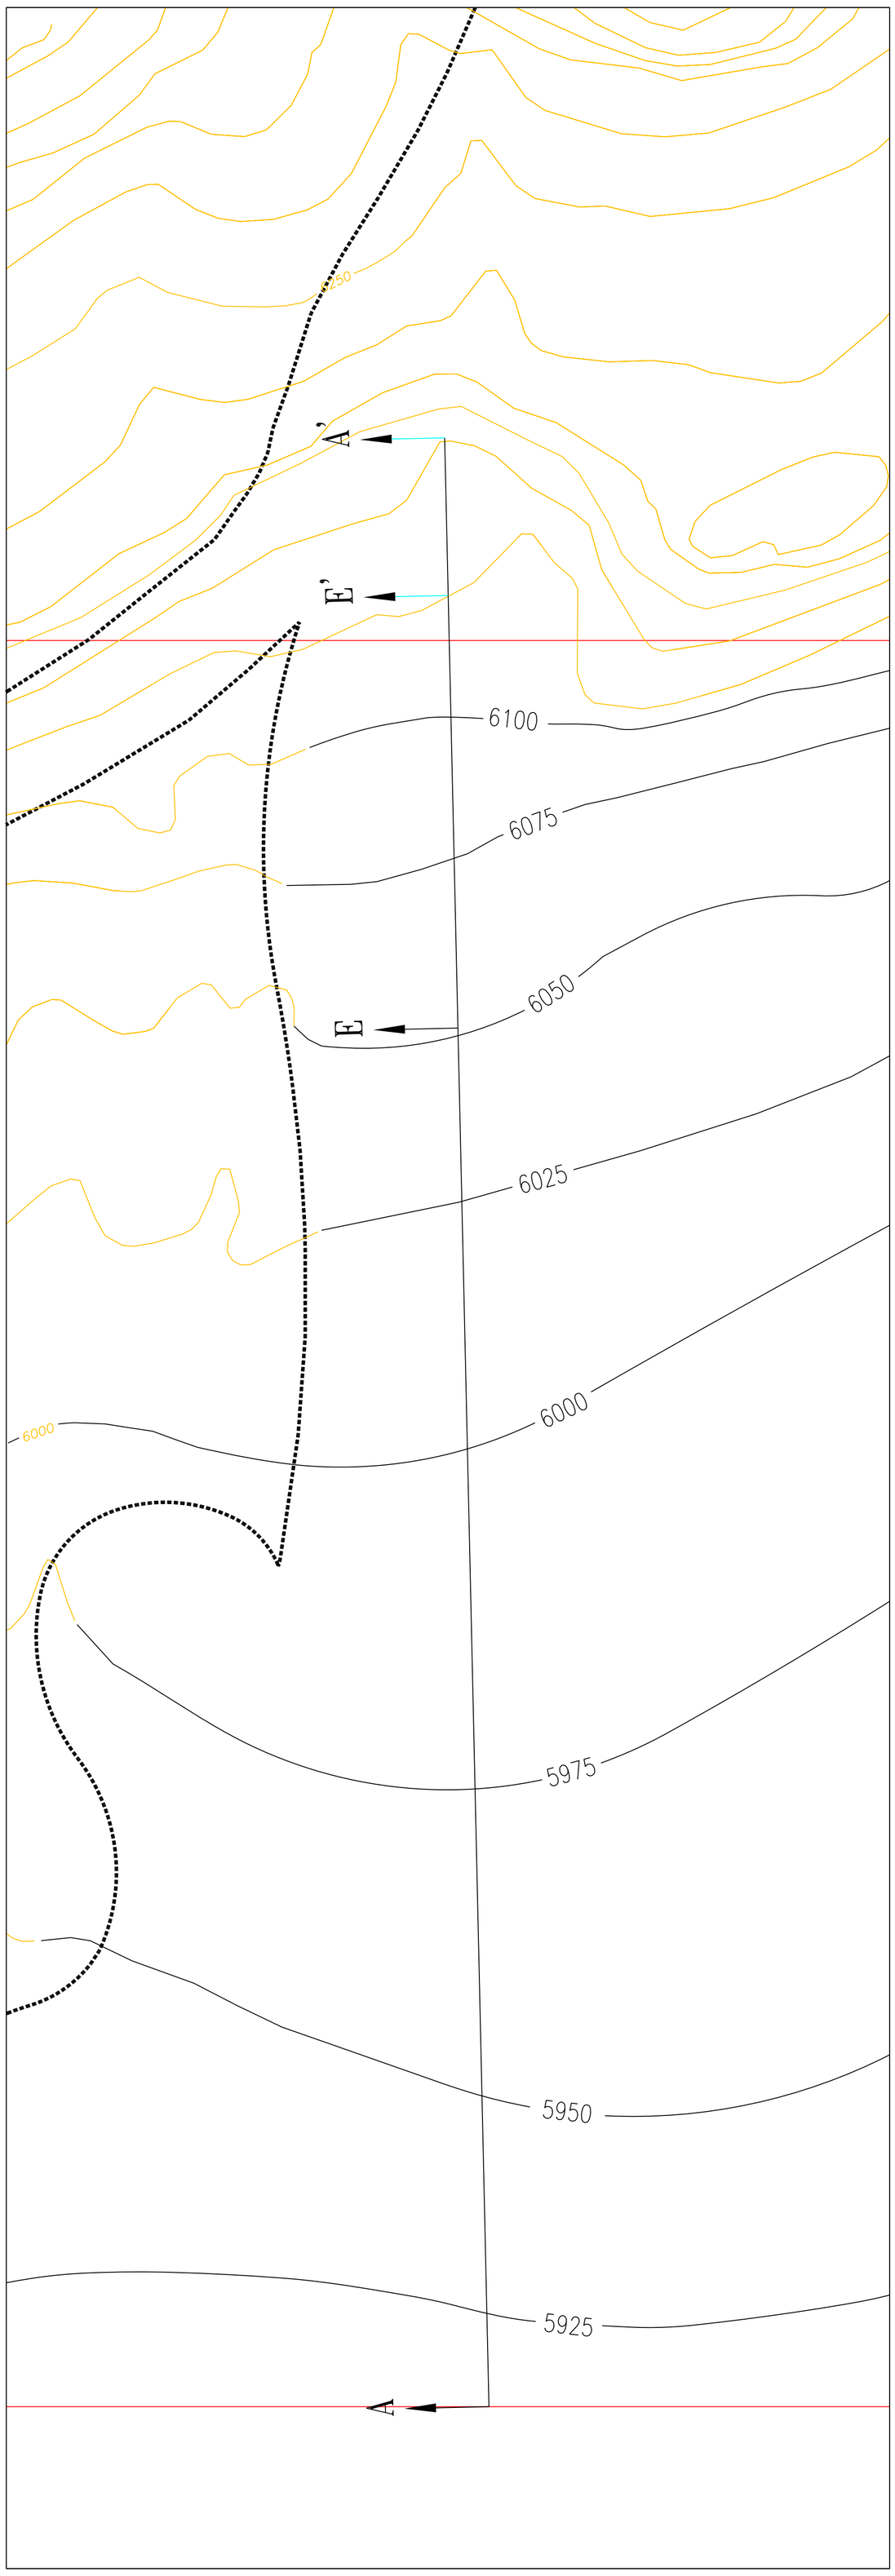

SECTION E - E'

SECTION USED FOR
STABILITY CALCULATIONS
APPENDIX 5-5

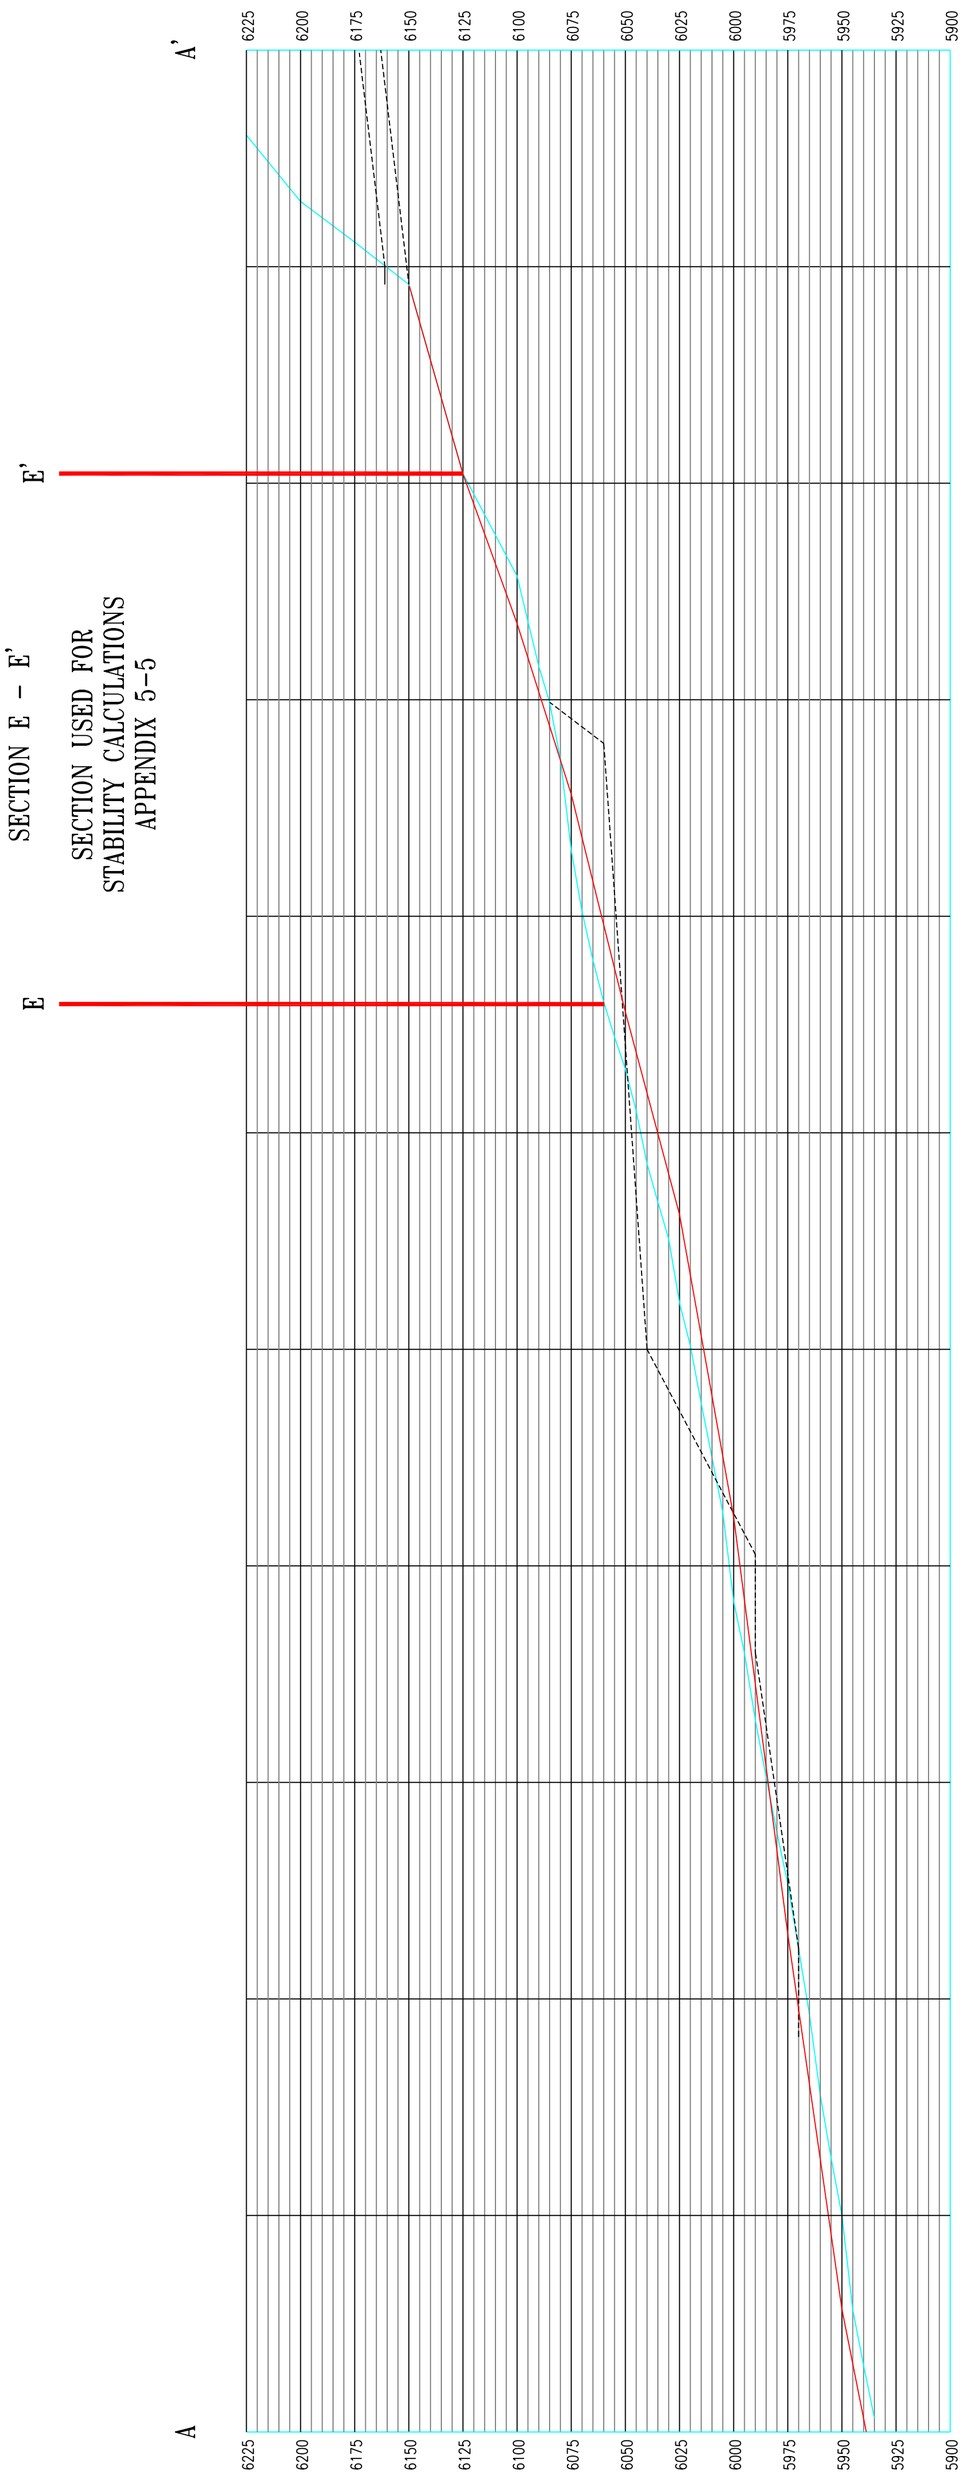

NOTE: REFER TO PLATE 5-6.

LEGEND:

SECTION VIEW

EXISTING GROUND LINE:
PROPOSED GROUND LINE:
PROPOSED RECLAIMED GROUND LINE:
DISTURBED AREA BOUNDARY:

REVISION DATE:

DATE:	BY:	DATE:	BY:
November 1999	BHE		

N

25' 0' 50' 100'

REGISTERED PROFESSIONAL ENGINEER
NO. 22-150267-2202
J. THOMAS PALUSO
STATE OF UTAH

LILA CANYON MINE

Reclaimed Profile

DATE: JULY 1999	DESIGNED BY: Basic Managemnt L.L.C.
SCALE: AS SHOWN	PLATE #: PLATE 5-7C