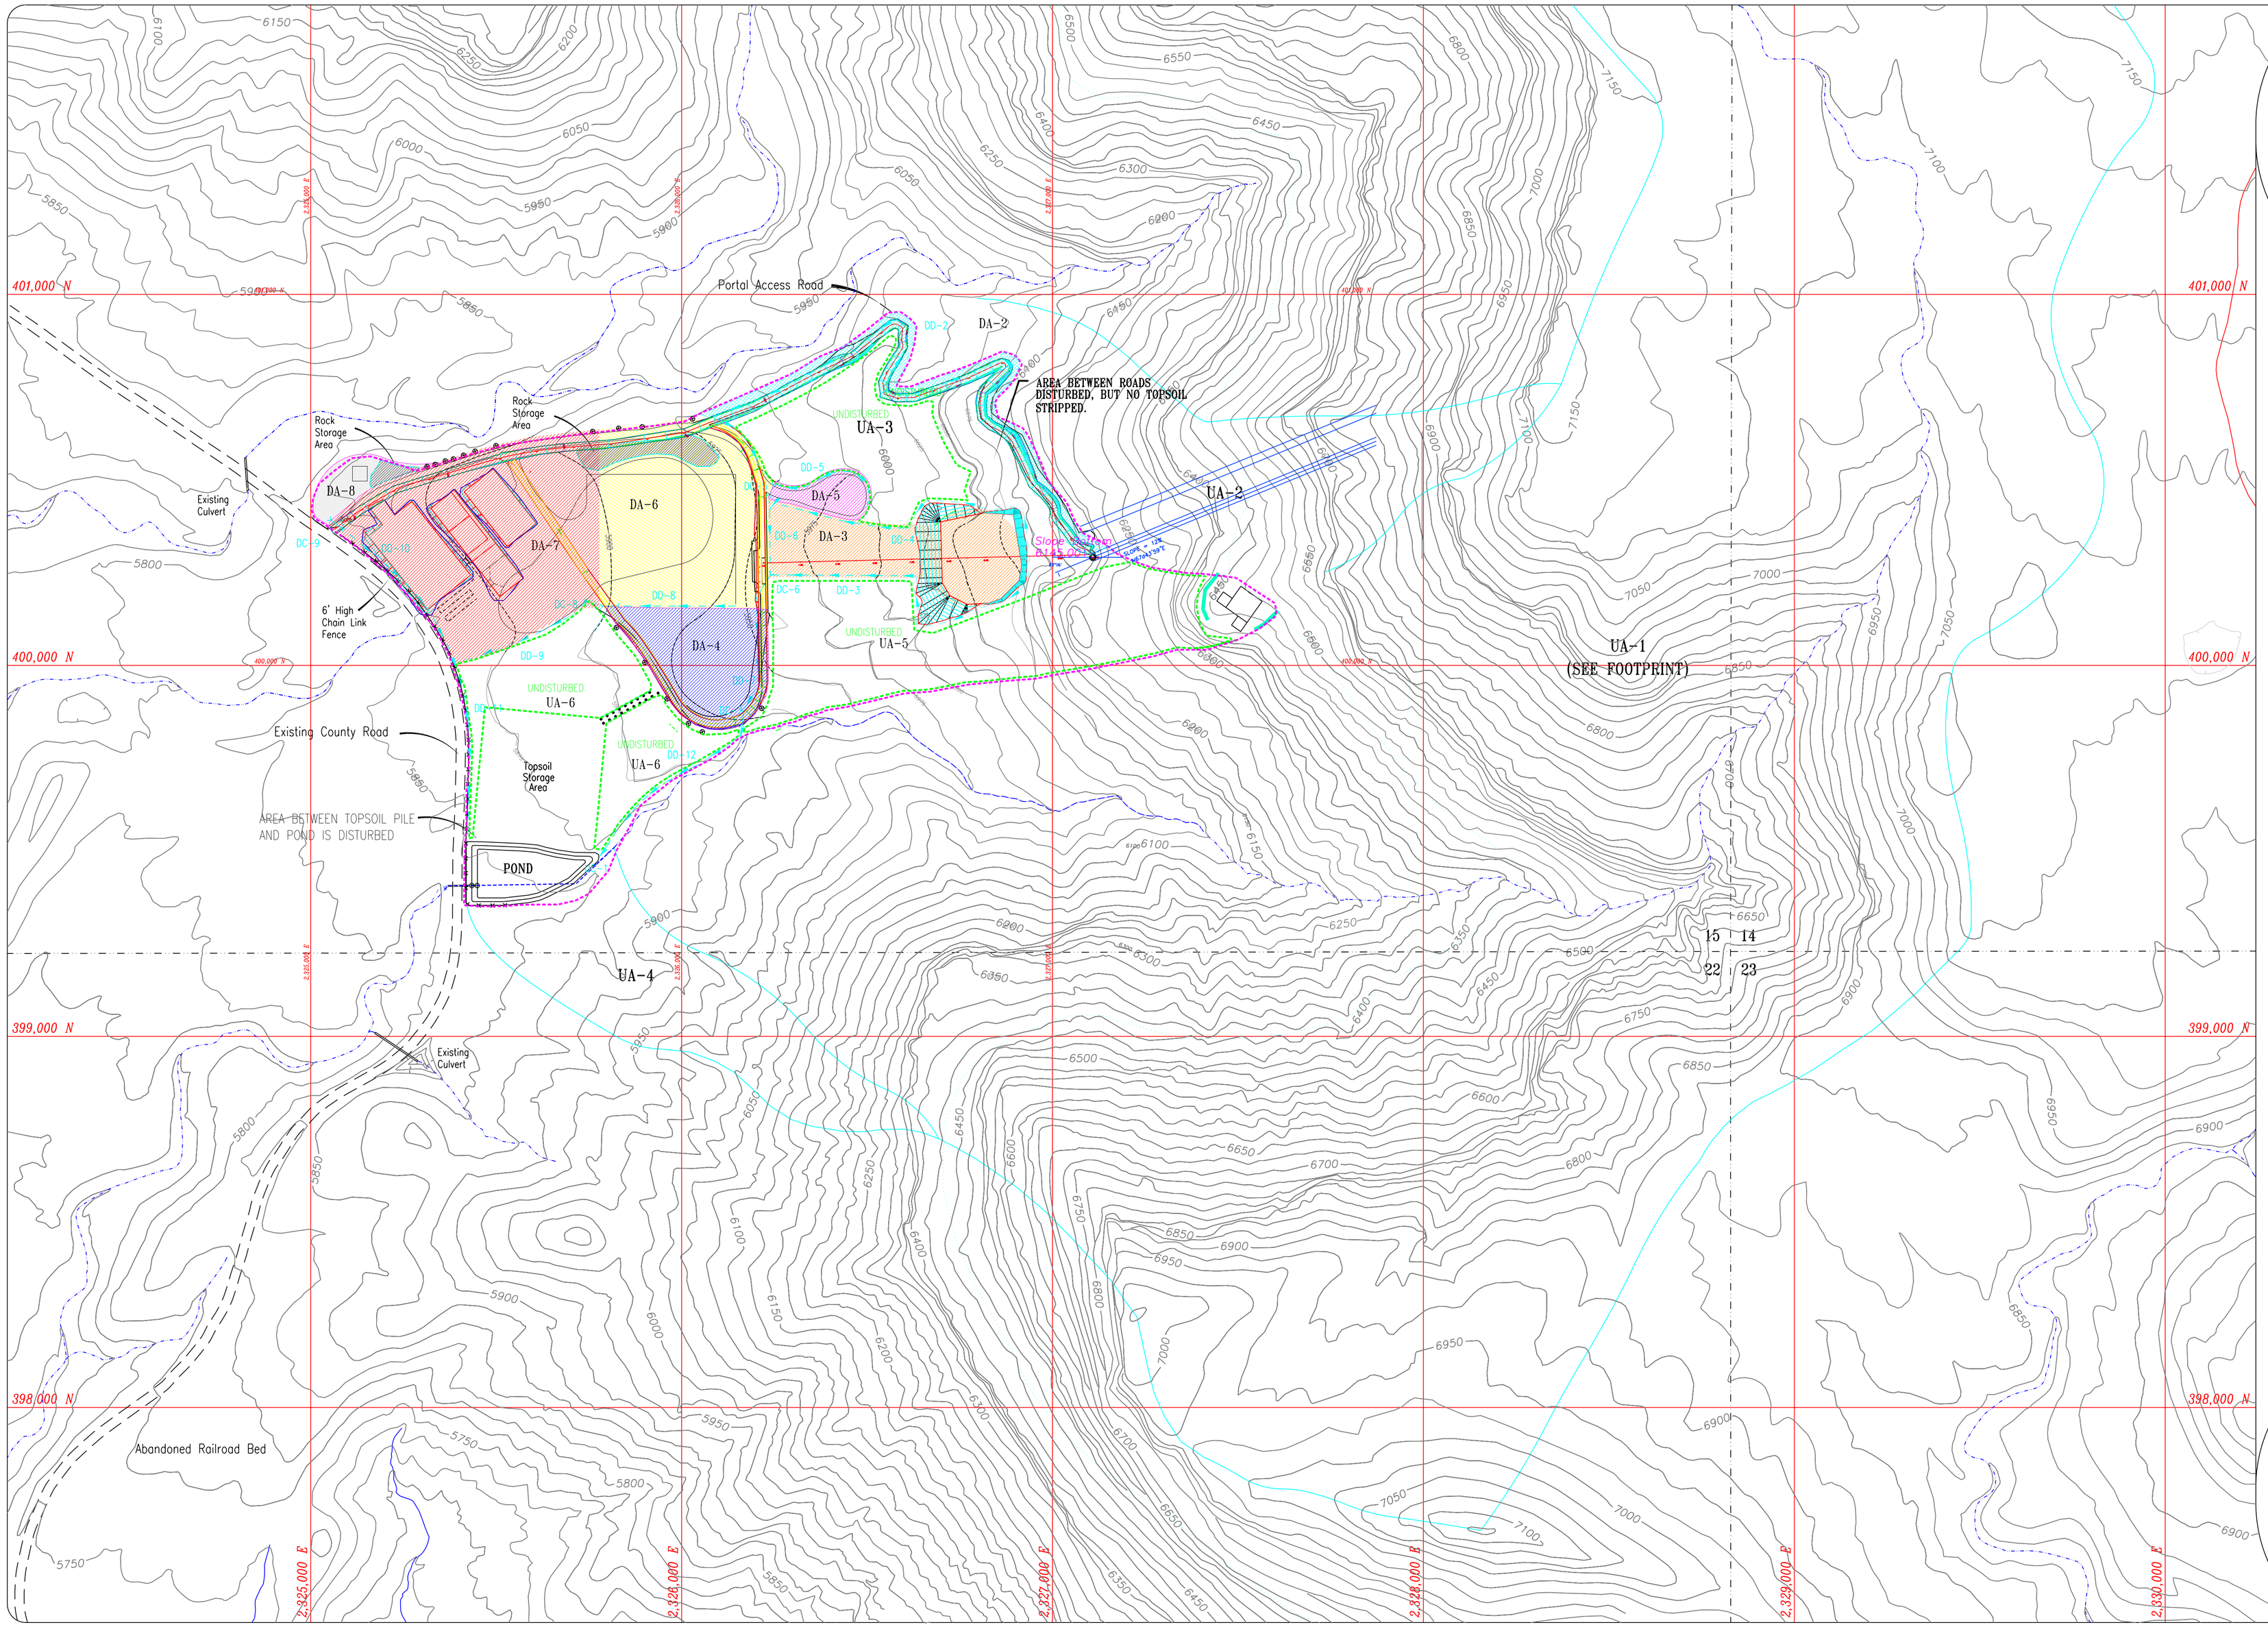

LILA CANYON MINE

DISTURBED AREA HYDROLOGY AND WATERSHED MAP

DATE: JUNE 1998 | DESIGNED BY: BLACKHAWK ENG. | SCALE: AS SHOWN | PLATE #: 7-2

NOTE: "UNDISTURBED" DENOTES DRAINAGE AND IS NOT APPLICABLE TO SOILS.

REGISTERED PROFESSIONAL ENGINEER #152606 R. Jay Marshall UTAH

REVISION DATE:

DATE:	BY:	DATE:	BY:
OCT 1998	WJ	Jan 2005	RJM
JAN 1999	WJ		
MAR 2000	BHE		
SEP 2000	BHE		
JAN 2001	BHE		
MAR 20001	BJ		
Nov 2003	RJM		

FOOTPRINT:

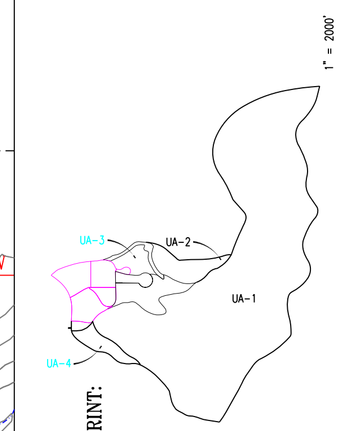

R 14 E, T 16 S

400' 200' 0' 400'

LEGEND:

DISTURBED AREA WATERSHED: DA-1
UNDISTURBED AREA WATERSHED: UA-1
DISTURBED WATERSHED BOUNDARY:
NATURAL DRAINAGE:
DISTURBED DRAINAGE:
CULVERT:
DISTURBED AREA BOUNDARY:

NOTES:
(1) REFER TO PLATE 5-7AAB FOR CROSS-SECTIONS.