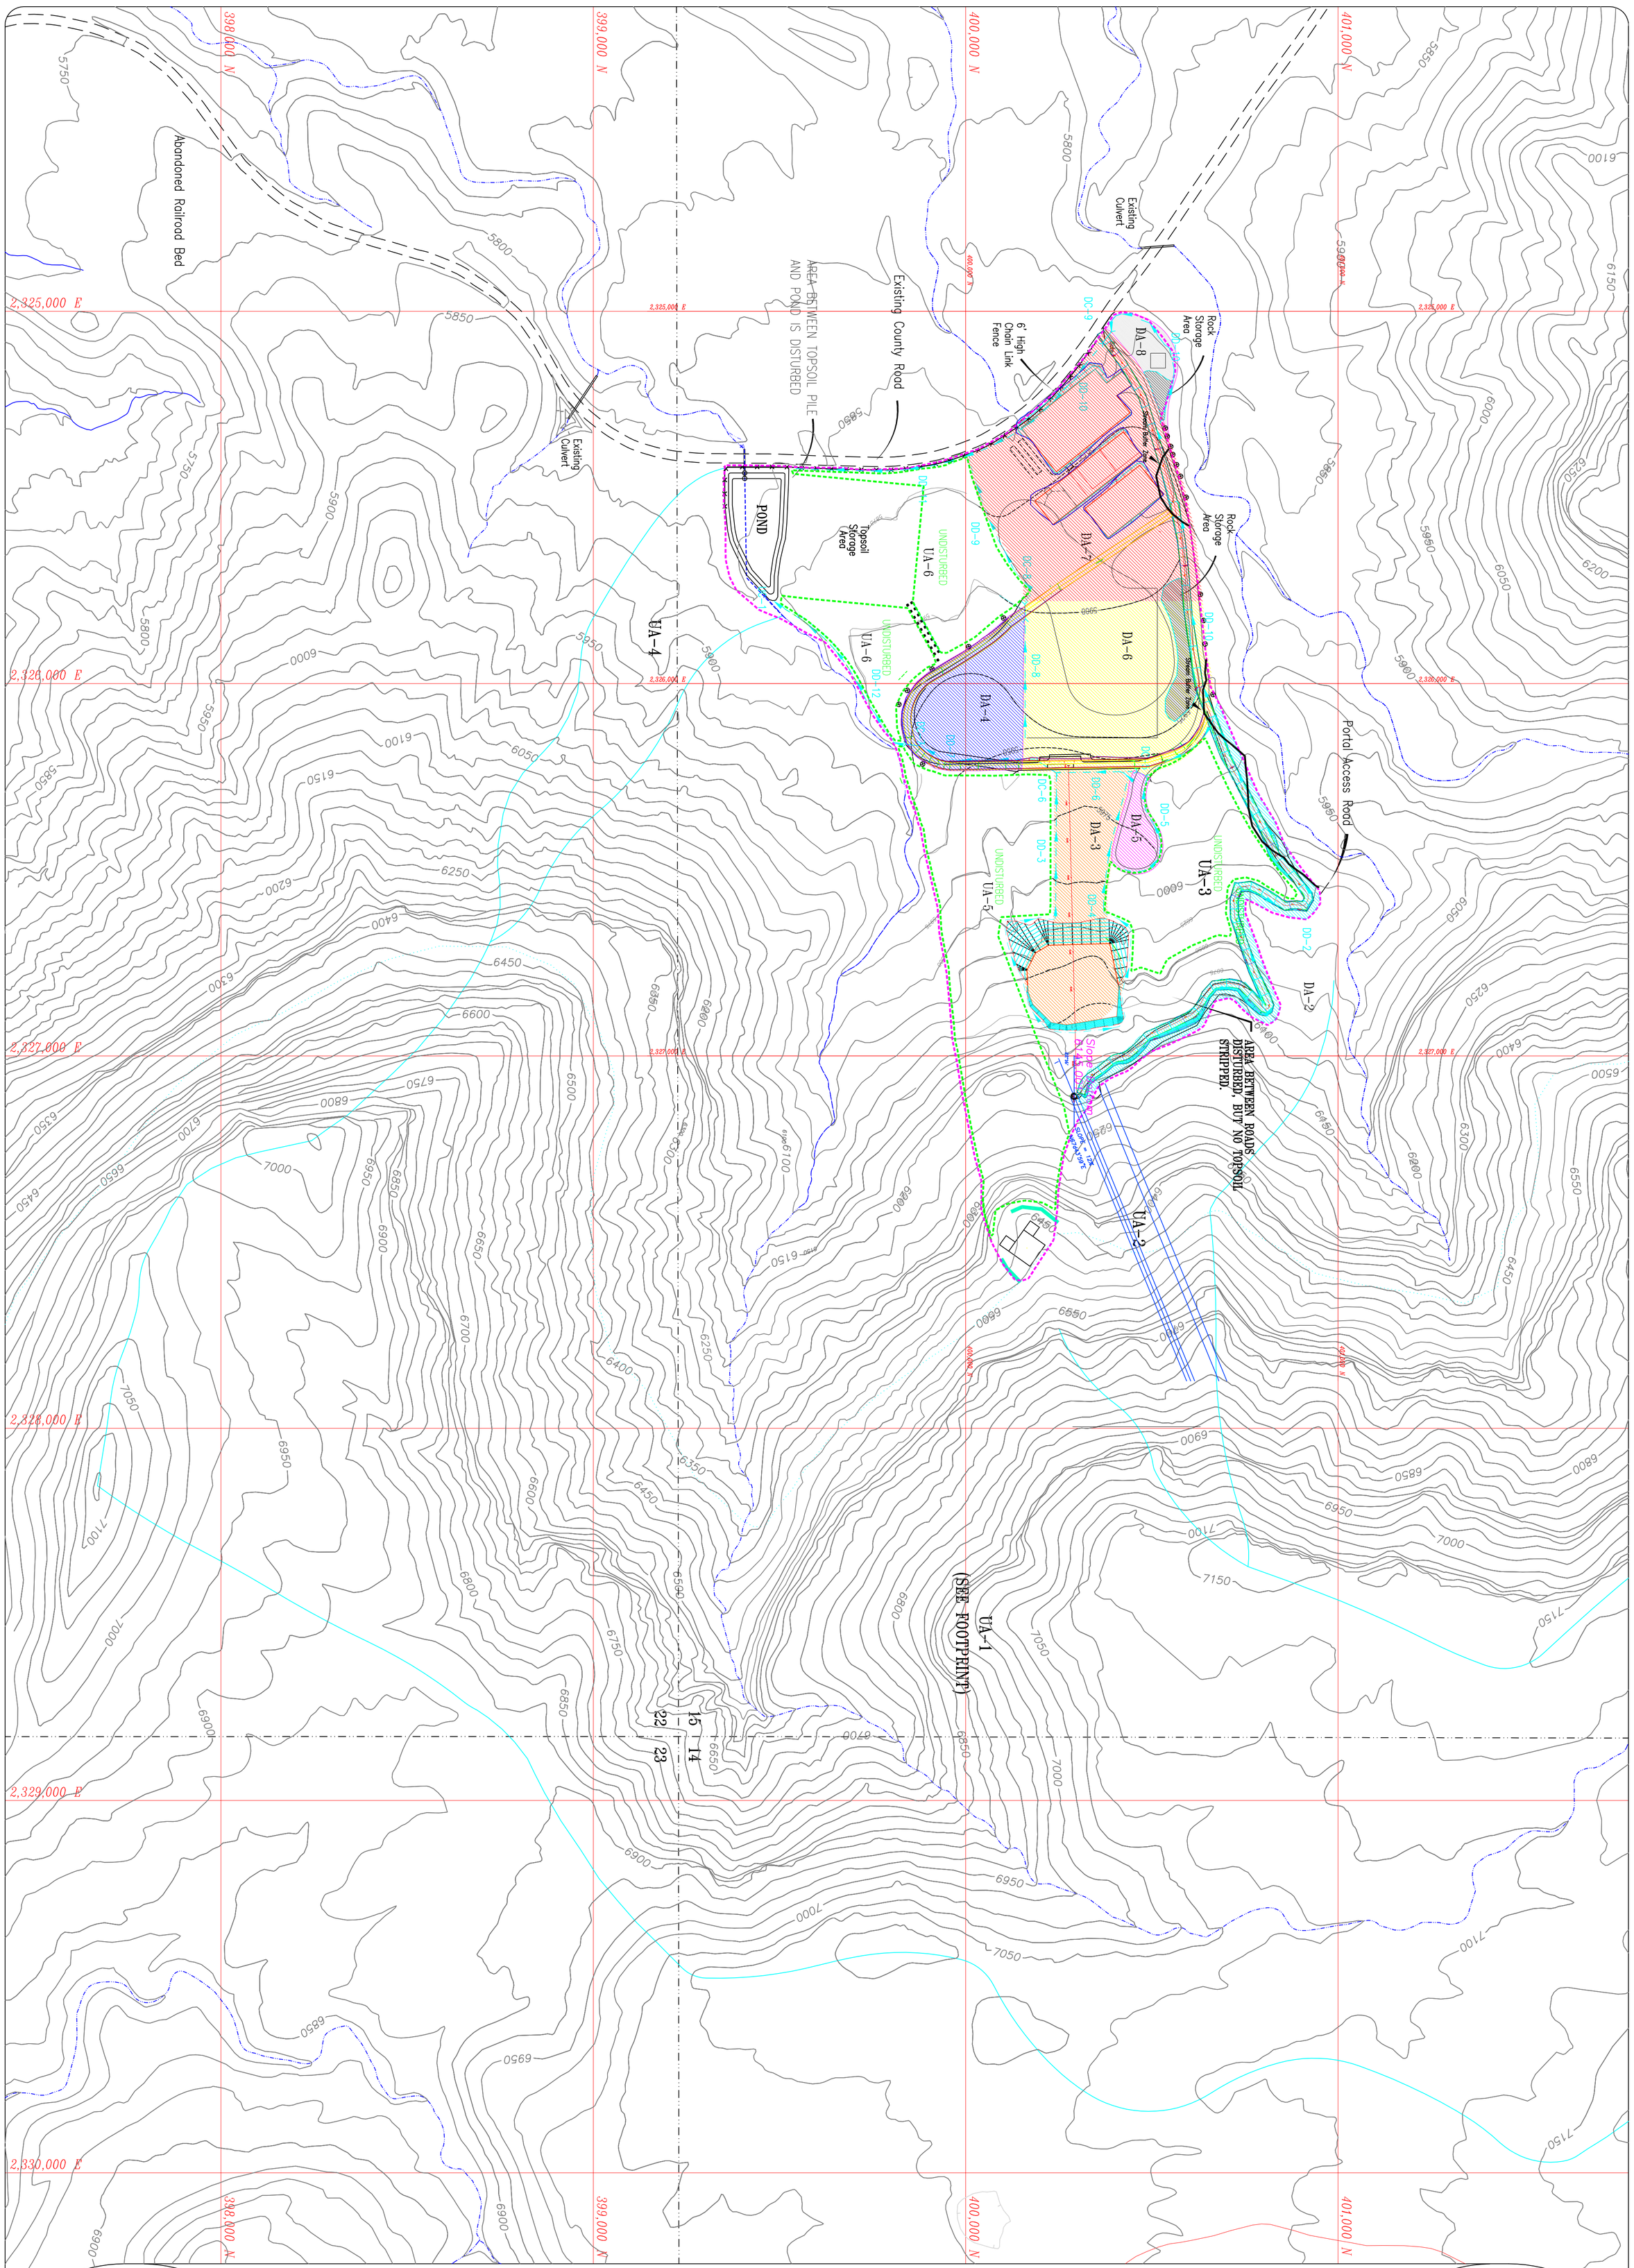

LEGEND:

DISTURBED AREA WATERSHED:	DA-1
UNDISTURBED AREA WATERSHED:	UA-1
DISTURBED WATERSHED BOUNDARY:	
NATURAL DRAINAGE:	
DISTURBED DRAINAGE:	DD-3
CULVERT:	DC-1
DISTURBED AREA BOUNDARY:	

NOTES:

(1) REFER TO PLATE 5-7A&B FOR CROSS-SECTIONS.

R 14 E, T 16 S

100' 0' 200' 400'

FOOTPRINT:

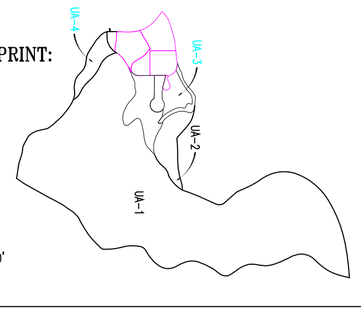

1" = 2000'

REVISION DATE:

DATE:	BY:	DATE:	BY:
OCT 1998	WJ	Jan 2005	RJM
JAN 1999	WJ	Nov 29 2006	RJM
MAR 2000	BHE		
SEP 2000	BHE		
JAN 2001	BHE		
MAR 20001	BJ		
Nov 2003	RJM		

NOTE: "UNDISTURBED" DENOTES DRAINAGE AND IS NOT APPLICABLE TO SOILS.

UTAH REGISTERED PROFESSIONAL ENGINEER #152606 R. Jay Marshall

LILA CANYON MINE

DISTURBED AREA HYDROLOGY AND WATERSHED MAP

DATE: JUNE 1998	DESIGNED BY: BLACKHAWK ENG.
SCALE: AS SHOWN	PLATE #: 7-2