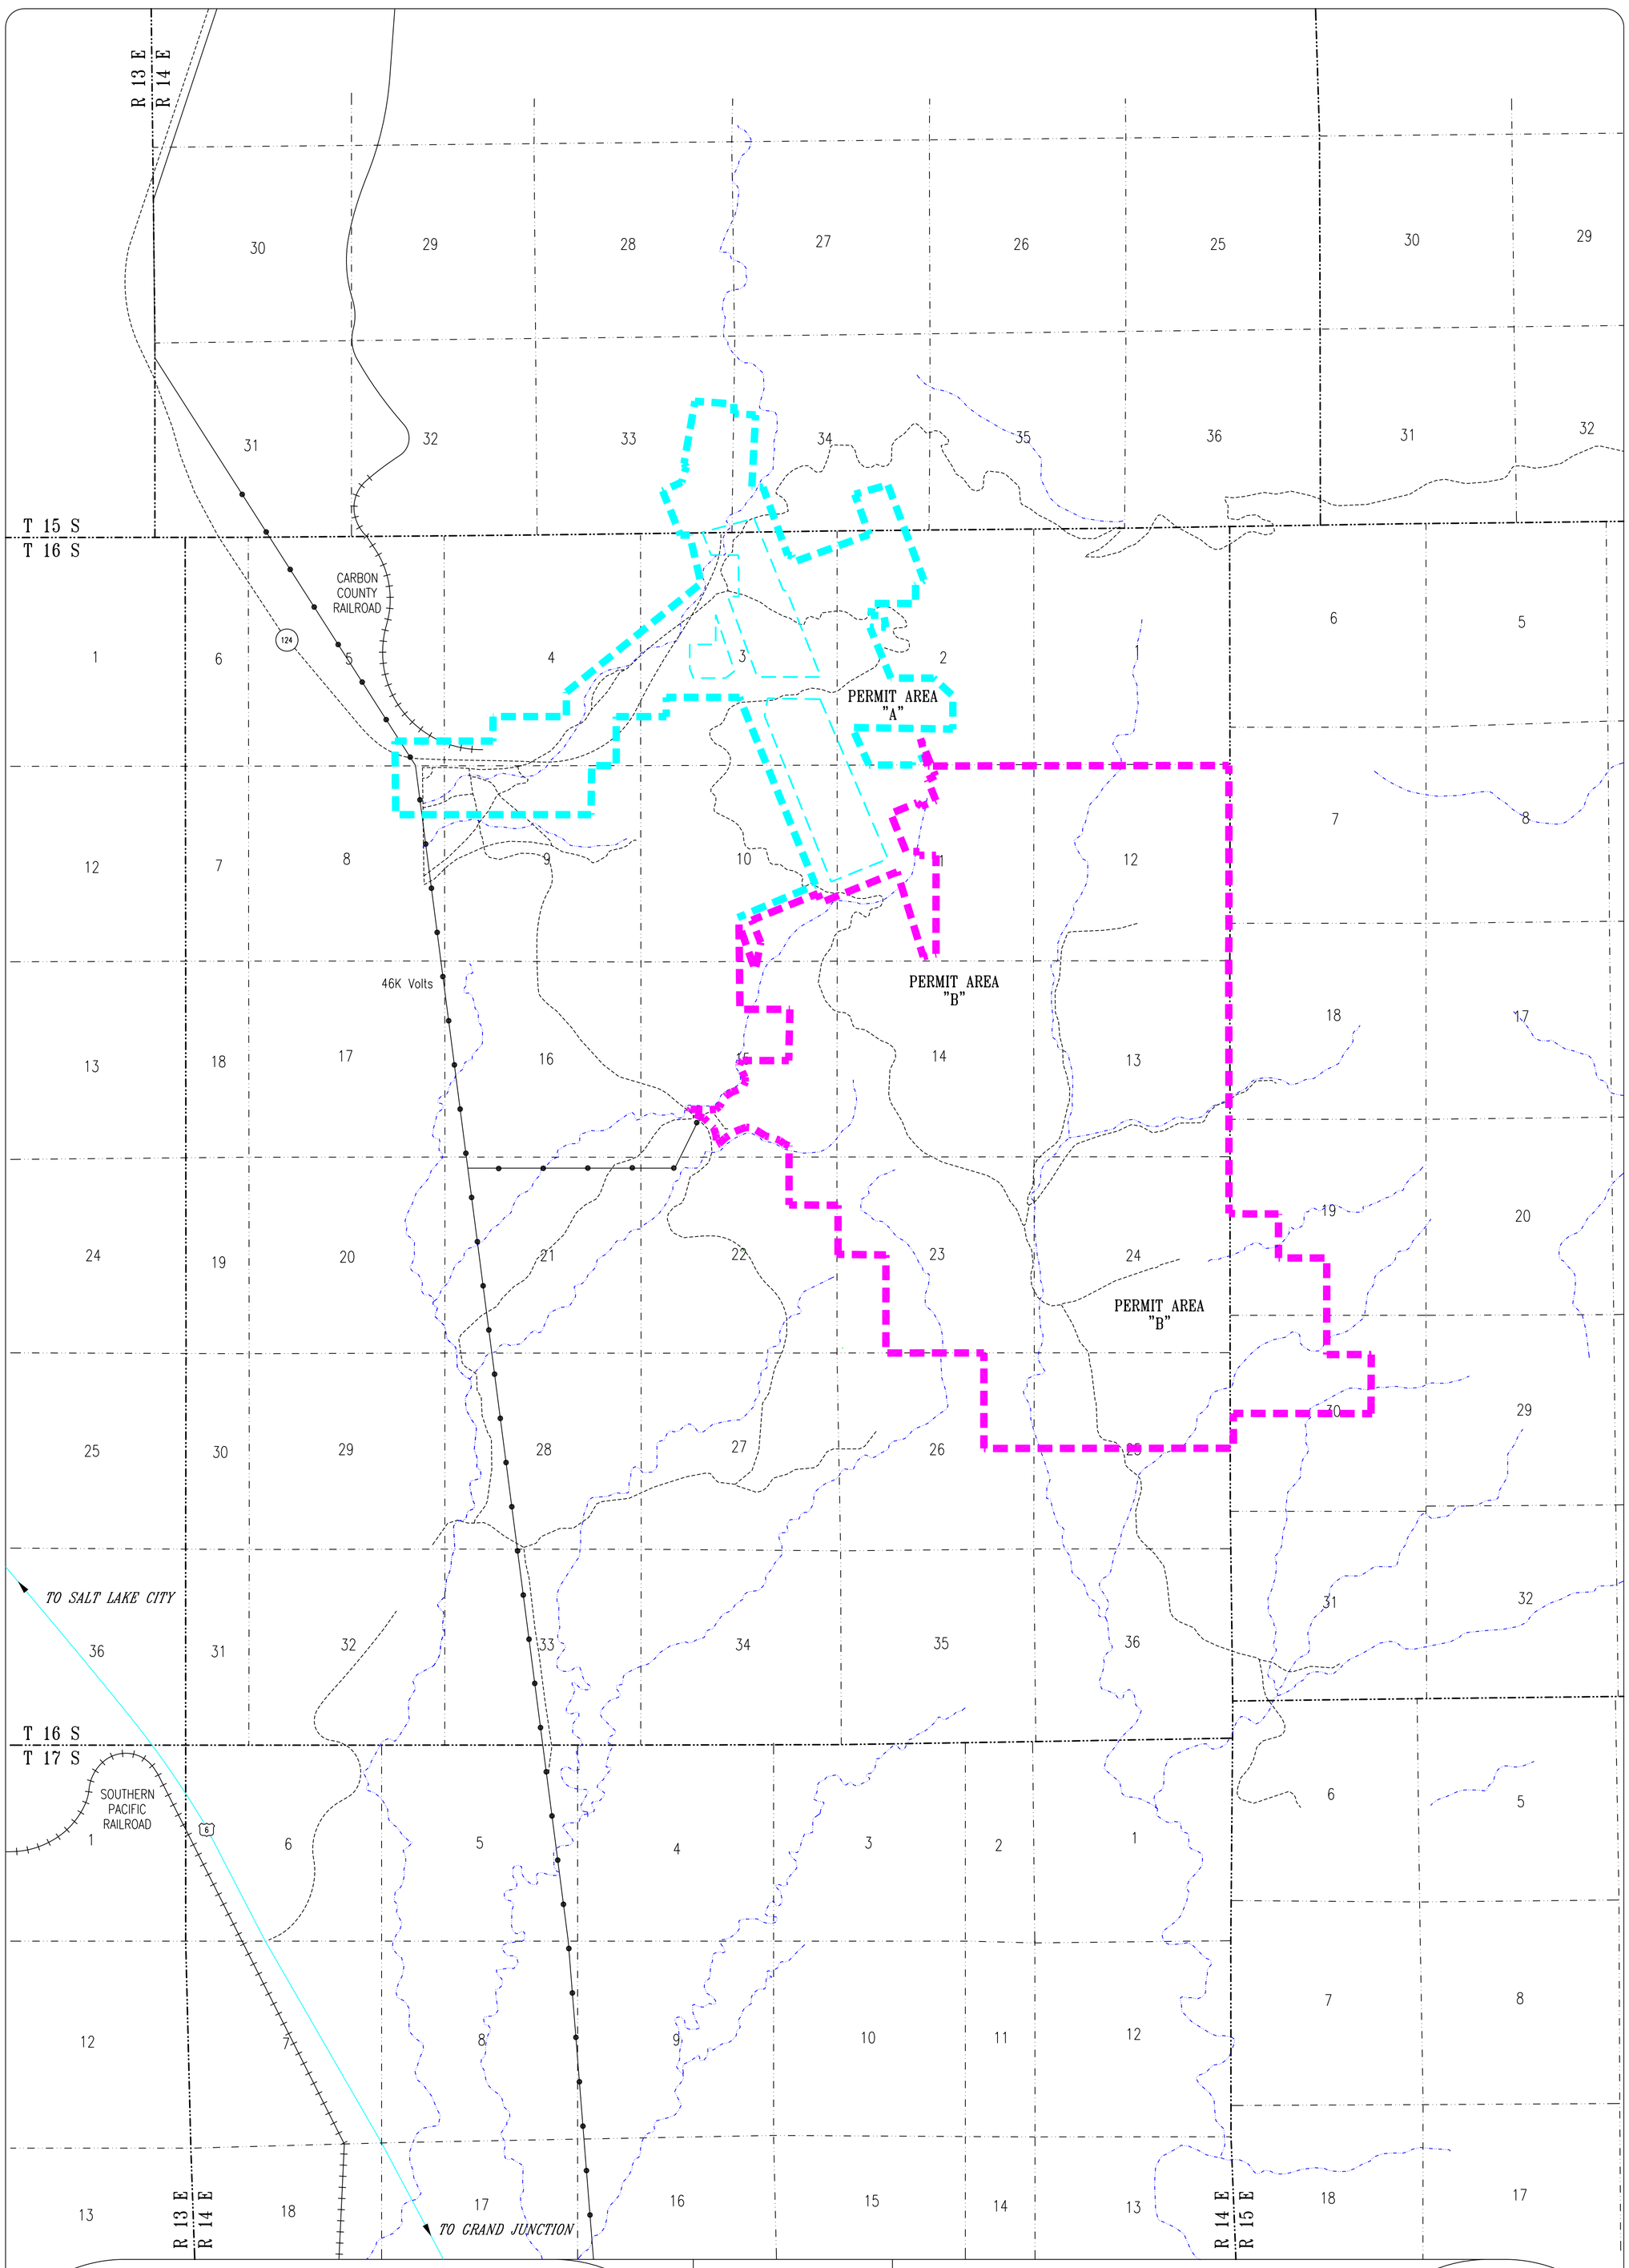

NOTE: *Plate 1-1 is the official permit boundary map and it will be used to clarify any questions about the permit boundaries.*

LEGEND:

PERMIT AREA "B" (LILA CANYON SIGNIFICANT REVISION TO THE HORSE CANYON PERMIT):

PERMIT AREA "A" (HORSE CANYON PERMIT):

REVISIONS

DATE:	BY:
12/13/2000	BJ
10/02/2002	RJM

N

SCALE:

1000' 0' 2000' 4000'

UTAH REGISTERED PROFESSIONAL ENGINEER
#152606
R. Jay Marshall

LILA CANYON MINE

PERMIT AREA MAP

DATE: September 2000	DESIGNED BY: EIS
SCALE: AS SHOWN	PLATE #: PLATE 1-1