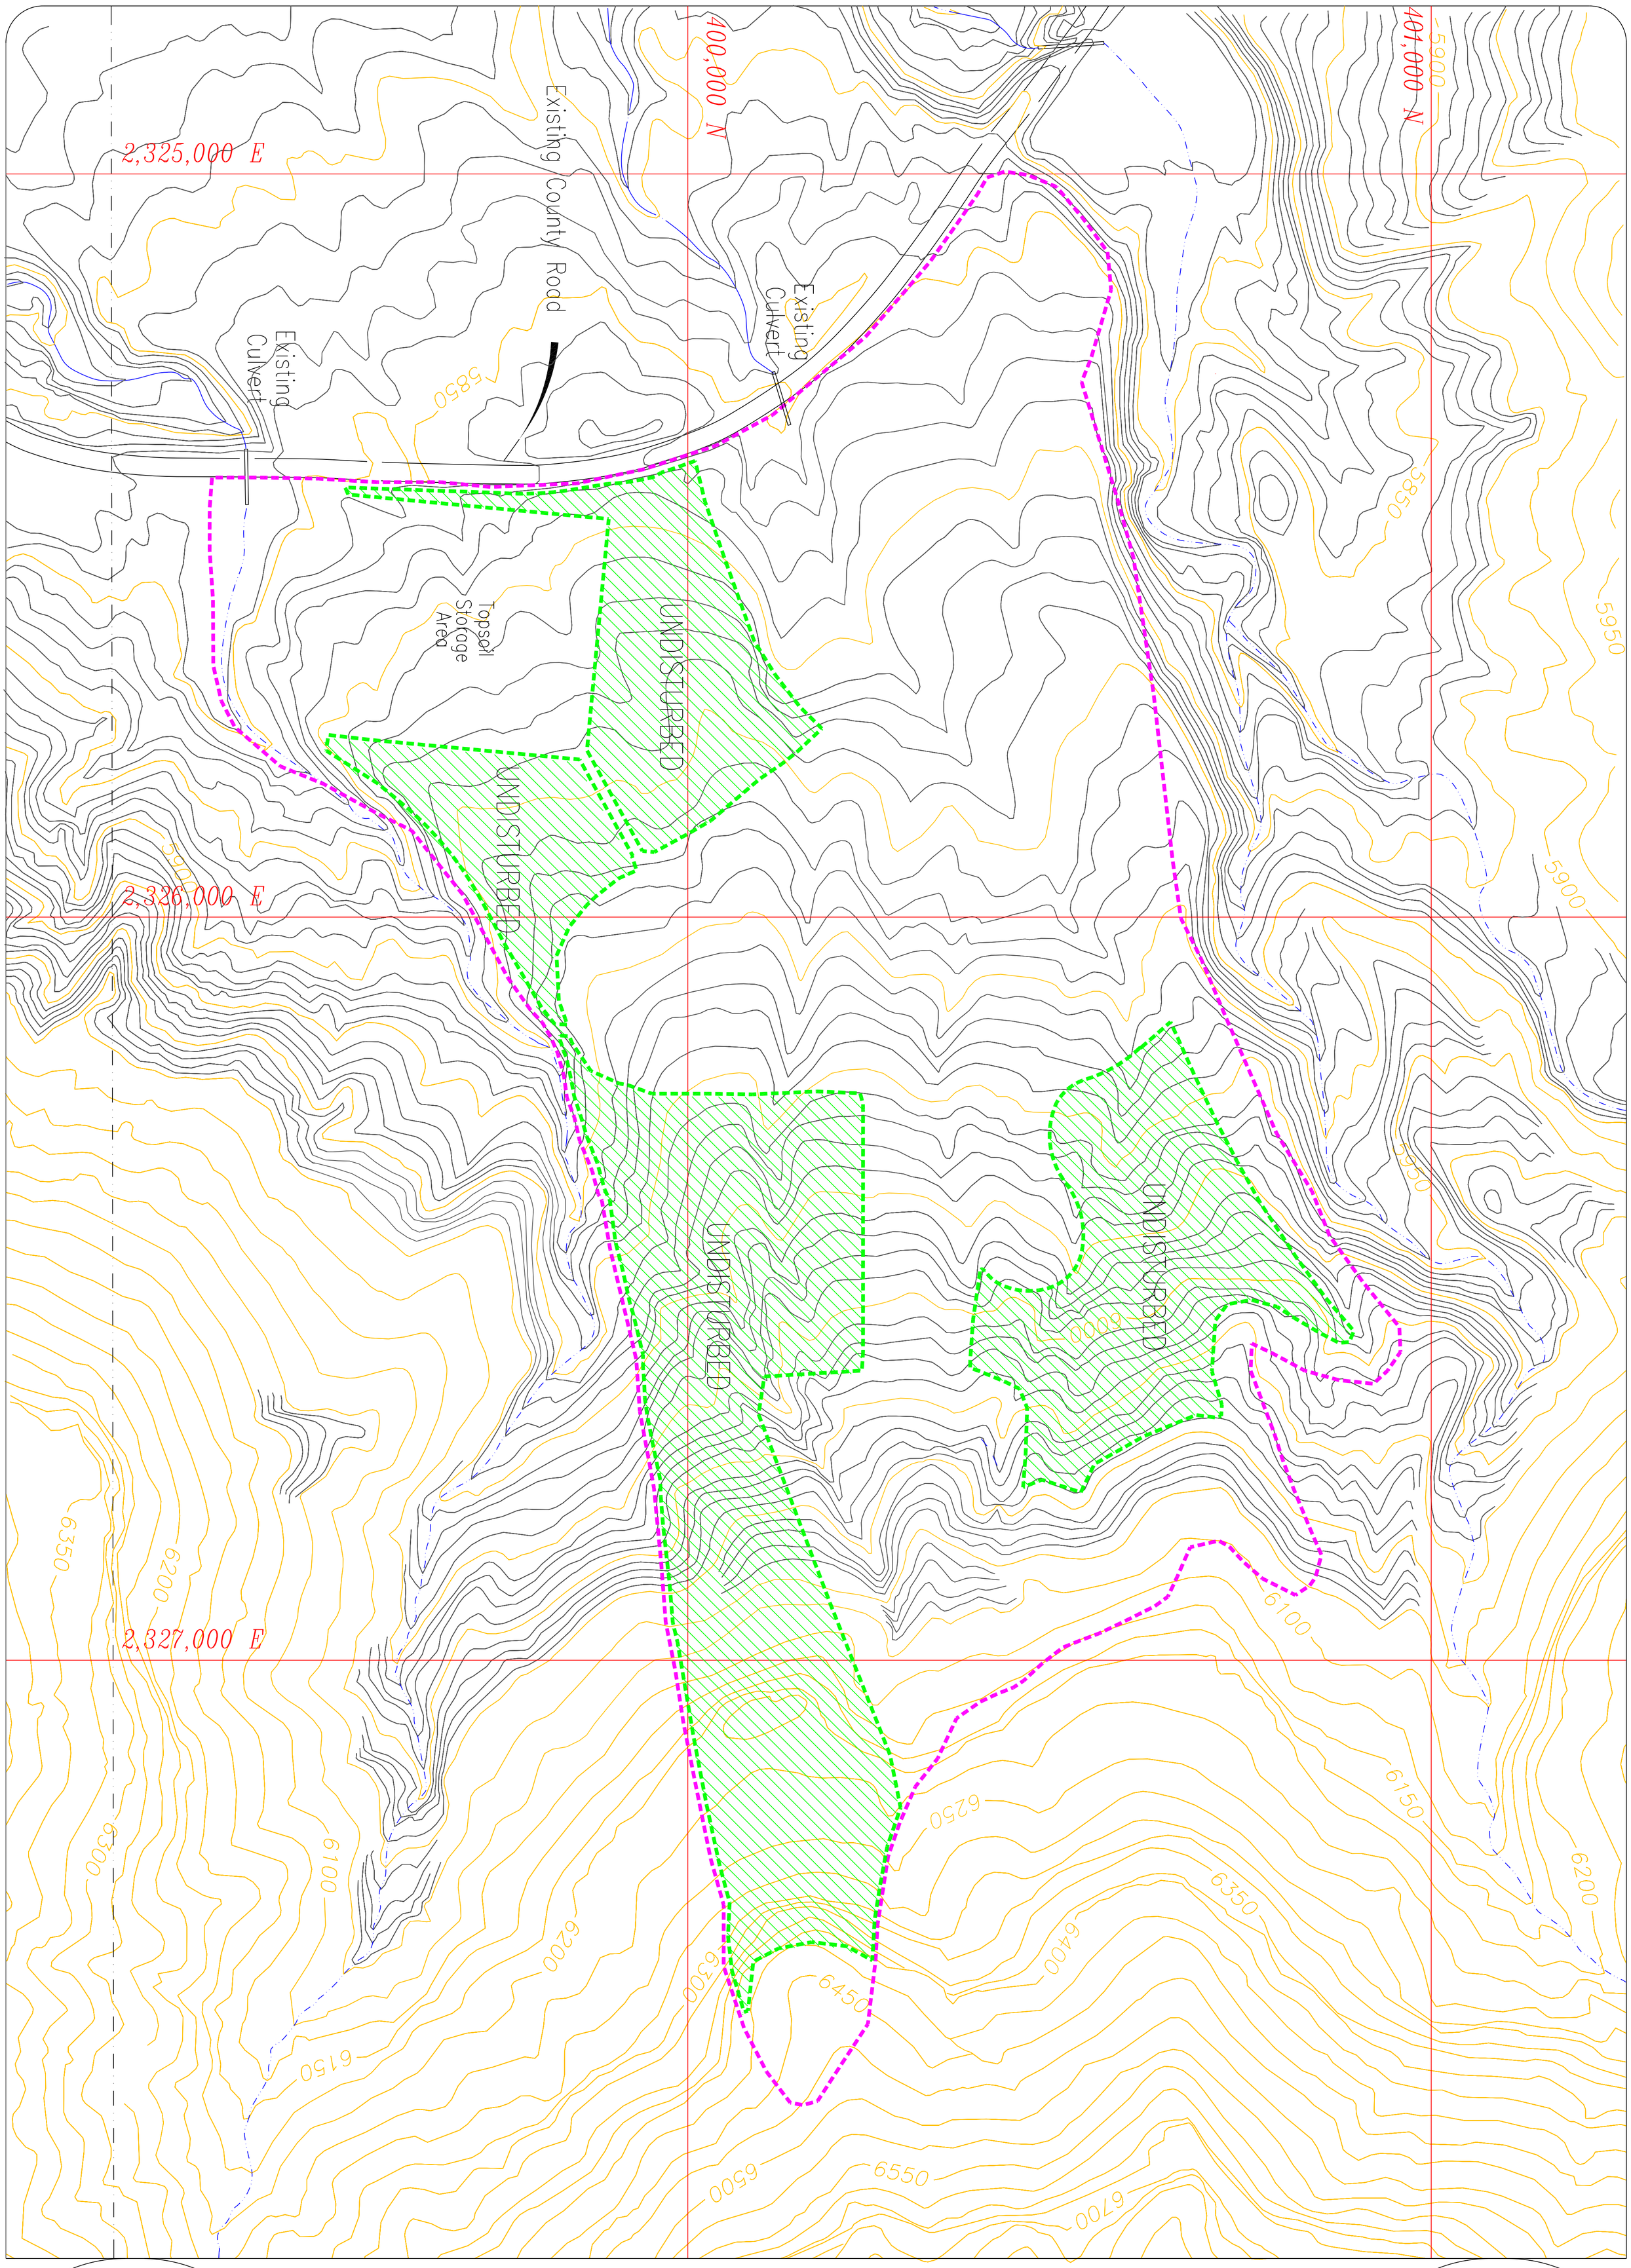

LEGEND:

NATURAL DRAINAGE:
DISTURBED AREA BOUNDARY:
UNDISTURBED AREA BOUNDARY:

N

R 14 E, T 16 S

50' 0' 100' 200'

REVISION DATE:

DATE:	BY:	DATE:	BY:
JAN 2001	BJ		
MAR 2001	BJ		
Oct 2002	RJM		
Oct 2003	RJM		
Jan 2005	RJM		

UTAH REGISTERED PROFESSIONAL ENGINEER
#152606
R. Jay Marshall

LILA CANYON MINE

DISTURBED AREA MAP

DATE:	DESIGNED BY:
SEPTEMBER 2000	EIS
SCALE: AS SHOWN	PLATE #: 1-2