APPENDIX 5-6

CLOSURES
FOR
MINE OPENINGS

Information for Appendix 5-6 is all hard copies. Electronic copies do not exist for all information contained within the Appendix.
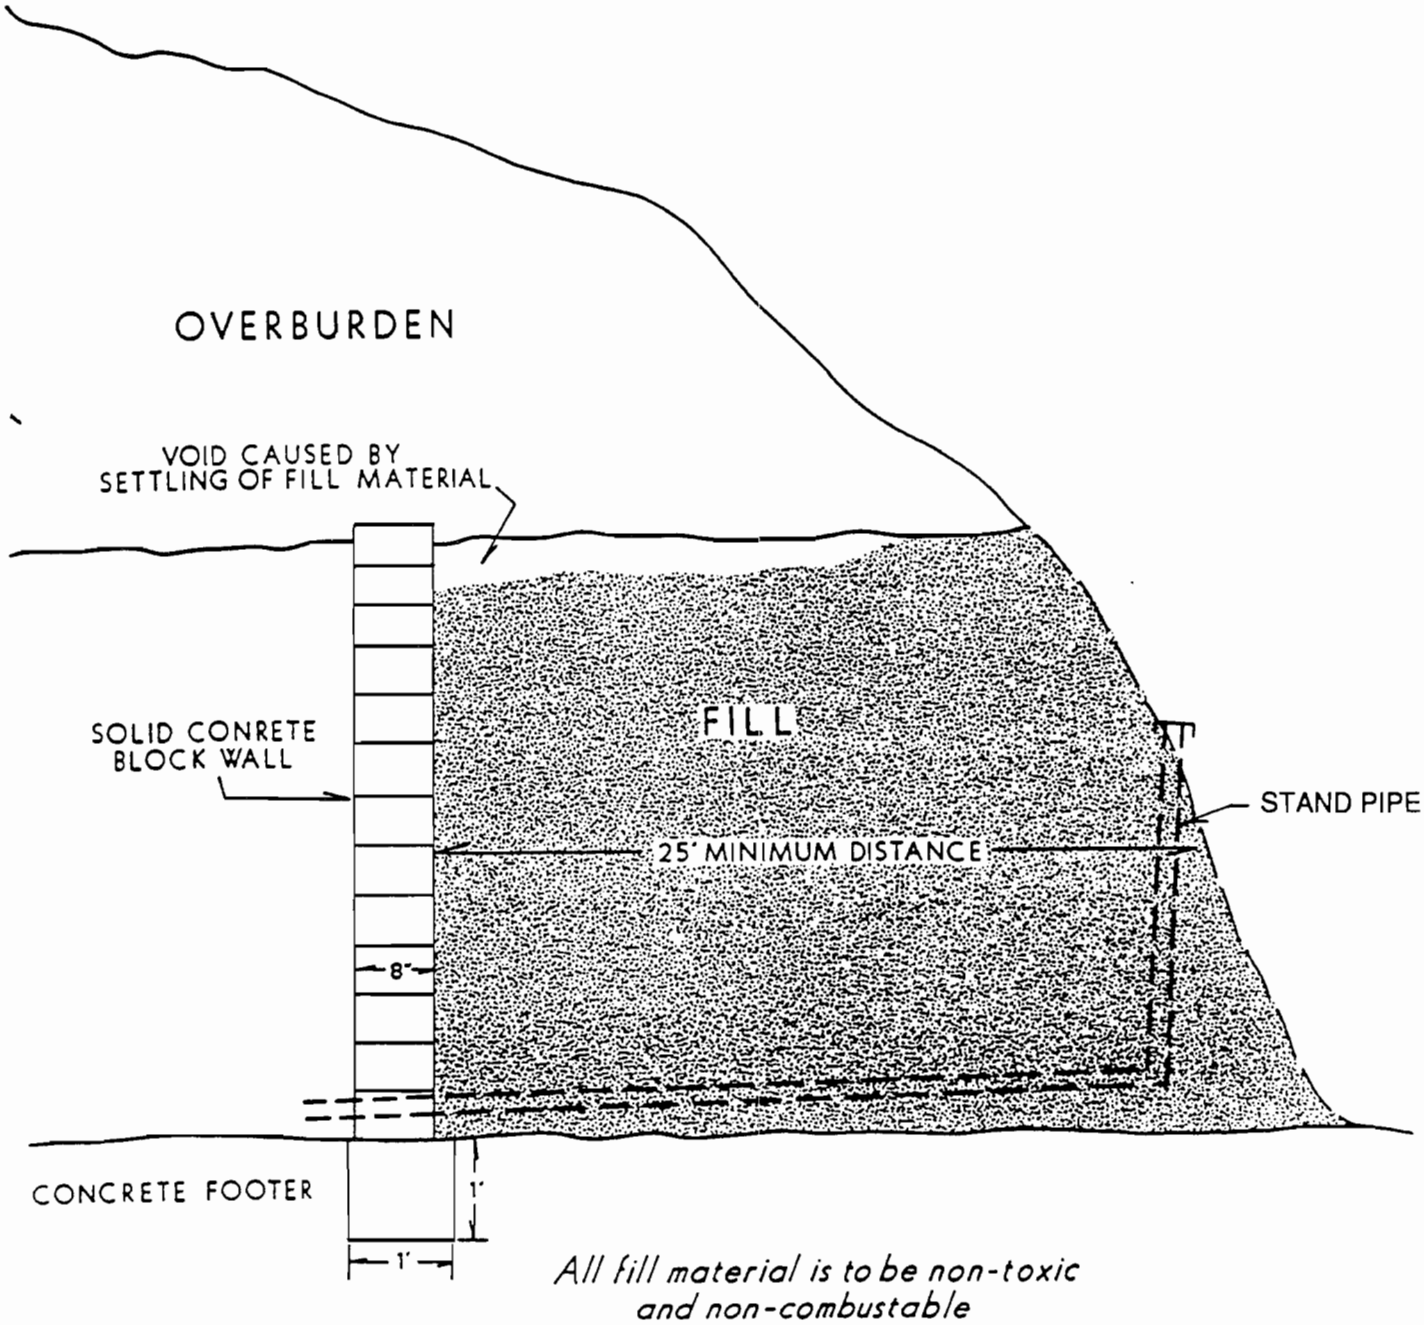
FIGURE 4.6.2-1
TYPICAL FINAL RECLAMATION PORTAL SEAL