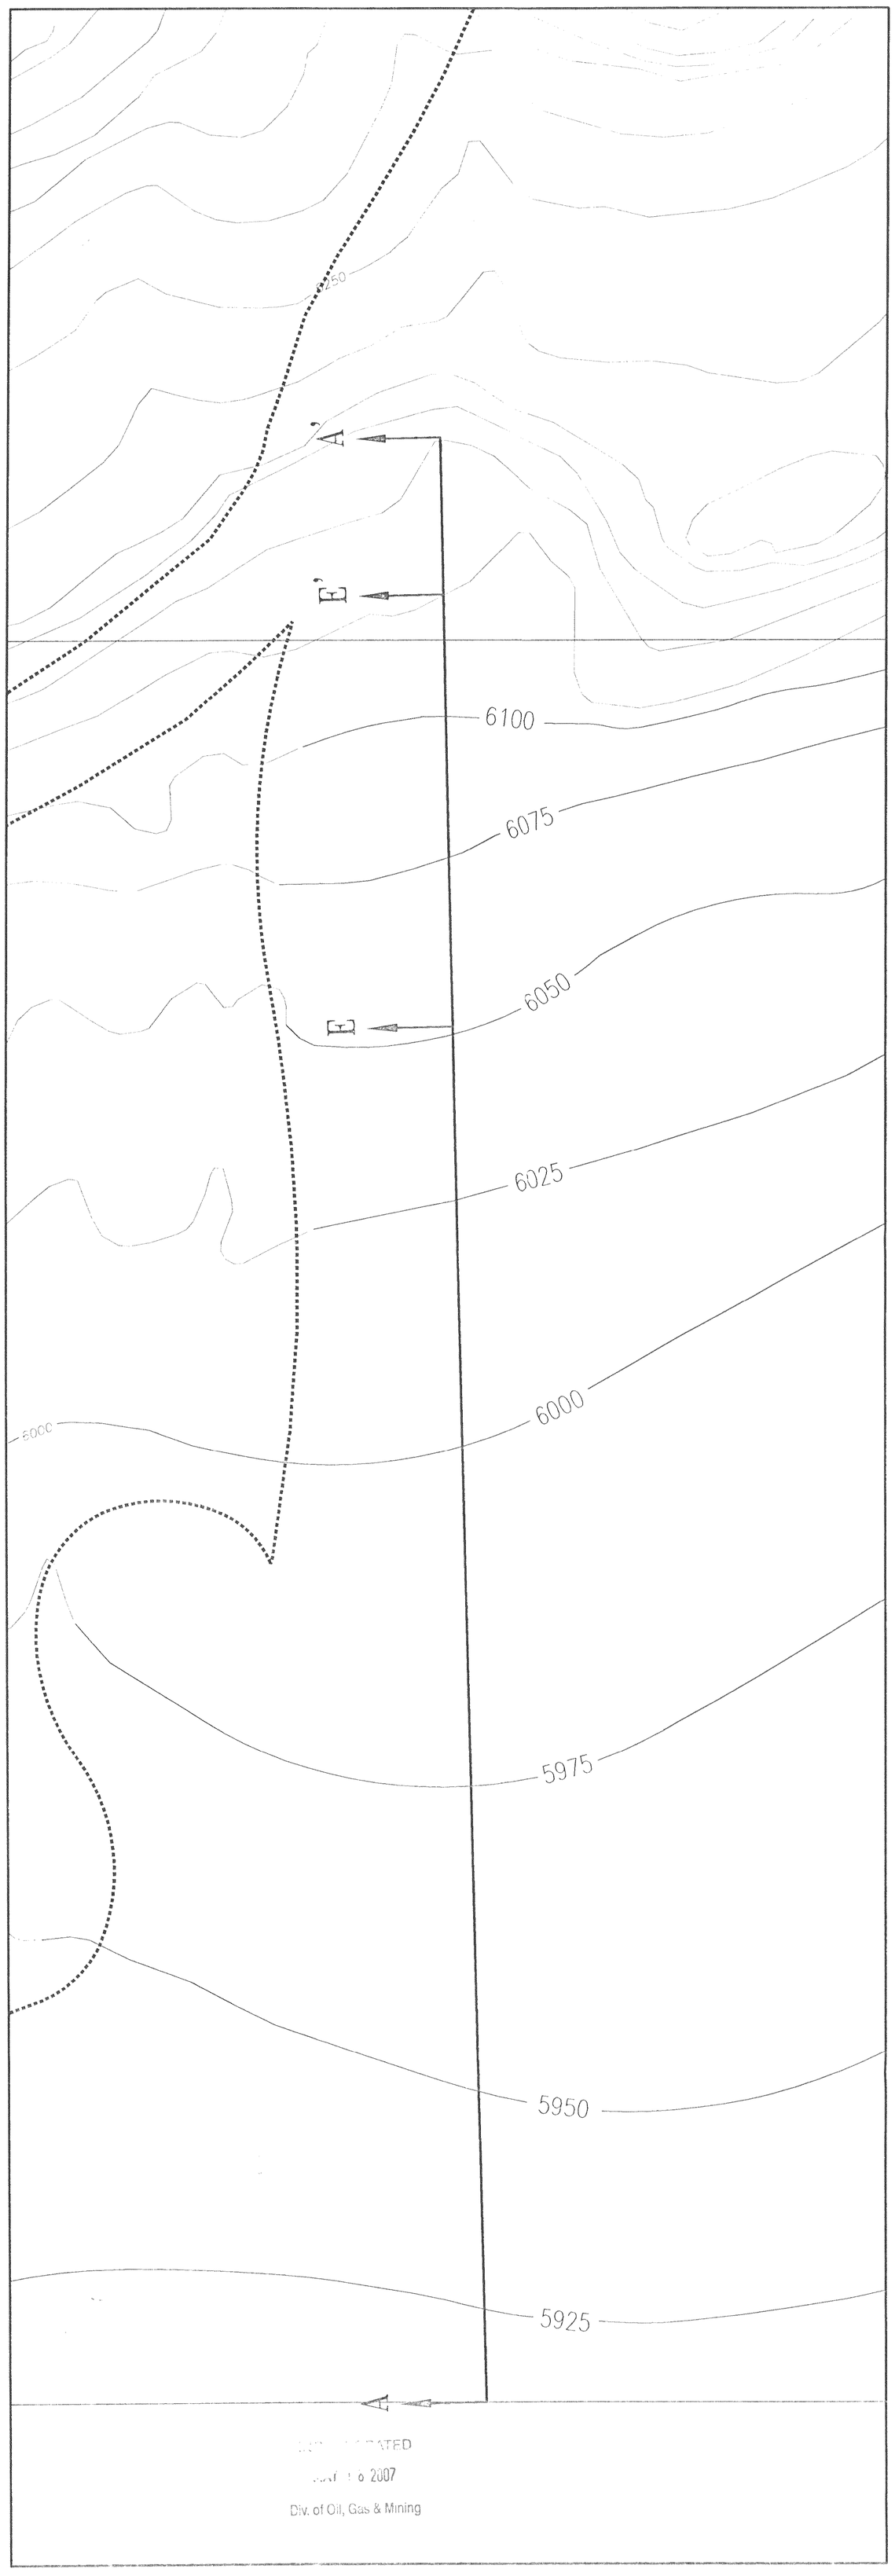

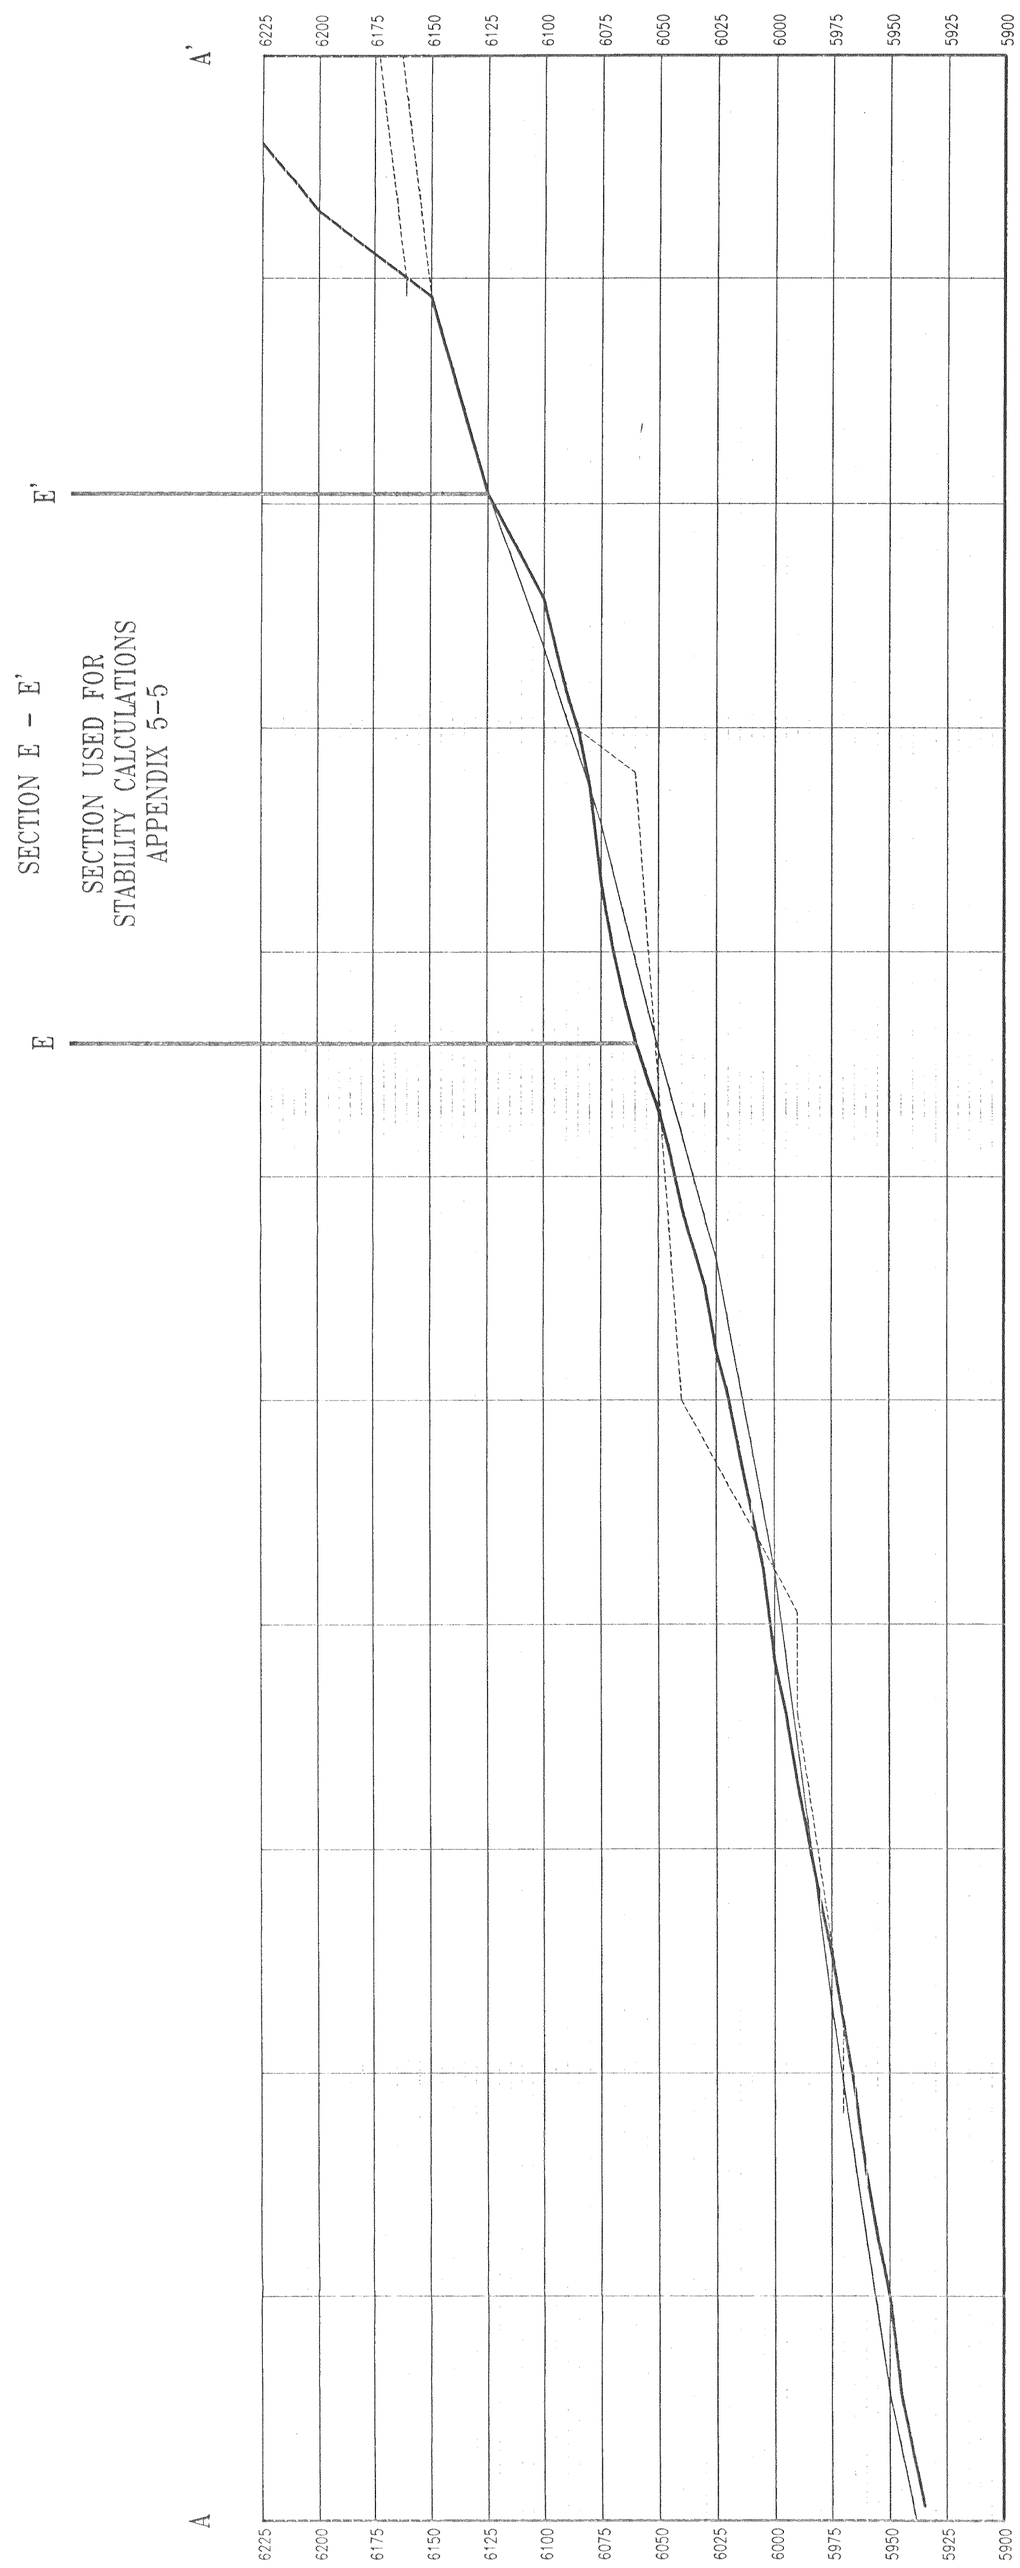

SECTION E - E'

SECTION USED FOR STABILITY CALCULATIONS APPENDIX 5-5

NOTE: REFER TO PLATE 5-6.

LEGEND:

SECTION VIEW

EXISTING GROUND LINE:
PROPOSED GROUND LINE:
PROPOSED RECLAIMED GROUND LINE:
DISTURBED AREA BOUNDARY:

REGISTERED PROFESSIONAL ENGINEER
NO. 22-150267-2202
J. THOMAS PALUSO
STATE OF UTAH

REVISION DATE:

November 1999	BHE		

N

25' 0' 50' 100'

LILA CANYON MINE

Reclaimed Profile

JULY 1999	Basic Managemnt L.L.C.
AS SHOWN	PLATE 5-7C