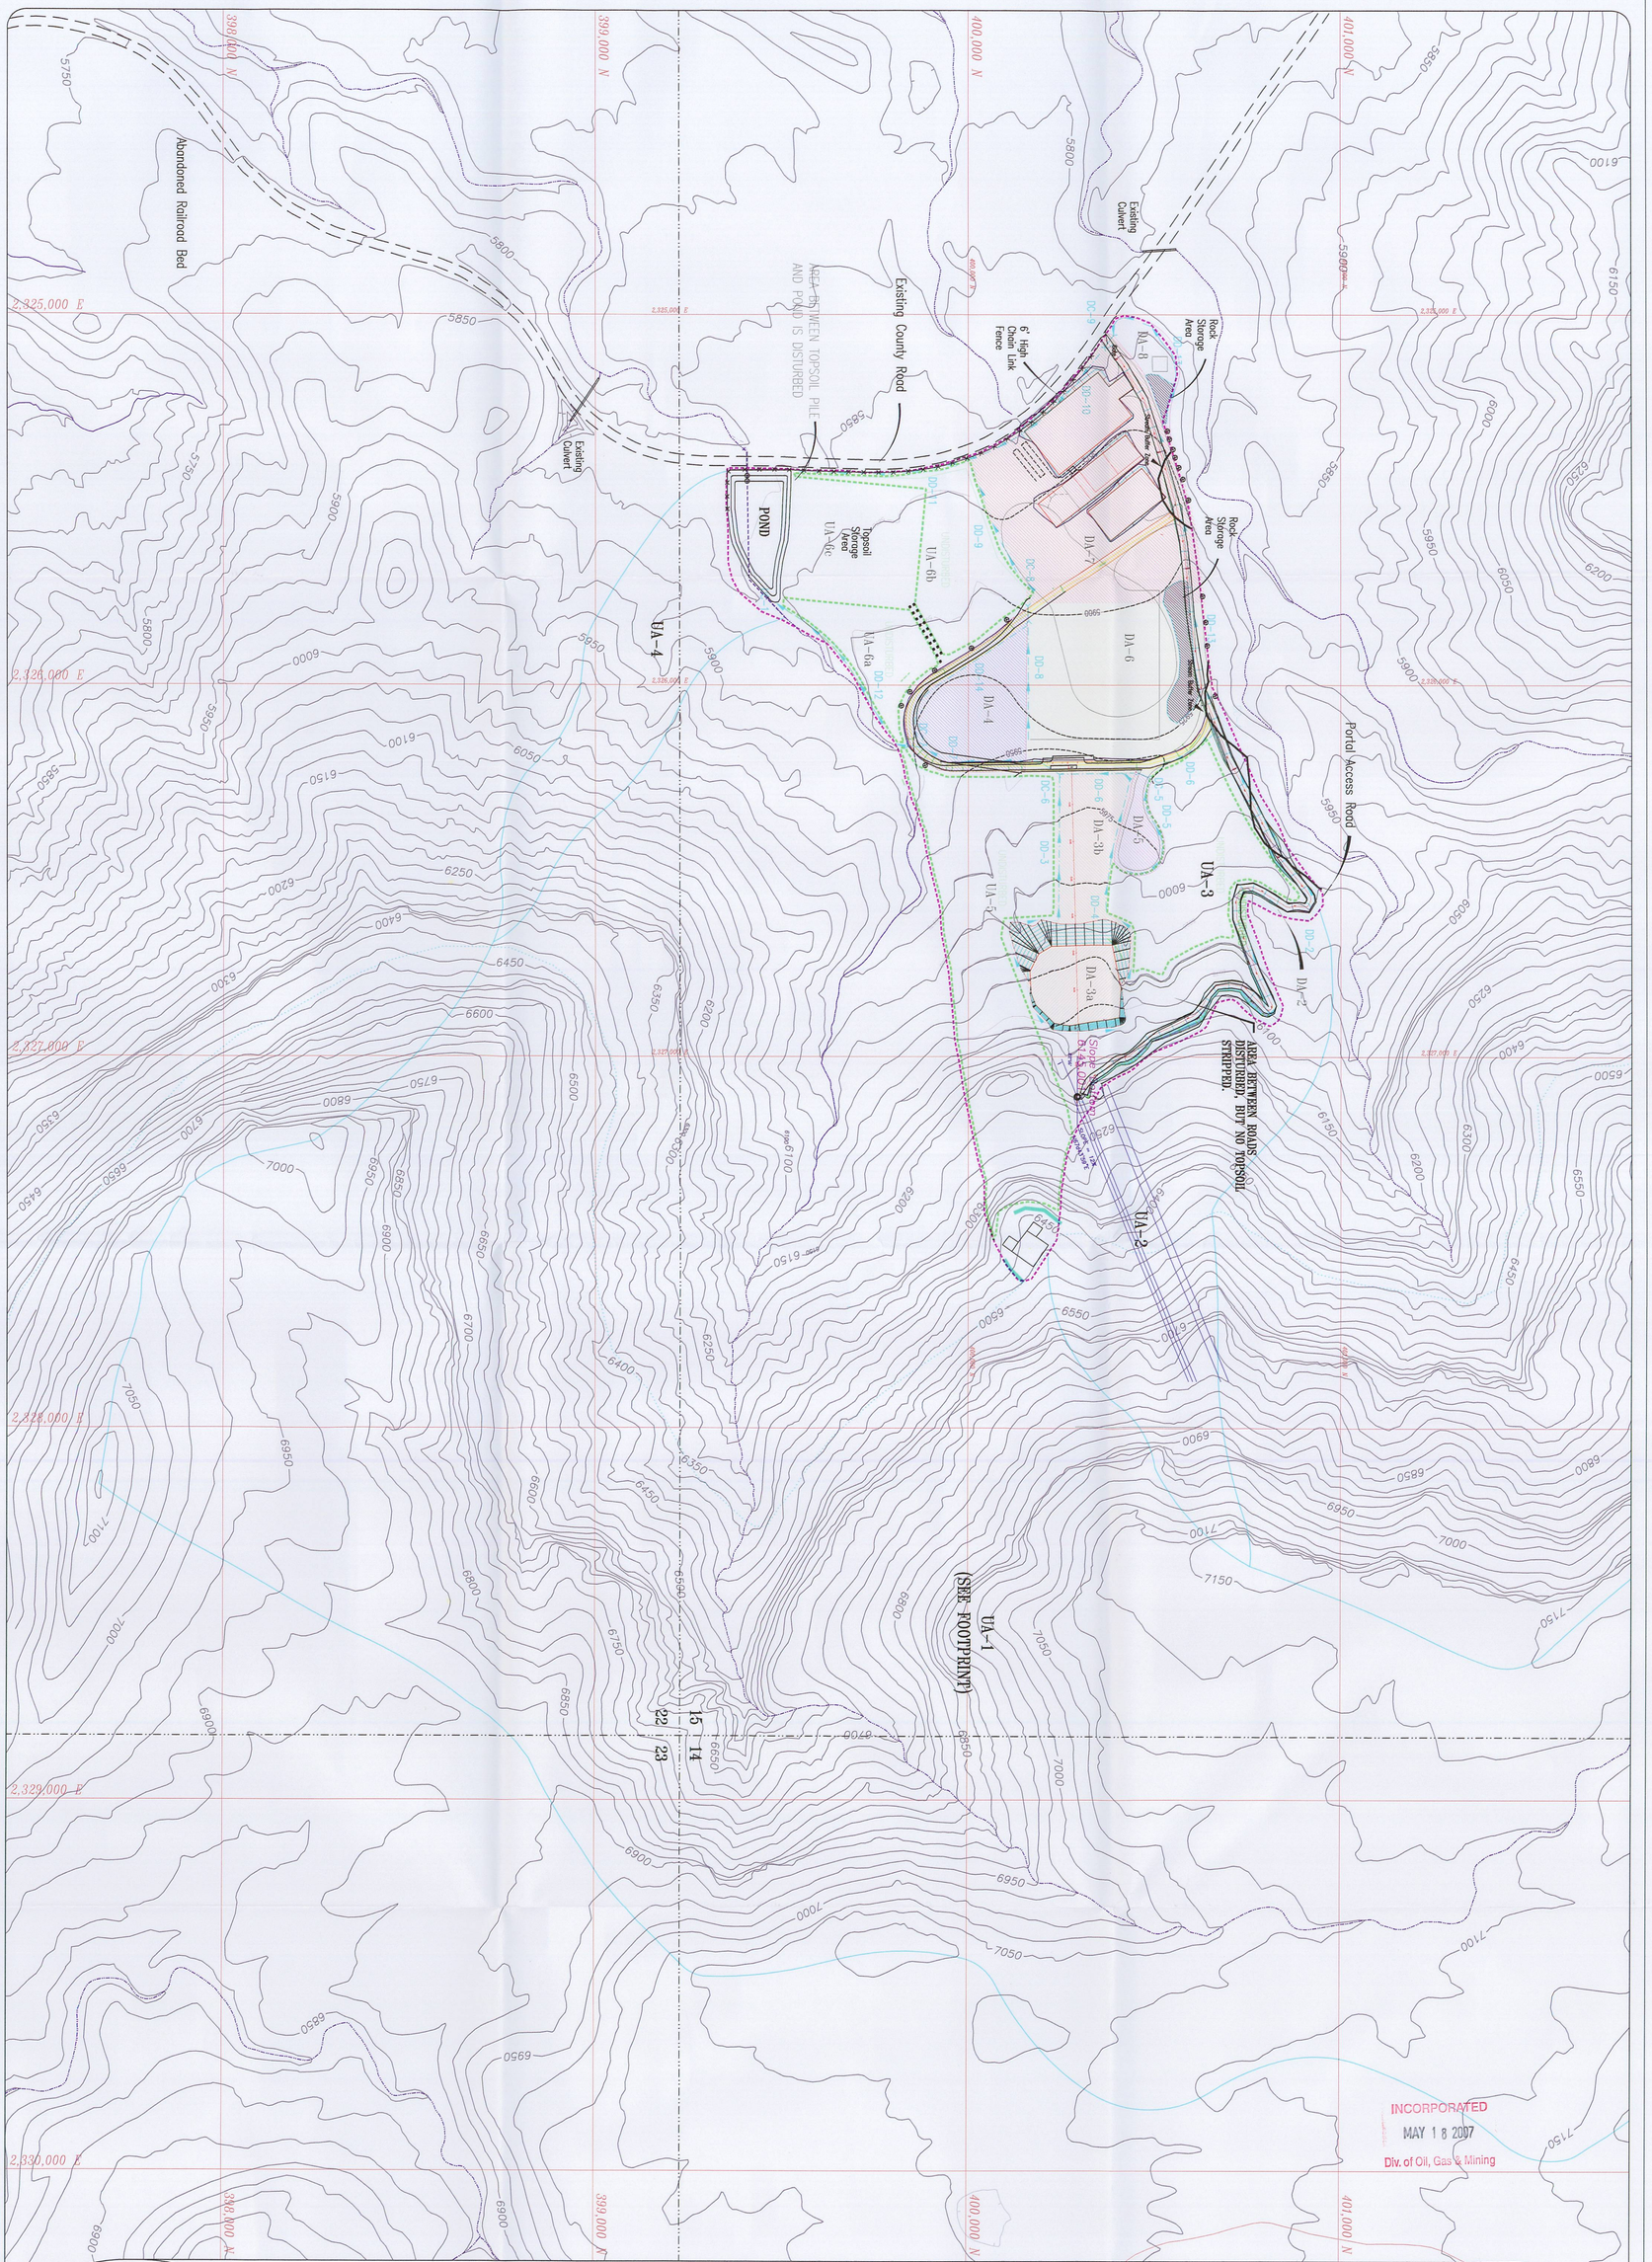

INCORPORATED
MAY 18 2007
Div. of Oil, Gas & Mining

LEGEND:

DISTURBED AREA WATERSHED:	DA-1
UNDISTURBED AREA WATERSHED:	UA-1
DISTURBED WATERSHED BOUNDARY:	
NATURAL DRAINAGE:	
DISTURBED DRAINAGE:	DD-1
CULVERT:	DC-1
DISTURBED AREA BOUNDARY:	

NOTES:
(1) REFER TO PLATE 5-7A&B FOR CROSS-SECTIONS.

R 14 E, T 16 S

100' 0' 200' 400'

FOOTPRINT:

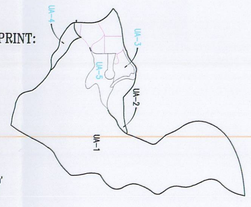

1" = 2000'

REVISION DATE:

DATE:	BY:	DATE:	BY:
OCT 1998	WJ	Jan 2005	RJM
JAN 1999	WJ	Nov 29 2006	RJM
MAR 2000	BHE	Feb 2007	TJS
SEP 2000	BHE		
JAN 2001	BHE		
MAR 20001	BJ		
Nov 2003	RJM		

NOTE: "UNDISTURBED" DENOTES DRAINAGE AND IS NOT APPLICABLE TO SOILS.

UTAH REGISTERED 152606 Jay Marshall PROFESSIONAL ENGINEER 3/6/07

LILA CANYON MINE

DISTURBED AREA HYDROLOGY AND WATERSHED MAP

DATE:	DESIGNED BY:
JUNE 1998	BLACKHAWK ENG.
SCALE:	PLATE #:
AS SHOWN	7-2