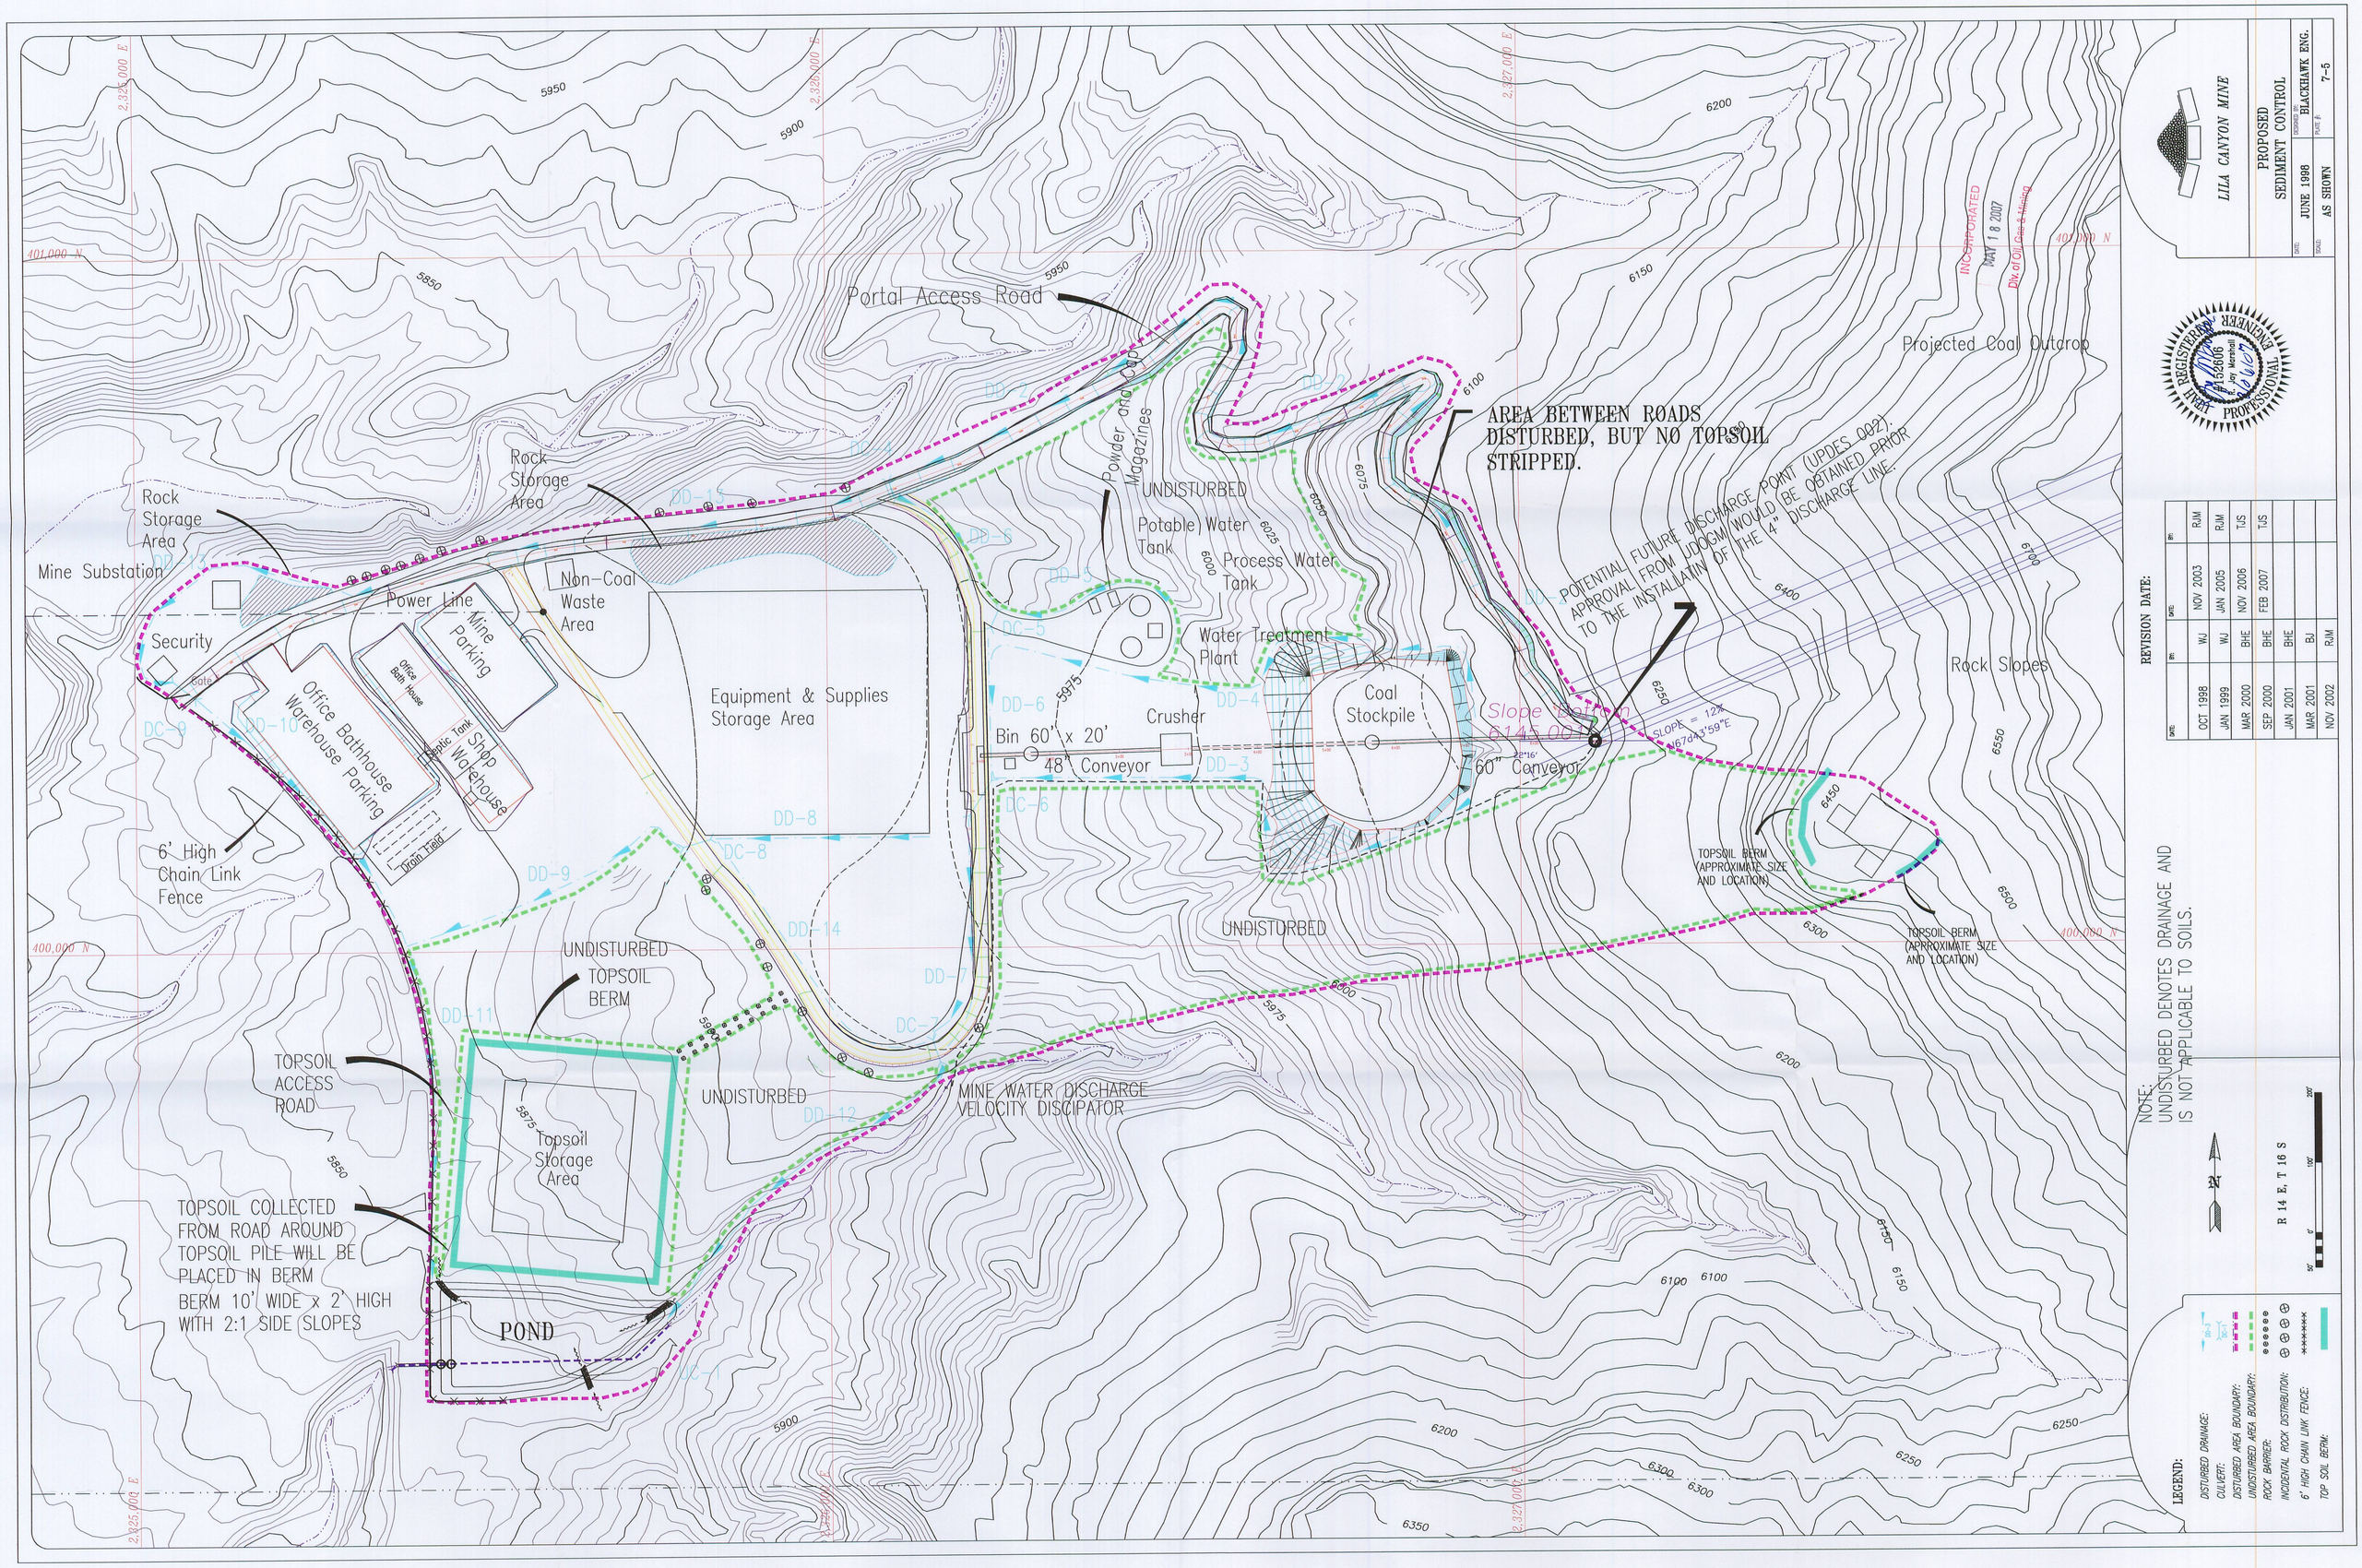

LILA CANYON MINE

PROPOSED SEDIMENT CONTROL

DATE: JUNE 1998 | DESIGNED BY: BLACKHAWK ENG.

SCALE: AS SHOWN | PLATE #: 7-5

REVISION DATE:

DATE:	BY:	DATE:	BY:
OCT 1998	WJ	NOV 2003	RJM
JAN 1999	WJ	JAN 2005	RJM
MAR 2000	BHE	NOV 2006	TJS
SEP 2000	BHE	FEB 2007	TJS
JAN 2001	BHE		
MAR 2001	BJ		
NOV 2002	RJM		

NOTE: UNDISTURBED DENOTES DRAINAGE AND IS NOT APPLICABLE TO SOILS.

R 14 E, T 16 S

LEGEND:

DISTURBED DRAINAGE:
CULVERT:
DISTURBED AREA BOUNDARY:
UNDISTURBED AREA BOUNDARY:
ROCK BARRIER:
INCIDENTAL ROCK DISTRIBUTION:
6' HIGH CHAIN LINK FENCE:
TOP SOIL BERM: