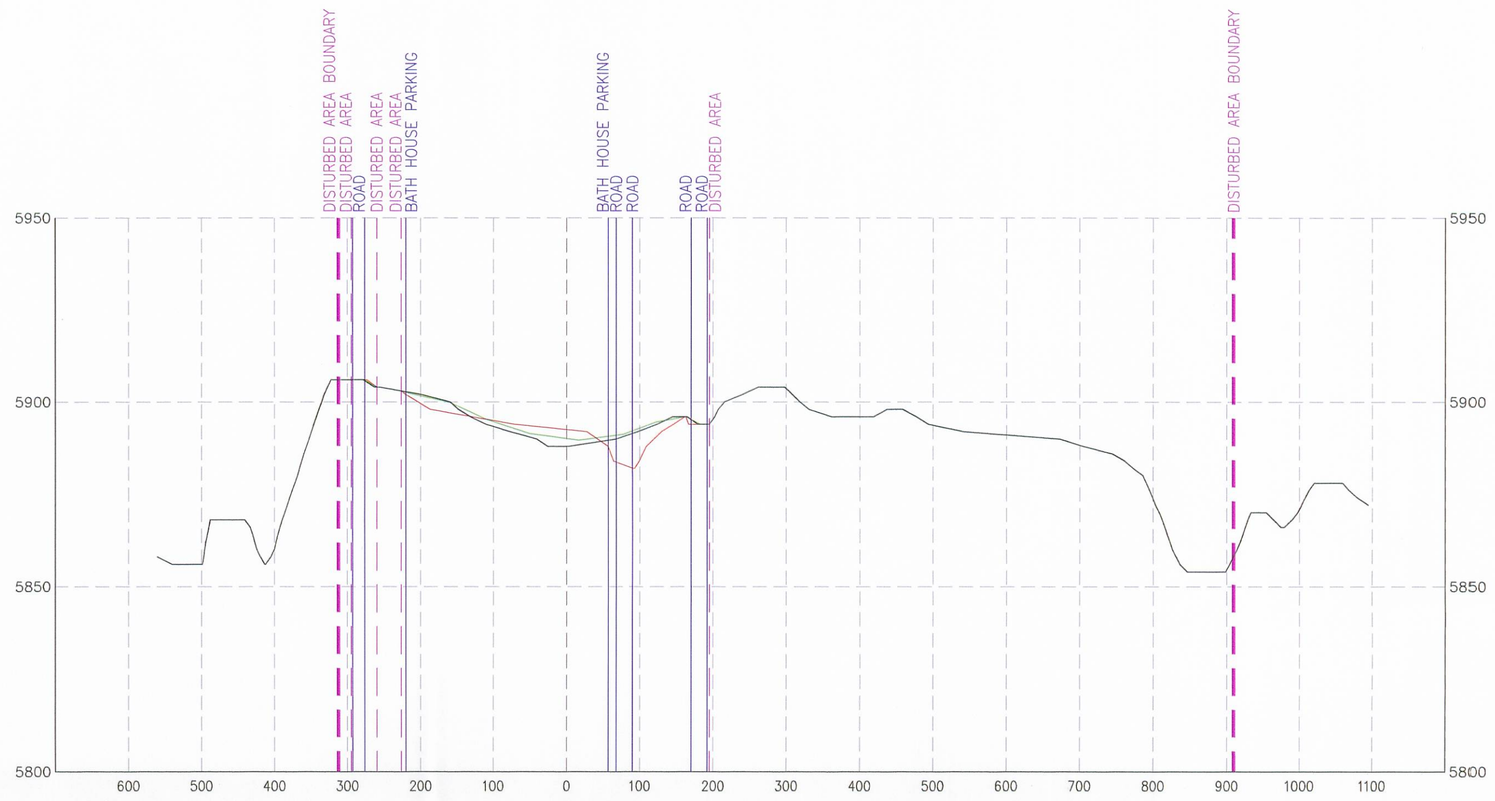

SECTION 5+00

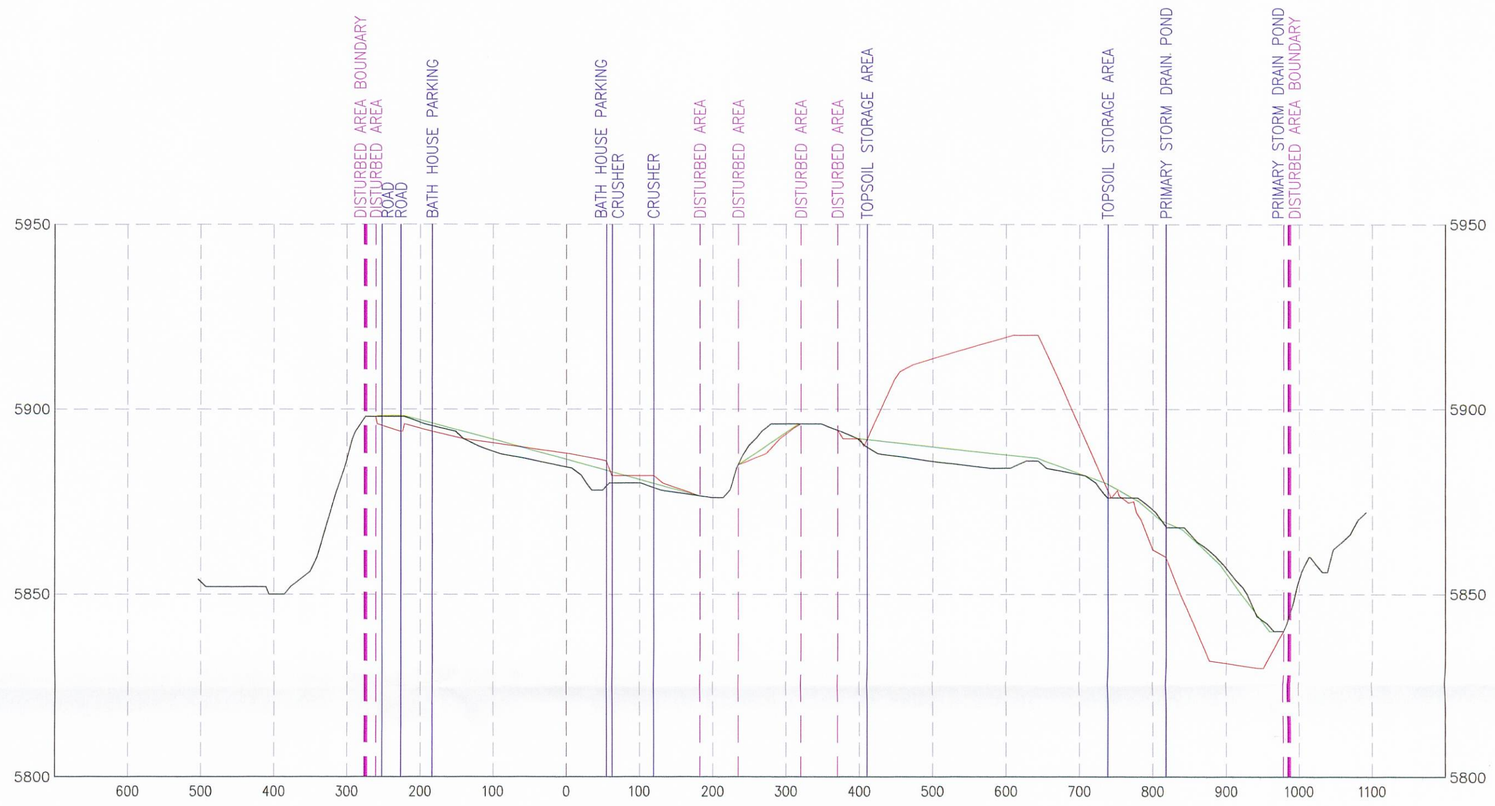

SECTION 4+00

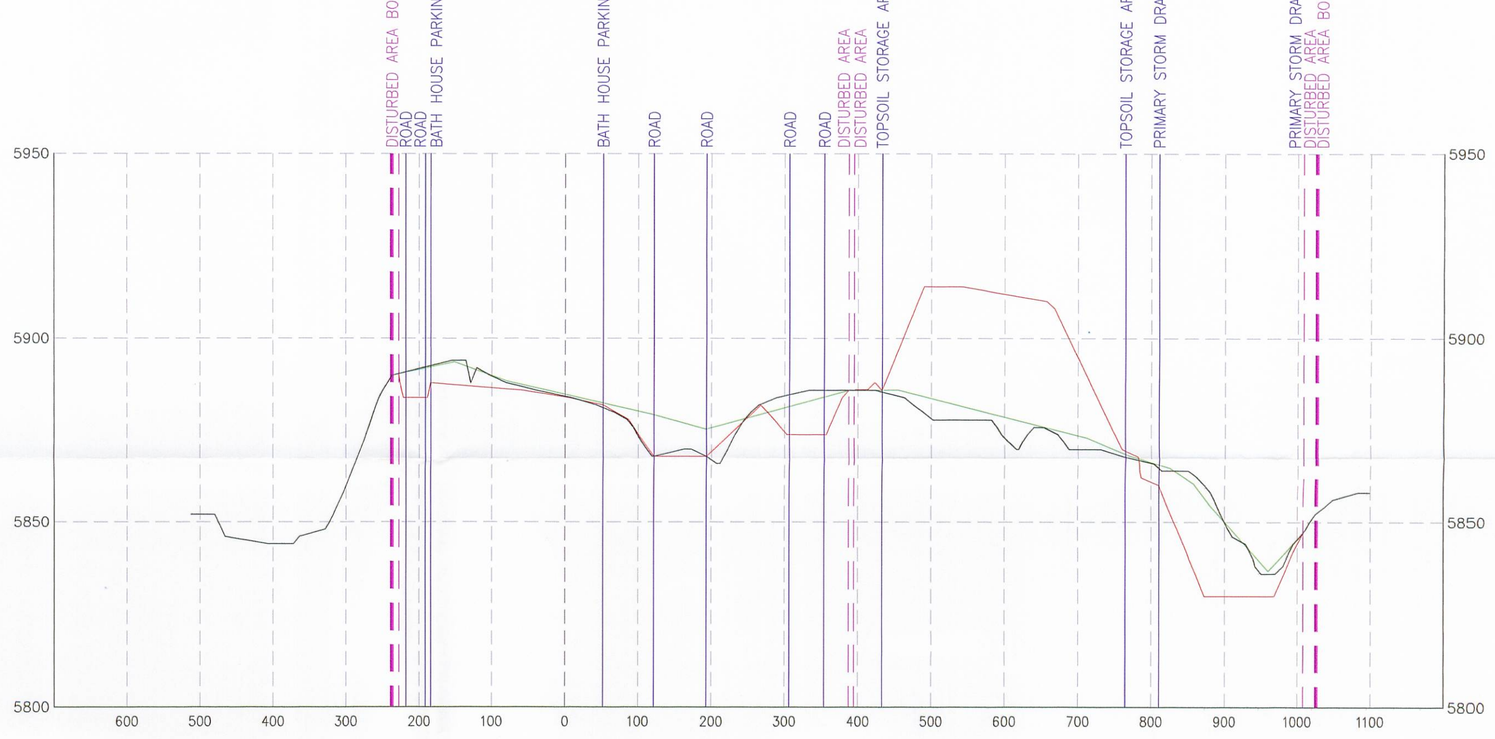

SECTION 3+00

RECEIVED
MAY 02 2008
DIV. OF OIL, GAS & MINING

LEGEND

- Original Profile/Section
- Working Profile/Section
- Reclaimed Profile/Section
- Disturbed Area Boundary
- Site Facility Boundary

NOTE:
SEE PLATES 5-1A AND 5-6 FOR SECTION LOCATIONS.

SCALE

REVISION DATE:

DATE:	BY:	DATE:	BY:
MARCH 2008	PJJ		

UTAH REGISTERED
152606
R. Jay Marshall
PROFESSIONAL ENGINEER
3/18/08

LILA CANYON MINE

Surface Profile Sections

DATE:	DRAWN BY:
MARCH 2008	PJJ
SCALE: AS SHOWN	PLATE #: Plate 5-7A-2

G:\permit\Lila Canyon\Drawings\Lila Canyon Mine\Plates\Profiles and Cutsheets.dwg, 5/1/2008 2:28:21 PM