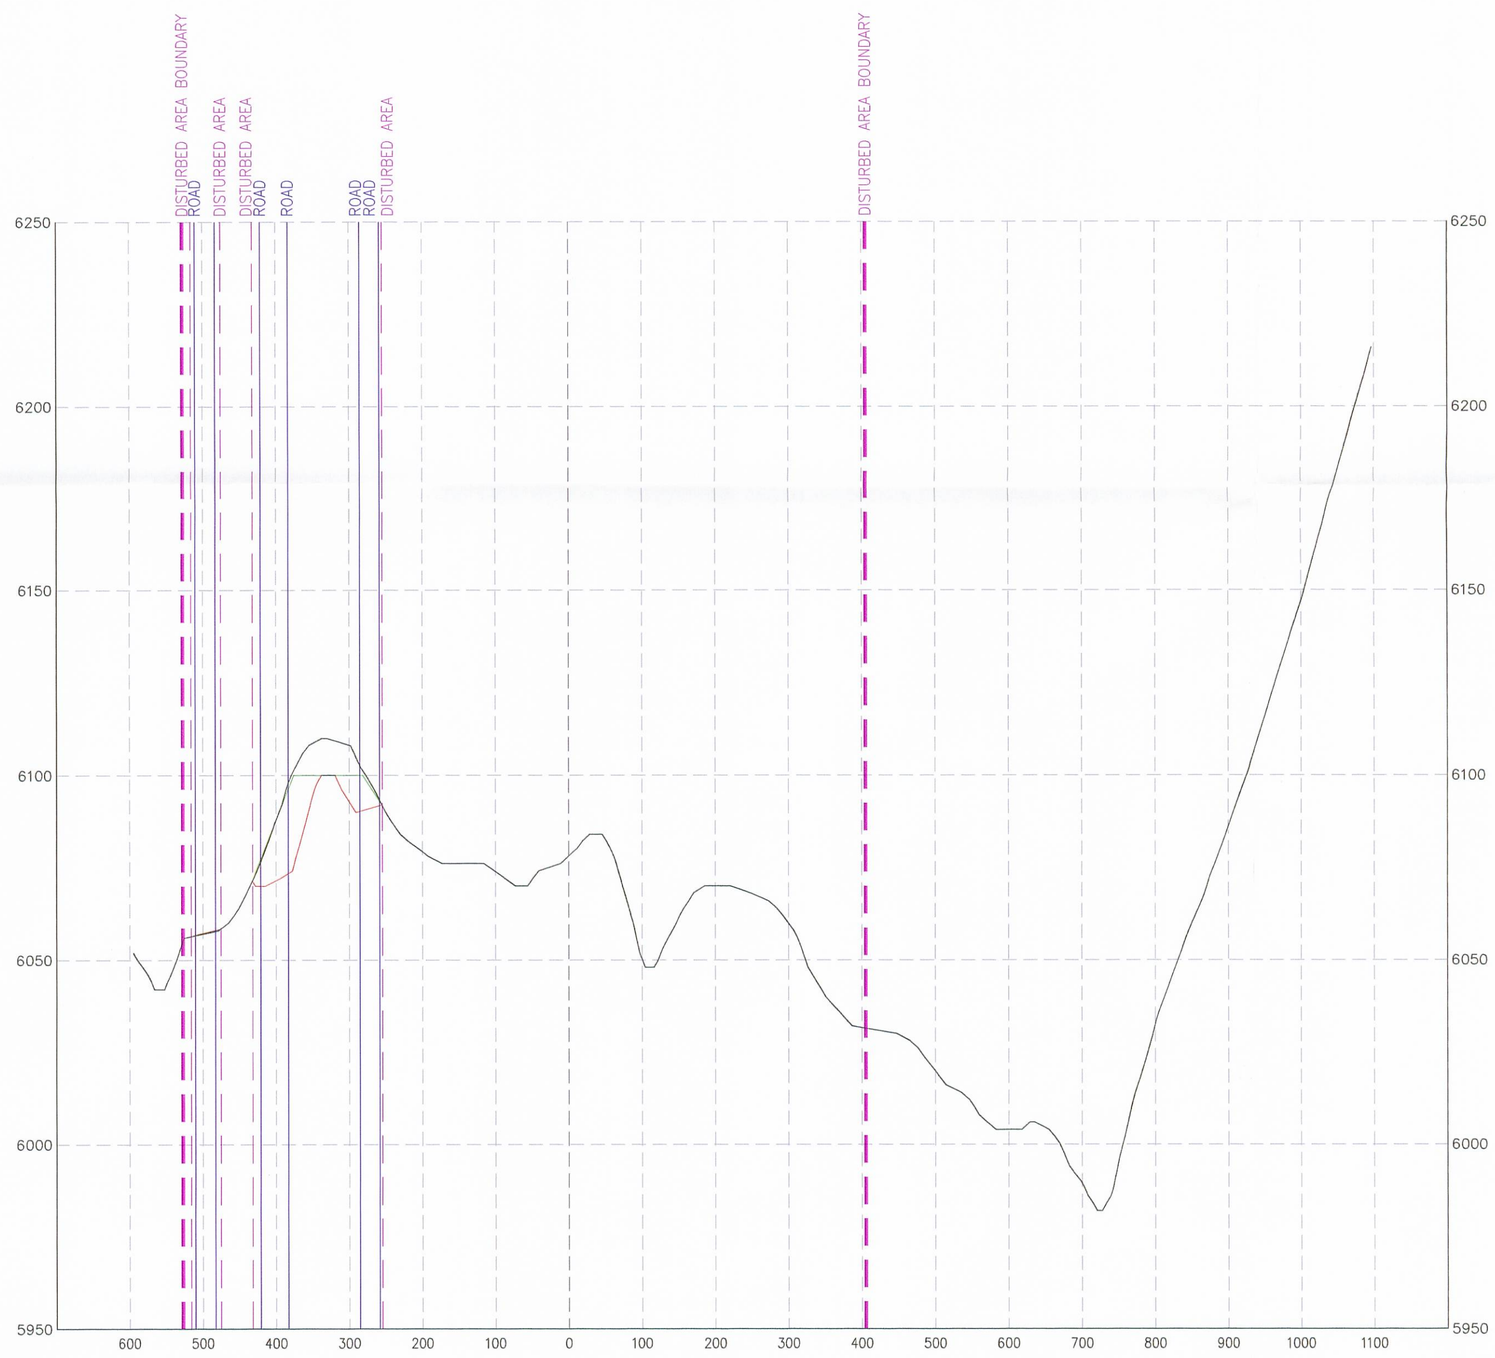

SECTION 16+00

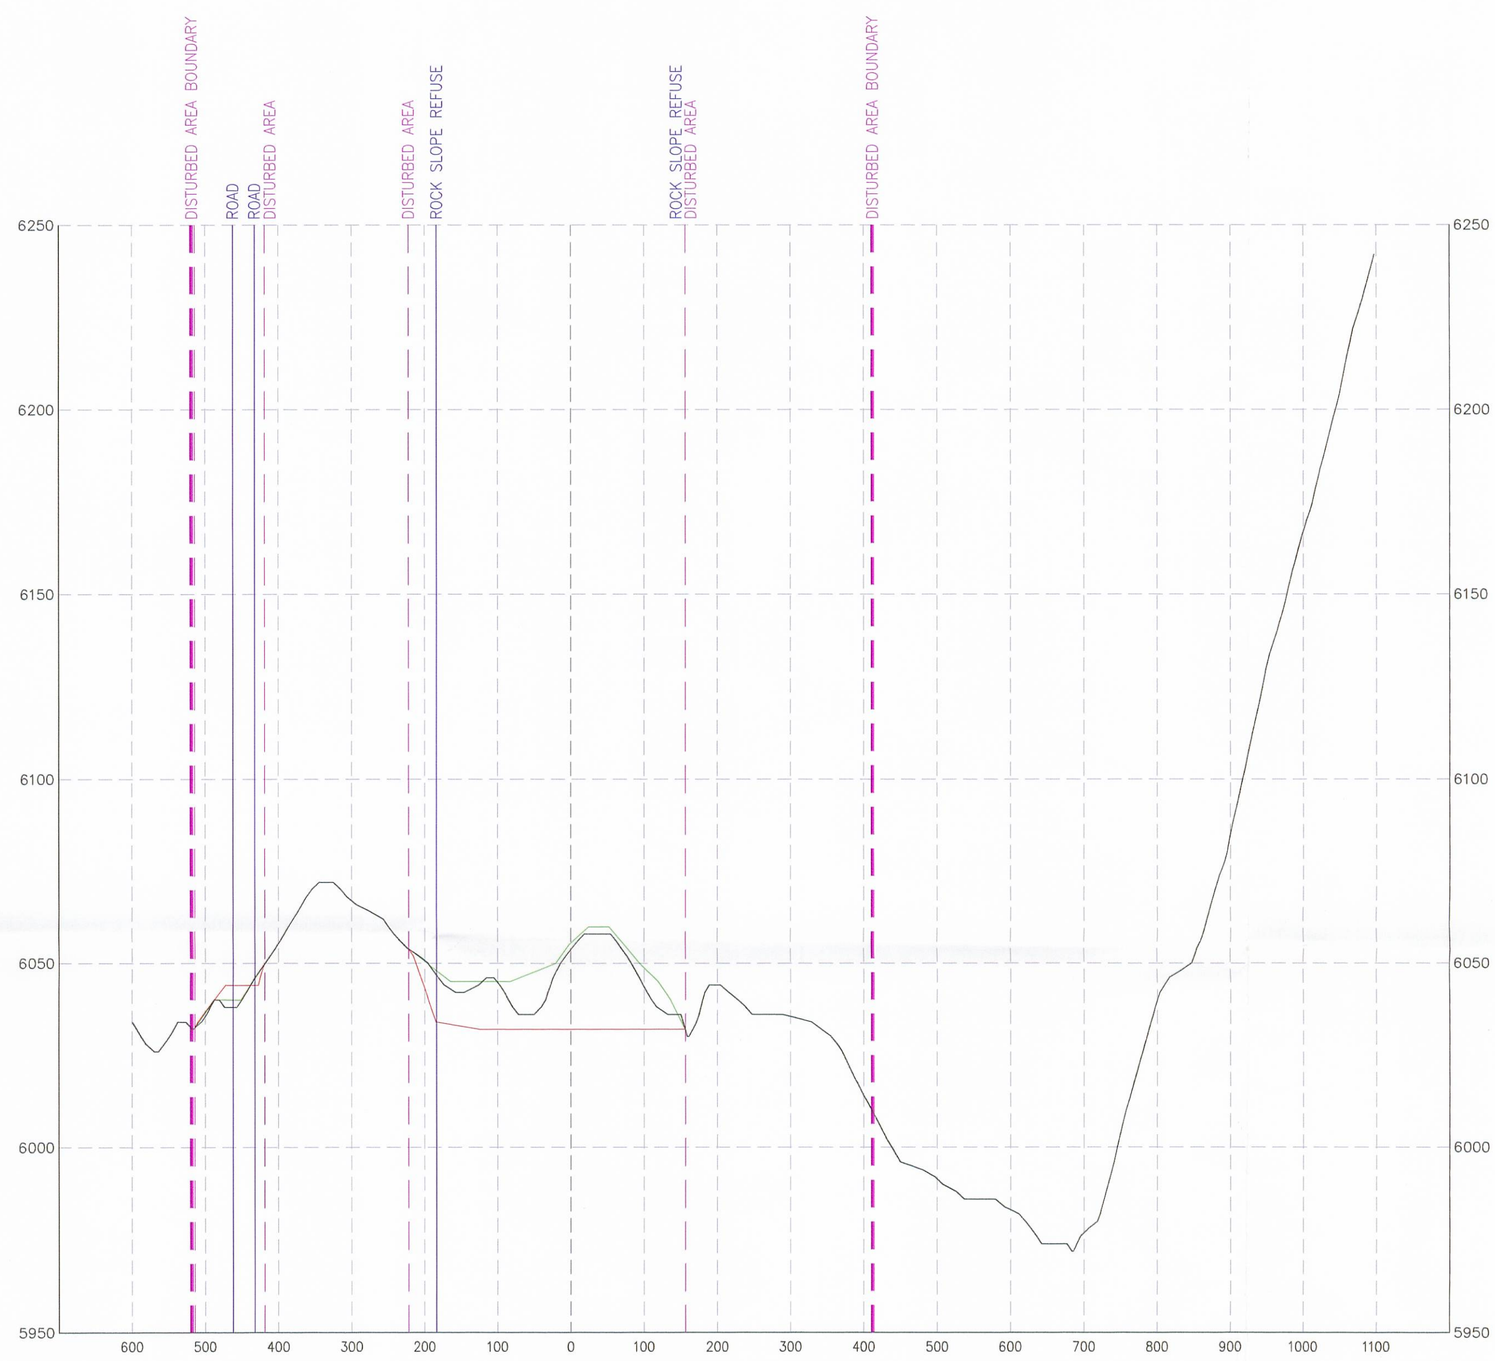

SECTION 15+00

File in:
☐ Confidential
☐ Shelf
☒ Expandable
Refer to Record No 0020 Date 5/13/2008
In C/007/0013 2008. Incoming
For additional information

RECEIVED
MAY 02 2008
DIV. OF OIL, GAS & MINING

LEGEND

- Original Profile/Section
- Working Profile/Section
- Reclaimed Profile/Section
- Disturbed Area Boundary
- Site Facility Boundary

NOTE:
SEE PLATES 5-1A AND 5-6
FOR SECTION LOCATIONS.

SCALE

VERTICAL SCALE: 60' 30' 0 15'
V 1" = 30'
H 1" = 150'
HORIZONTAL SCALE: 75' 0 150' 300'

REVISION DATE:

DATE:	BY:	DATE:	BY:
MARCH 2008	PJJ		

UTAH REGISTERED PROFESSIONAL ENGINEER
#152606
R. Jay Marshall
3/10/08

LILA CANYON MINE

Surface Profile Sections

DATE:	DRAWN BY:
MARCH 2008	PJJ
SCALE: AS SHOWN	PLATE #: Plate 5-7B-2

G:\Shared\Current Drawings\Lila Canyon\Surface Facilities\Profiles and Contours.dwg, 5-7B-2, 3/18/2008 8:29:27 AM