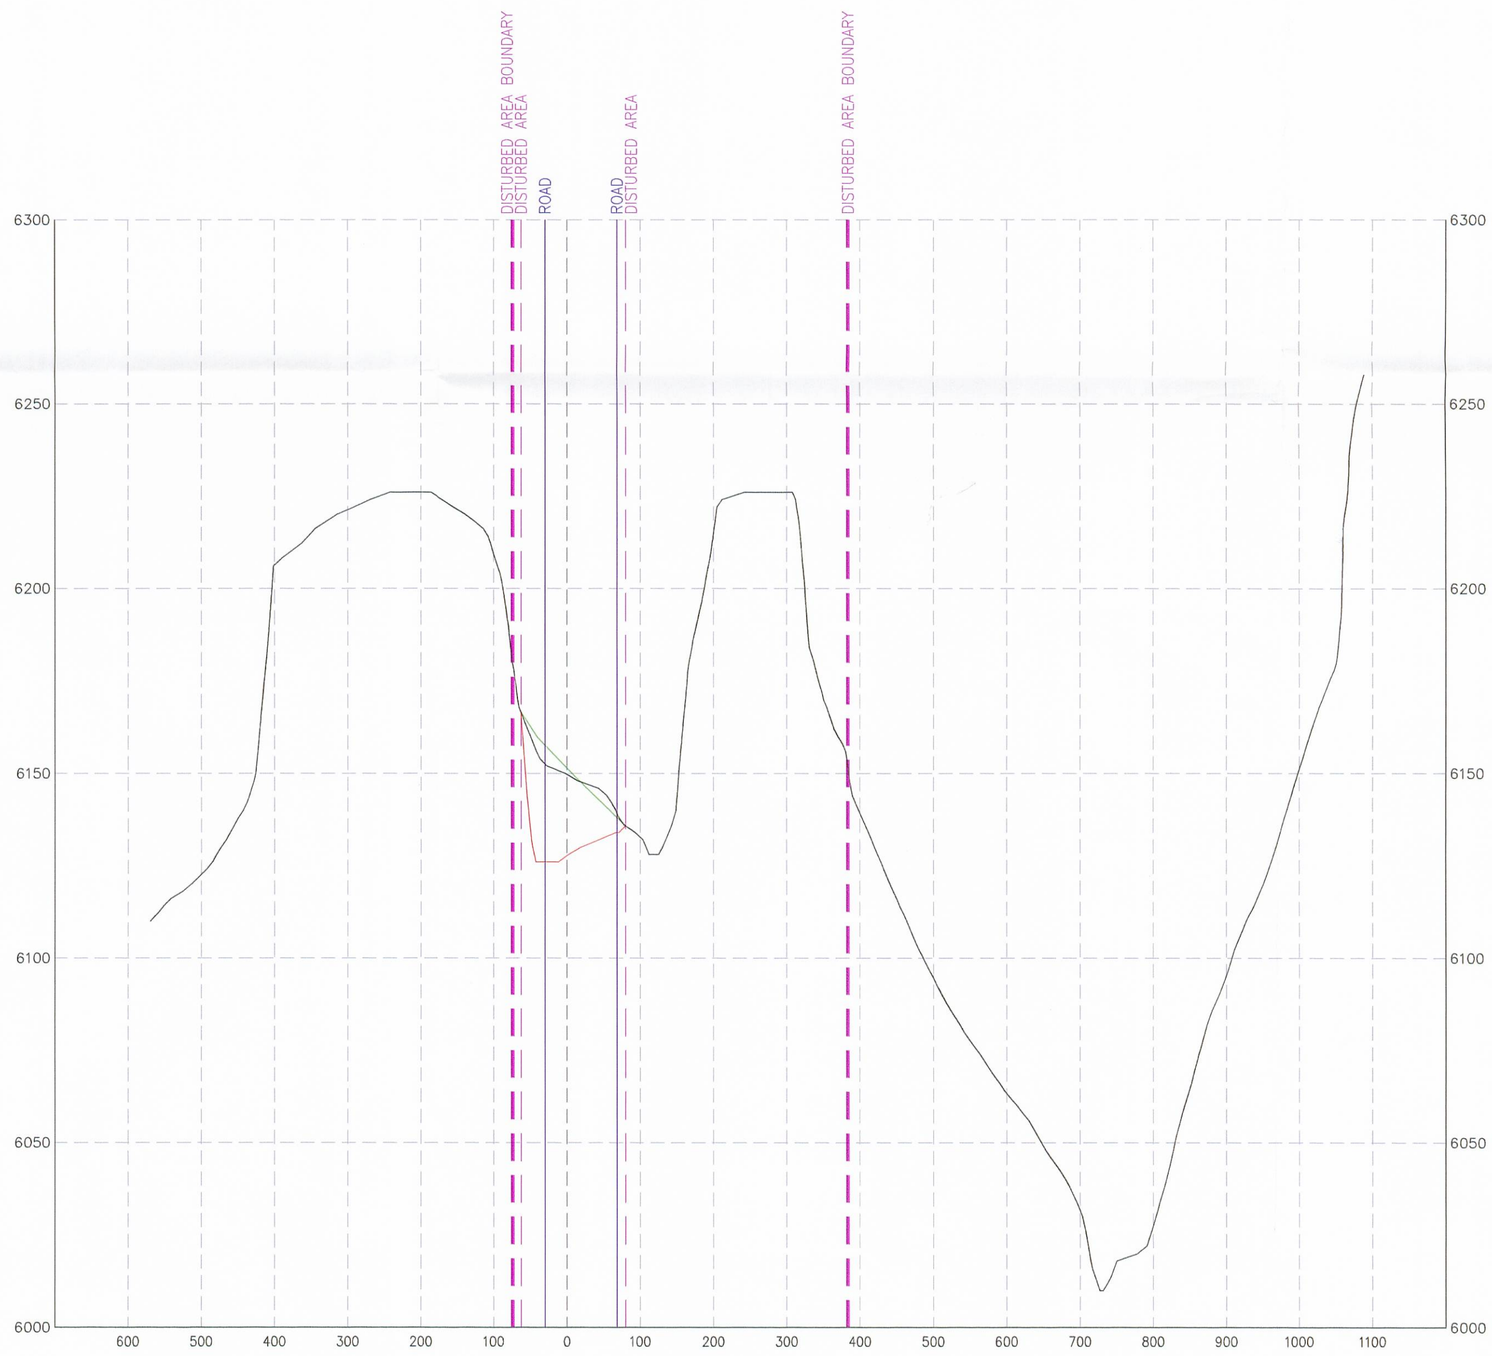

SECTION 18+00

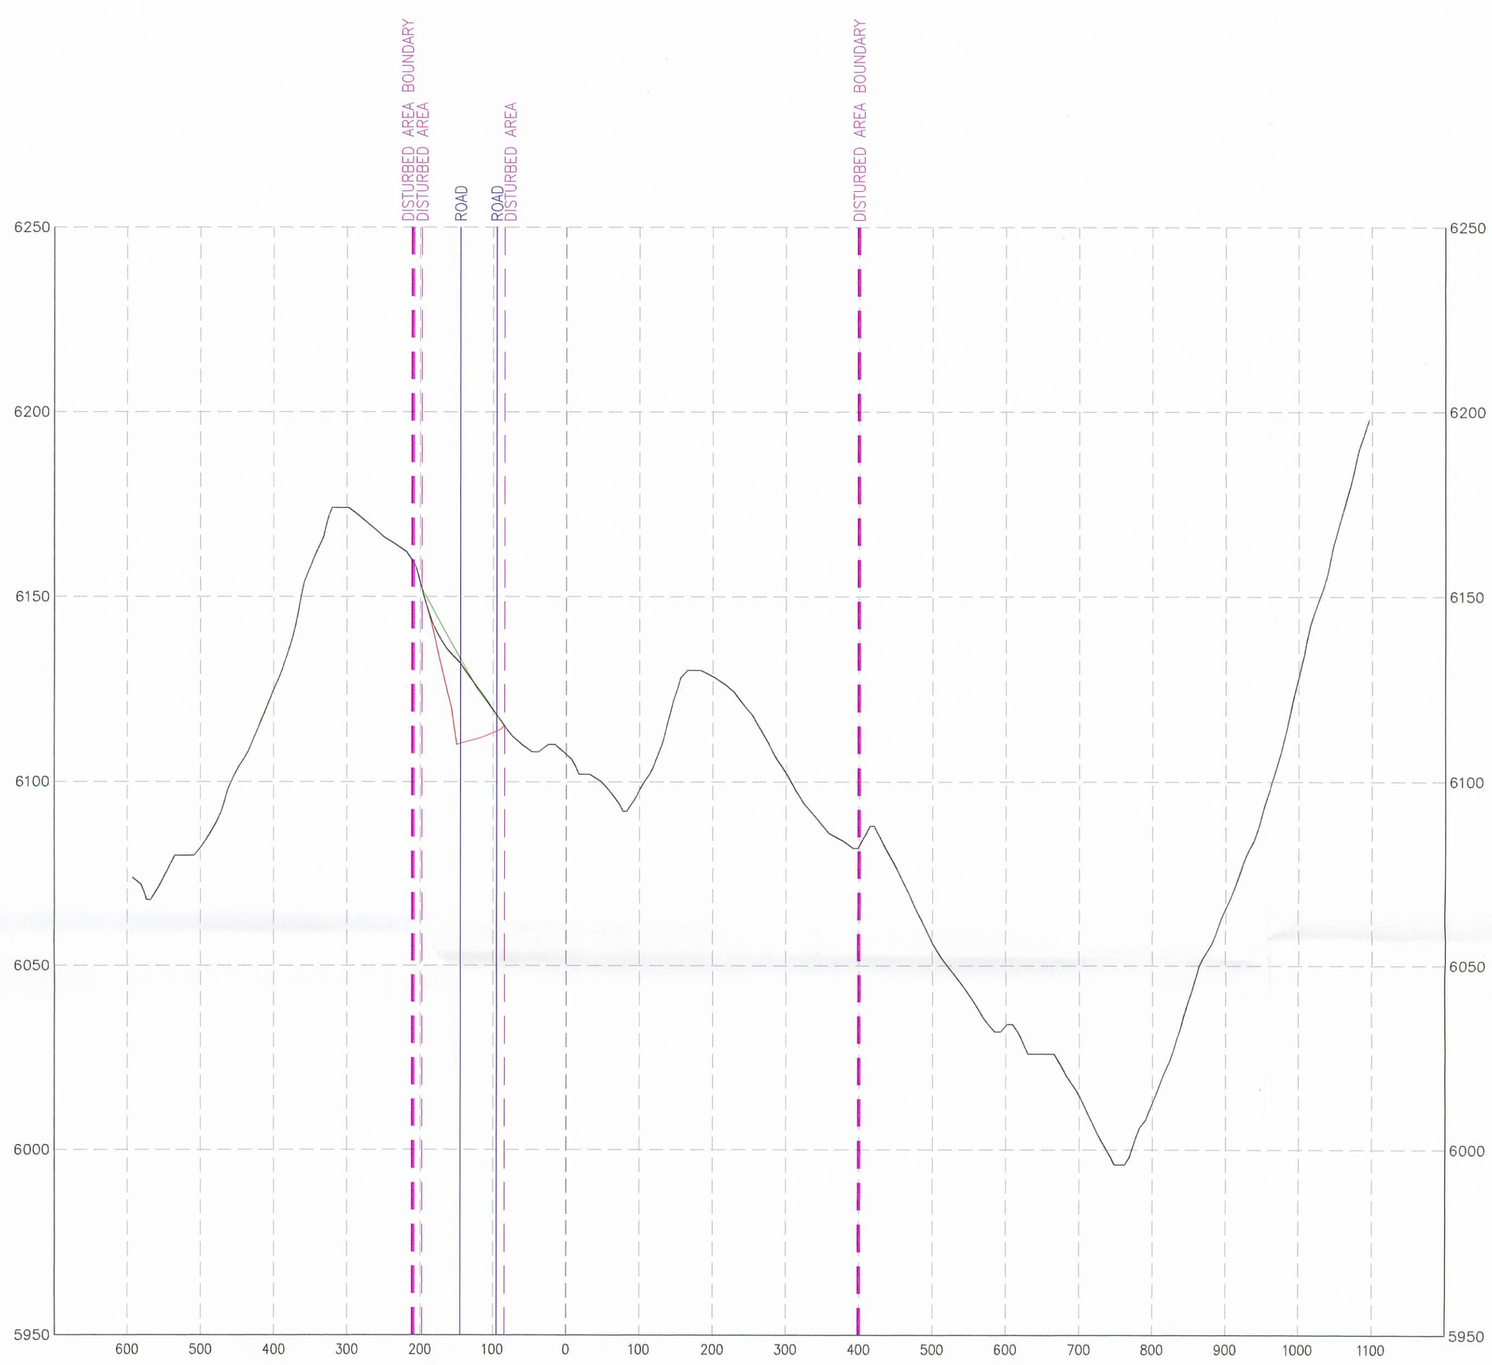

SECTION 17+00

LEGEND

- Original Profile/Section
- Working Profile/Section
- Reclaimed Profile/Section
- Disturbed Area Boundary
- Site Facility Boundary

NOTE:
SEE PLATES 5-1A AND 5-6
FOR SECTION LOCATIONS.

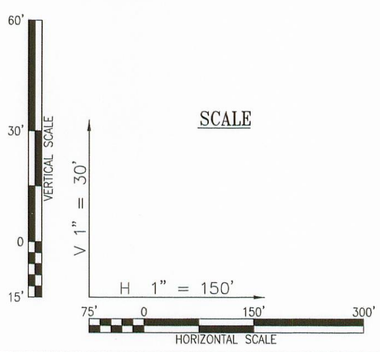

SCALE

REVISION DATE:

DATE:	BY:	DATE:	BY:
MARCH 2008	PJJ		

UTAH REGISTERED
#152606
R. Jay Marshall
3/10/08
PROFESSIONAL ENGINEER

LILA CANYON MINE

Surface Profile Sections

DATE:	DRAWN BY:
MARCH 2008	PJJ
SCALE: AS SHOWN	PLATE #: Plate 5-7B-3

File in:
❑ Confidential
❑ Shelf
☒ Expandable
Refer to Record No 0010 Date 5/2/2008
In C/0070013 2008 Incoming
For additional information

RECEIVED
MAY 02 2008
DIV. OF OIL, GAS & MINING