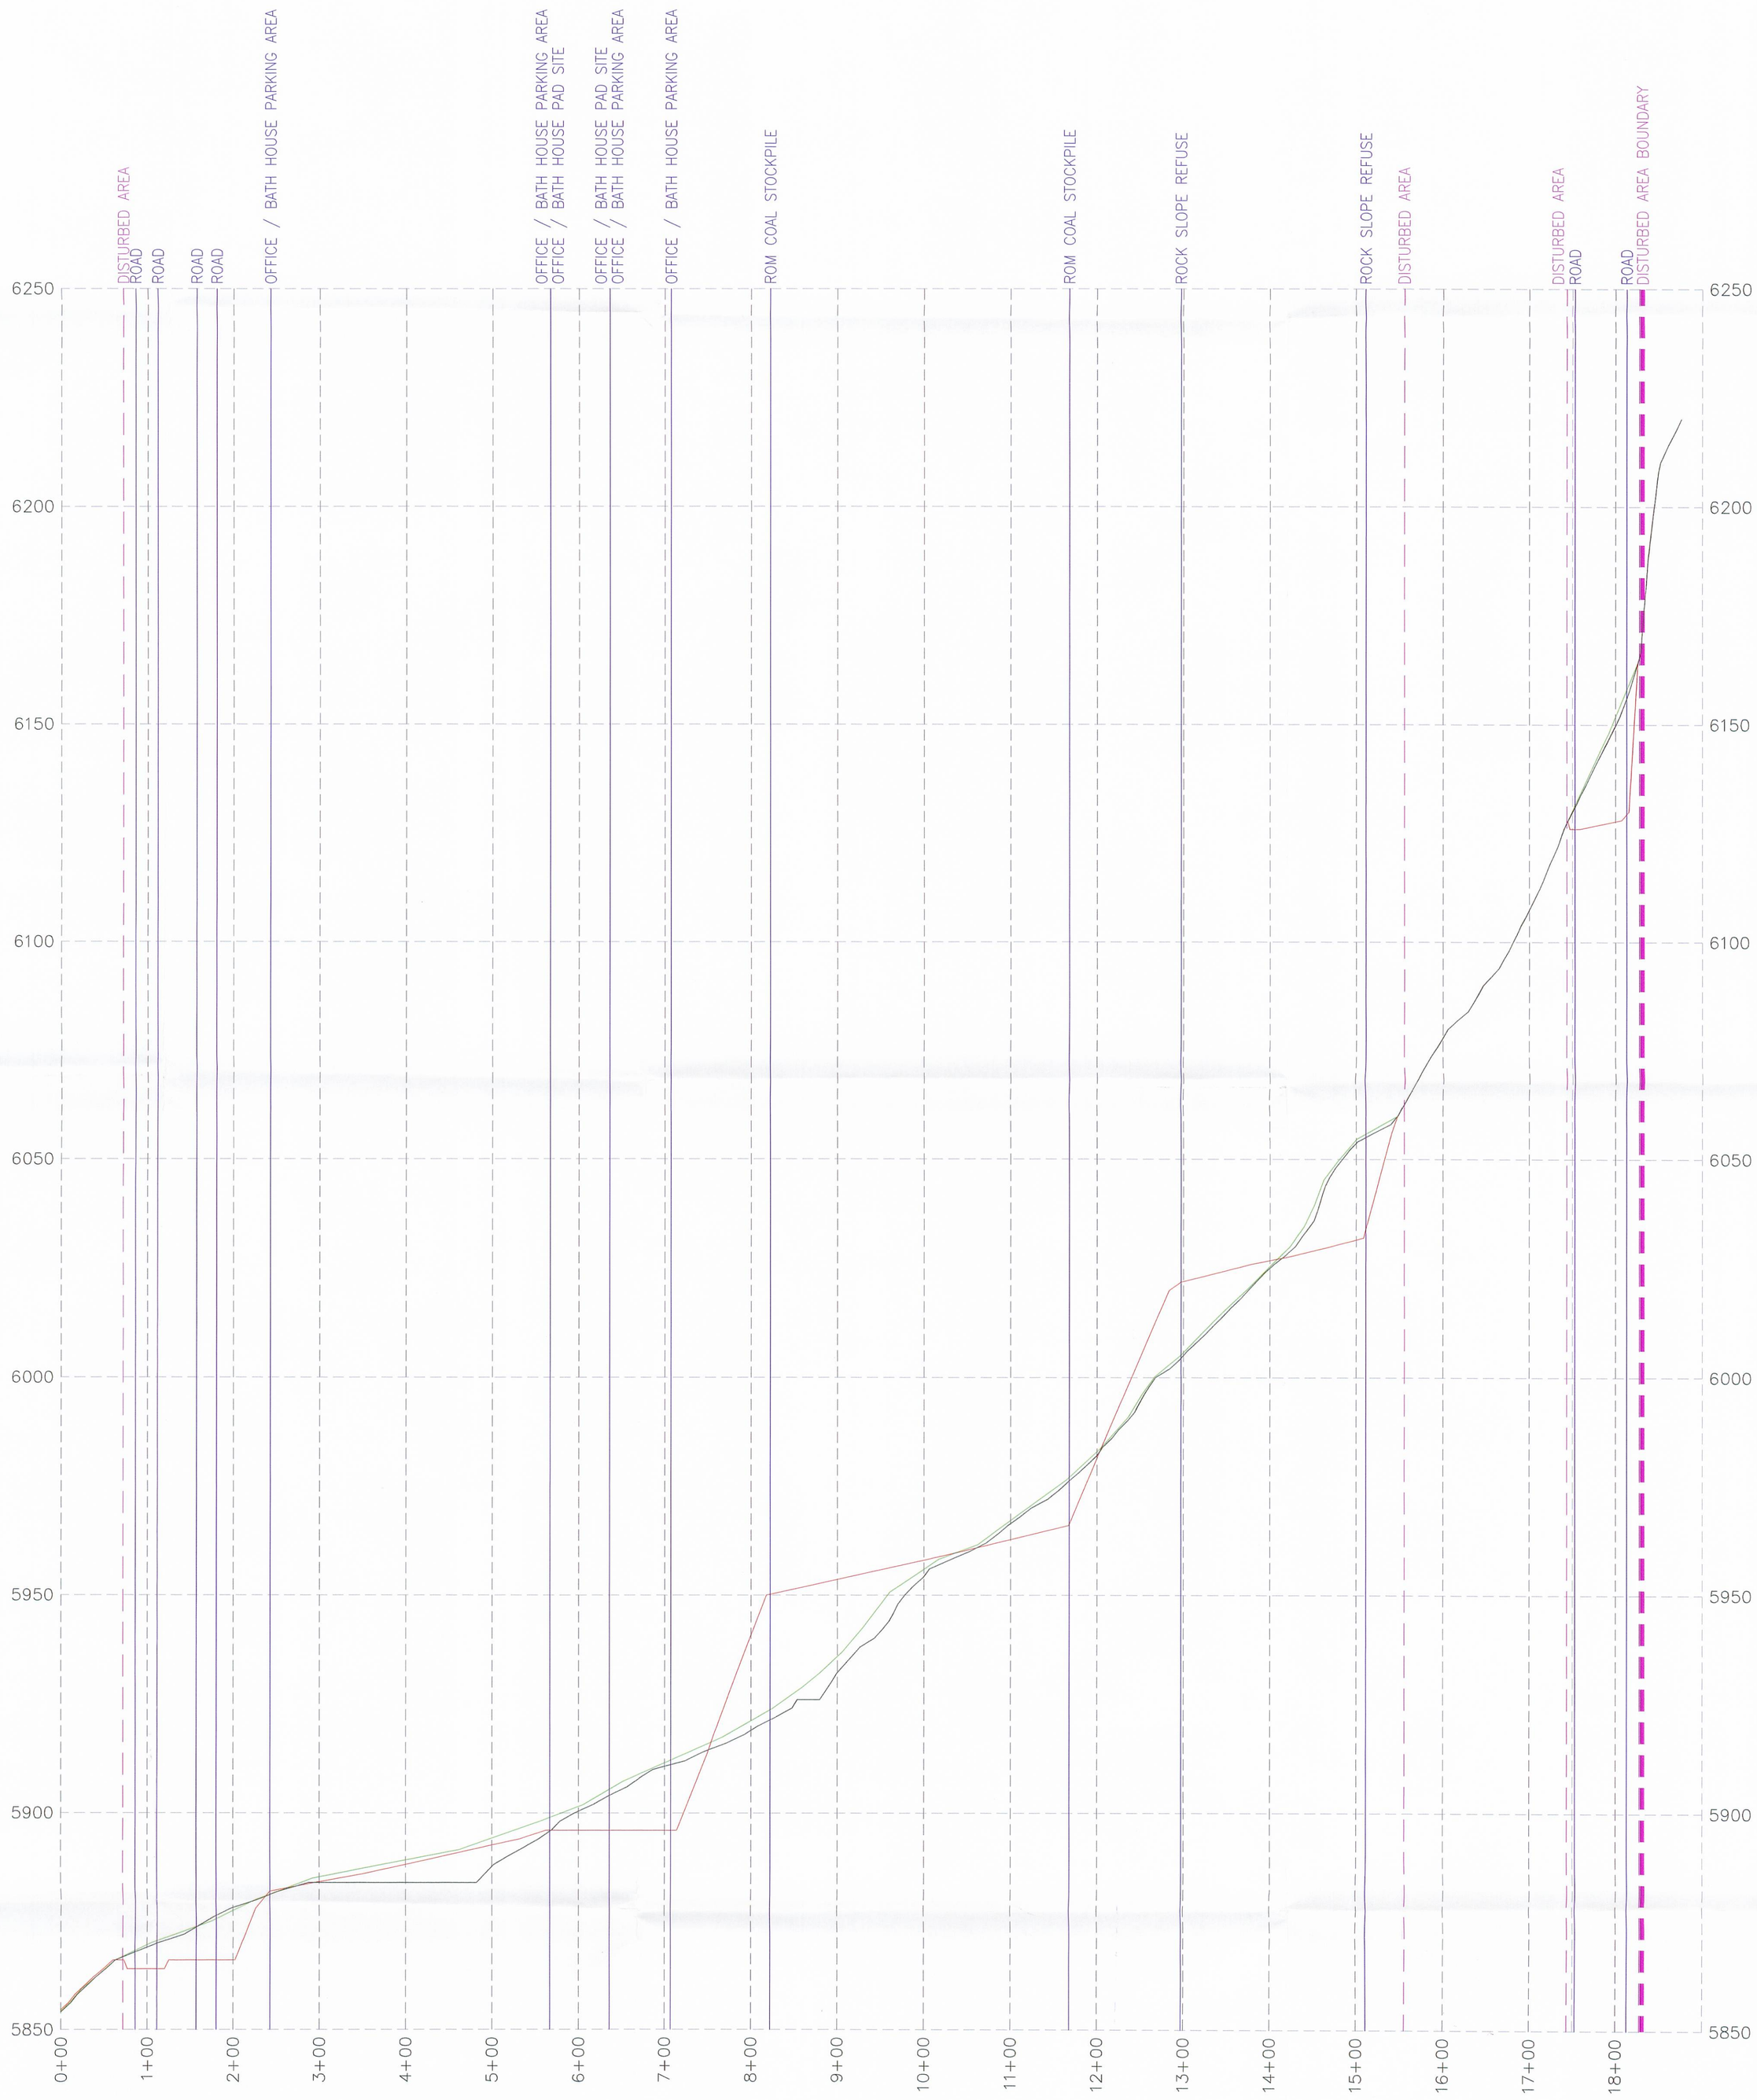

LEGEND

- Original Profile/Section
- Working Profile/Section
- Reclaimed Profile/Section
- Disturbed Area Boundary
- Site Facility Boundary

NOTE:
SEE PLATES 5-1A AND 5-6
FOR SECTION LOCATIONS.

SCALE

VERTICAL SCALE: 40', 20', 0, 10'

V 1" = 20'

H 1" = 100'

HORIZONTAL SCALE: 50', 0, 100', 200'

REVISION DATE:

DATE:	BY:	DATE:	BY:
MARCH 2008	PJJ		

RECEIVED
MAY 02 2008
DIV. OF OIL, GAS & MINING

UTAH REGISTERED PROFESSIONAL ENGINEER
#152606
R. Jay Marshall
3/18/08

File in:
☐ Confidential
☐ Shelf
☒ Expandable
Refer to Record No 0030 Date 05/13/2008
In C/0070013, 2008, Incoming
For additional information

LILA CANYON MINE

Surface Longitudinal Profile

DATE:	DRAWN BY:
MARCH 2008	PJJ
SCALE:	PLATE #:
AS SHOWN	Plate 5-7C