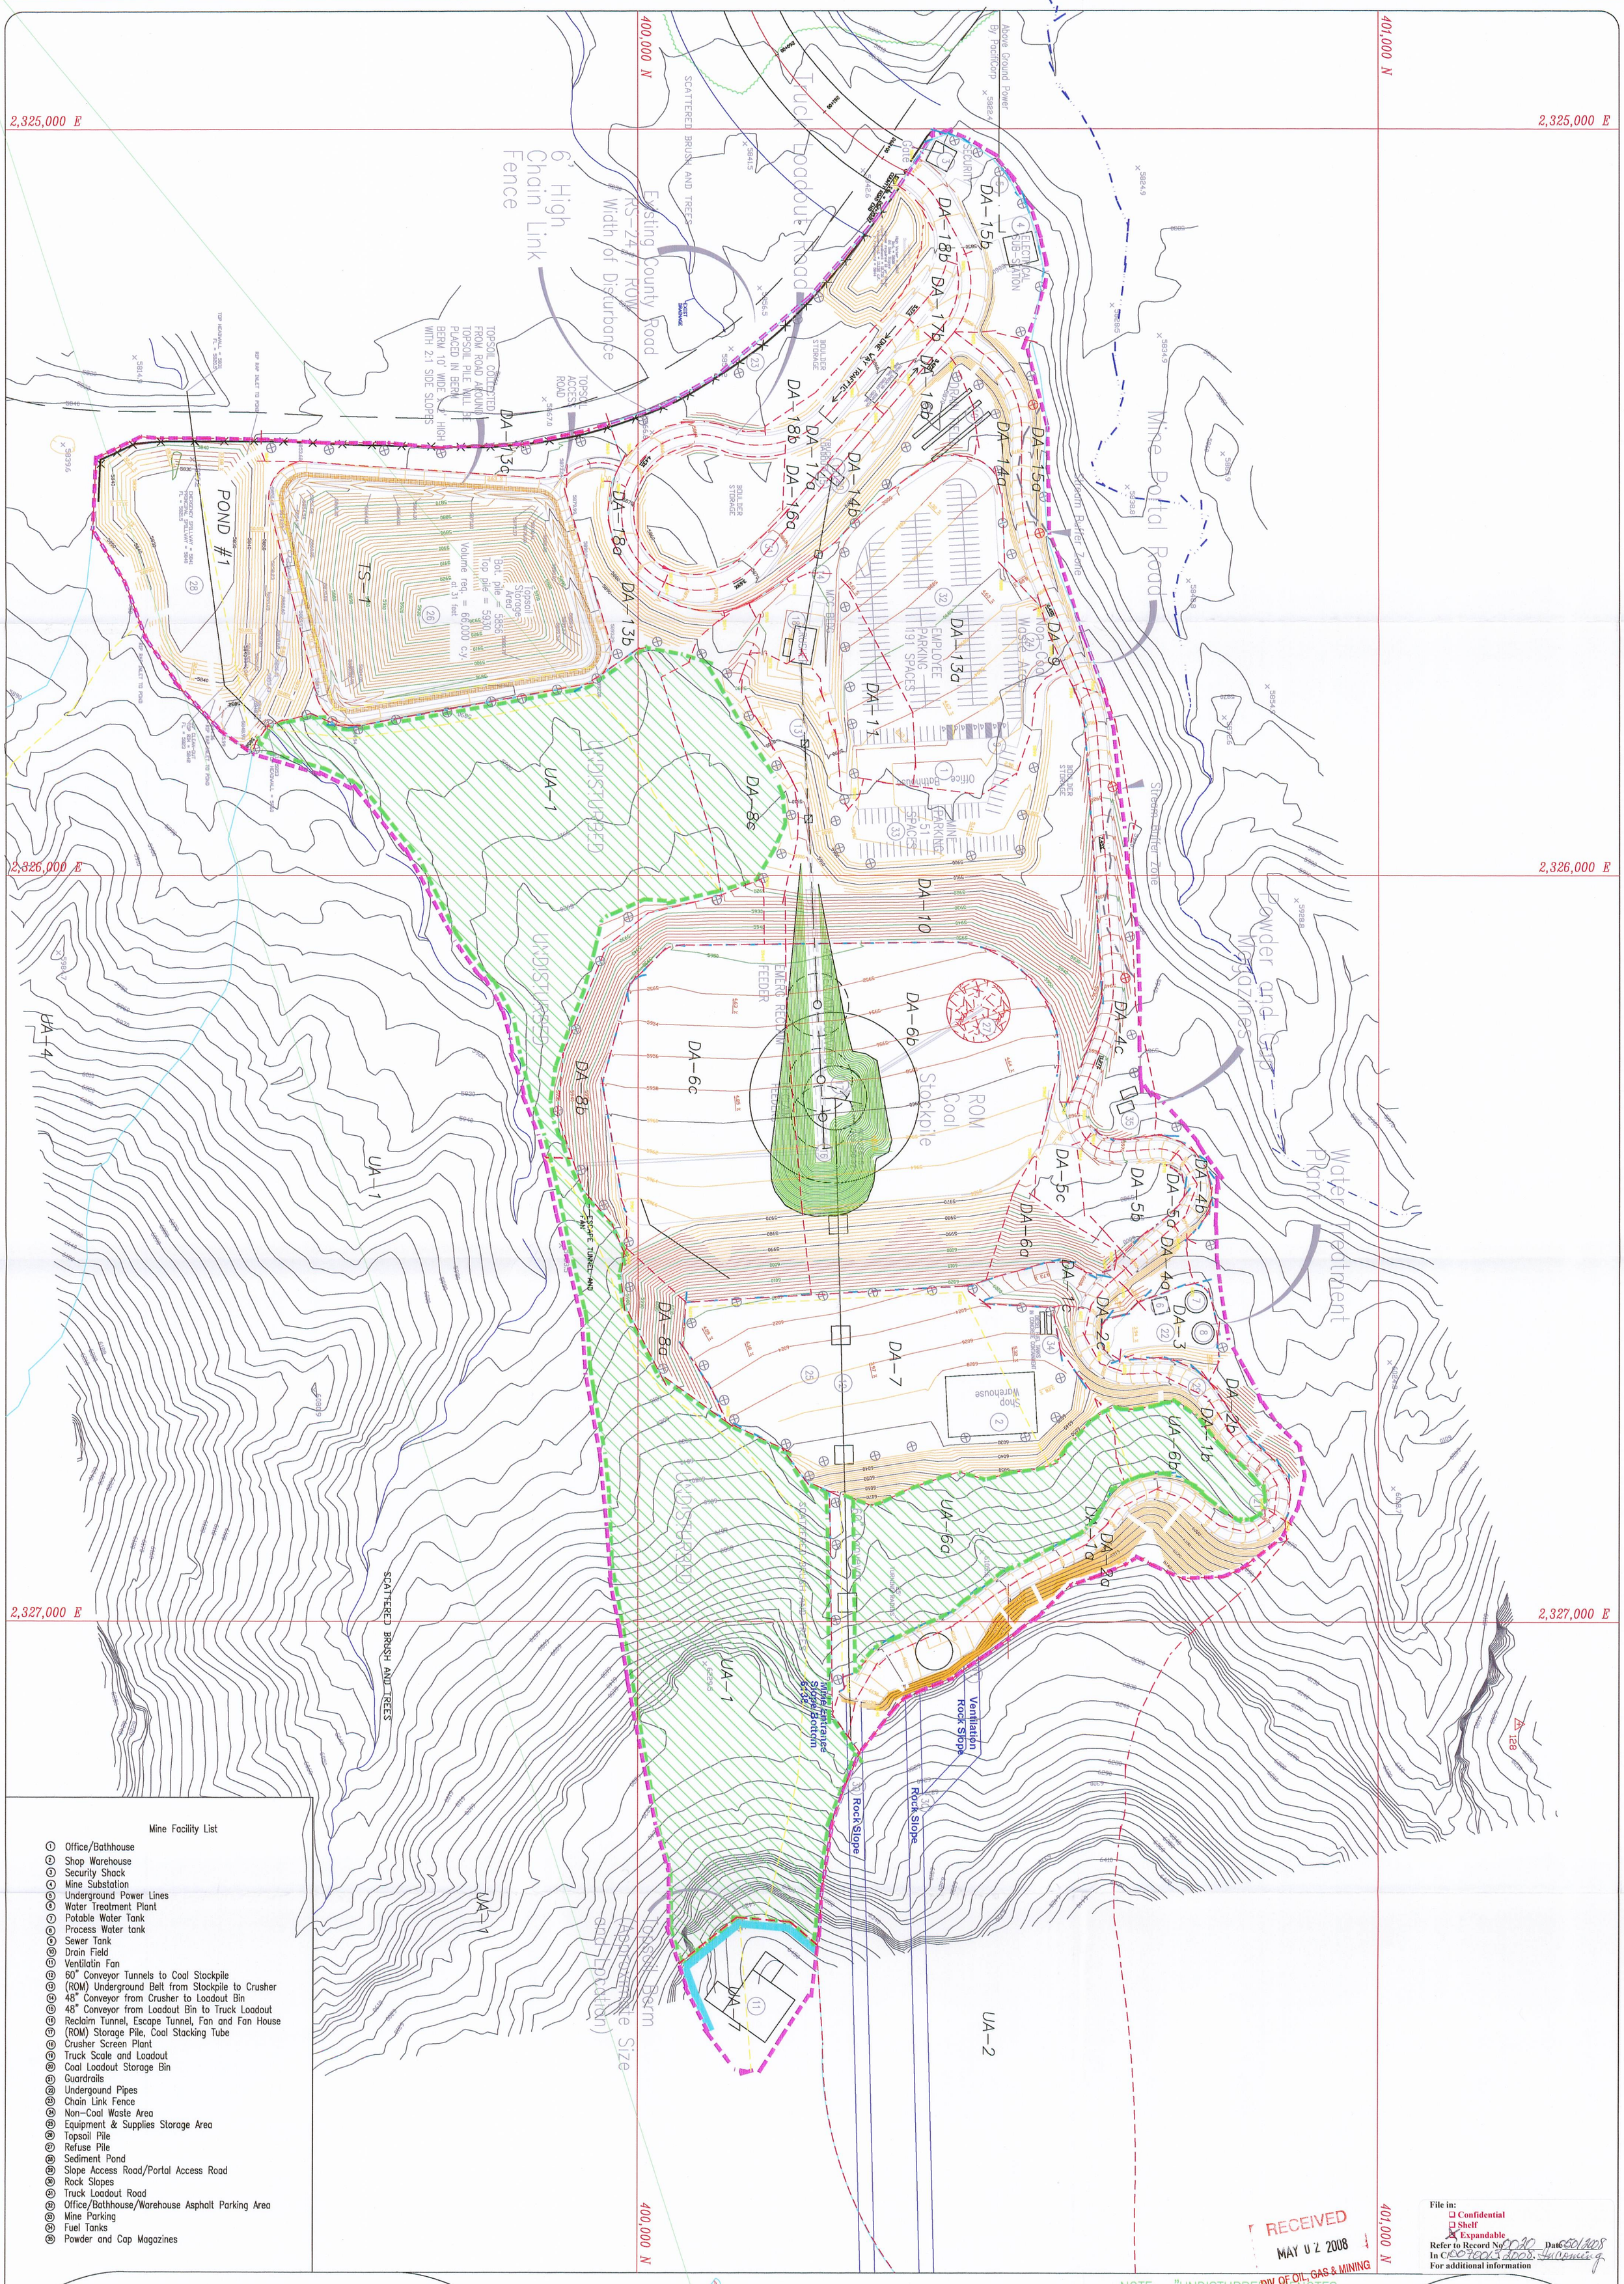

Mine Facility List

1. Office/Bathhouse
2. Shop Warehouse
3. Security Shack
4. Mine Substation
5. Underground Power Lines
6. Water Treatment Plant
7. Potable Water Tank
8. Process Water tank
9. Sewer Tank
10. Drain Field
11. Ventilatin Fan
12. 60" Conveyor Tunnels to Coal Stockpile
13. (ROM) Underground Belt from Stockpile to Crusher
14. 48" Conveyor from Crusher to Loadout Bin
15. 48" Conveyor from Loadout Bin to Truck Loadout
16. Reclaim Tunnel, Escape Tunnel, Fan and Fan House
17. (ROM) Storage Pile, Coal Stacking Tube
18. Crusher Screen Plant
19. Truck Scale and Loadout
20. Coal Loadout Storage Bin
21. Guardrails
22. Undergound Pipes
23. Chain Link Fence
24. Non-Coal Waste Area
25. Equipment & Supplies Storage Area
26. Topsoil Pile
27. Refuse Pile
28. Sediment Pond
29. Slope Access Road/Portal Access Road
30. Rock Slopes
31. Truck Loadout Road
32. Office/Bathhouse/Warehouse Asphalt Parking Area
33. Mine Parking
34. Fuel Tanks
35. Powder and Cap Magazines

RECEIVED
MAY 02 2008
DIV. OF OIL, GAS & MINING

File in:
☐ Confidential
☐ Shelf
☒ Expandable
Refer to Record No. 0020 Date 05/01/2008
In C/007/0015 2008. Incoming
For additional information

NOTE: "UNDISTURBED" DENOTES DRAINAGE AND IS NOT APPLICABLE TO SOILS.

LEGEND:

- UNDISTURBED WITHIN THE DISTURBED AREA
- DISTURBED AREA BOUNDARY:
- NATURAL DRAINAGE:
- 6' HIGH CHAIN LINK FENCE
- INCIDENTAL ROCK DISTRIBUTION:
- STREAM BUFFER ZONE SIGNS
- STRUCTURAL FILL:
- TEMP. REFUSE PILE (COAL MINE WASTE):
- TOPSOIL BERM:
- Stream Buffer Zone
- Berm
- Ditch
- Culvert
- WS Bound

NOTES:

(1) REFER TO PLATE 5-7A&B FOR CROSS-SECTIONS.

R 14 E, T 16 S

OFF-SITE FOOTPRINT:

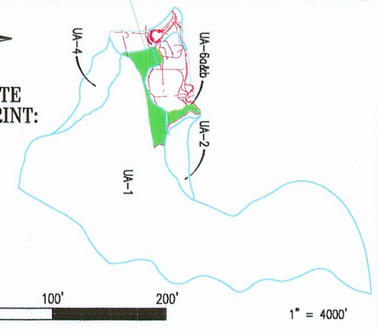

50' 0' 100' 200'
1" = 4000'

REVISION DATE:

DATE:	BY:	DATE:	BY:
JAN 2008	RJM		
APR 2008	TJS		

UTAH REGISTERED PROFESSIONAL ENGINEER #152606 R. Jay Marshall 4/30/08

LILA CANYON MINE

DISTURBED AREA HYDROLOGY AND WATERSHED MAP

DATE:	DESIGNED BY:
January 2008	R. Jay Marshall
SCALE: AS SHOWN	PLATE #: 7-2