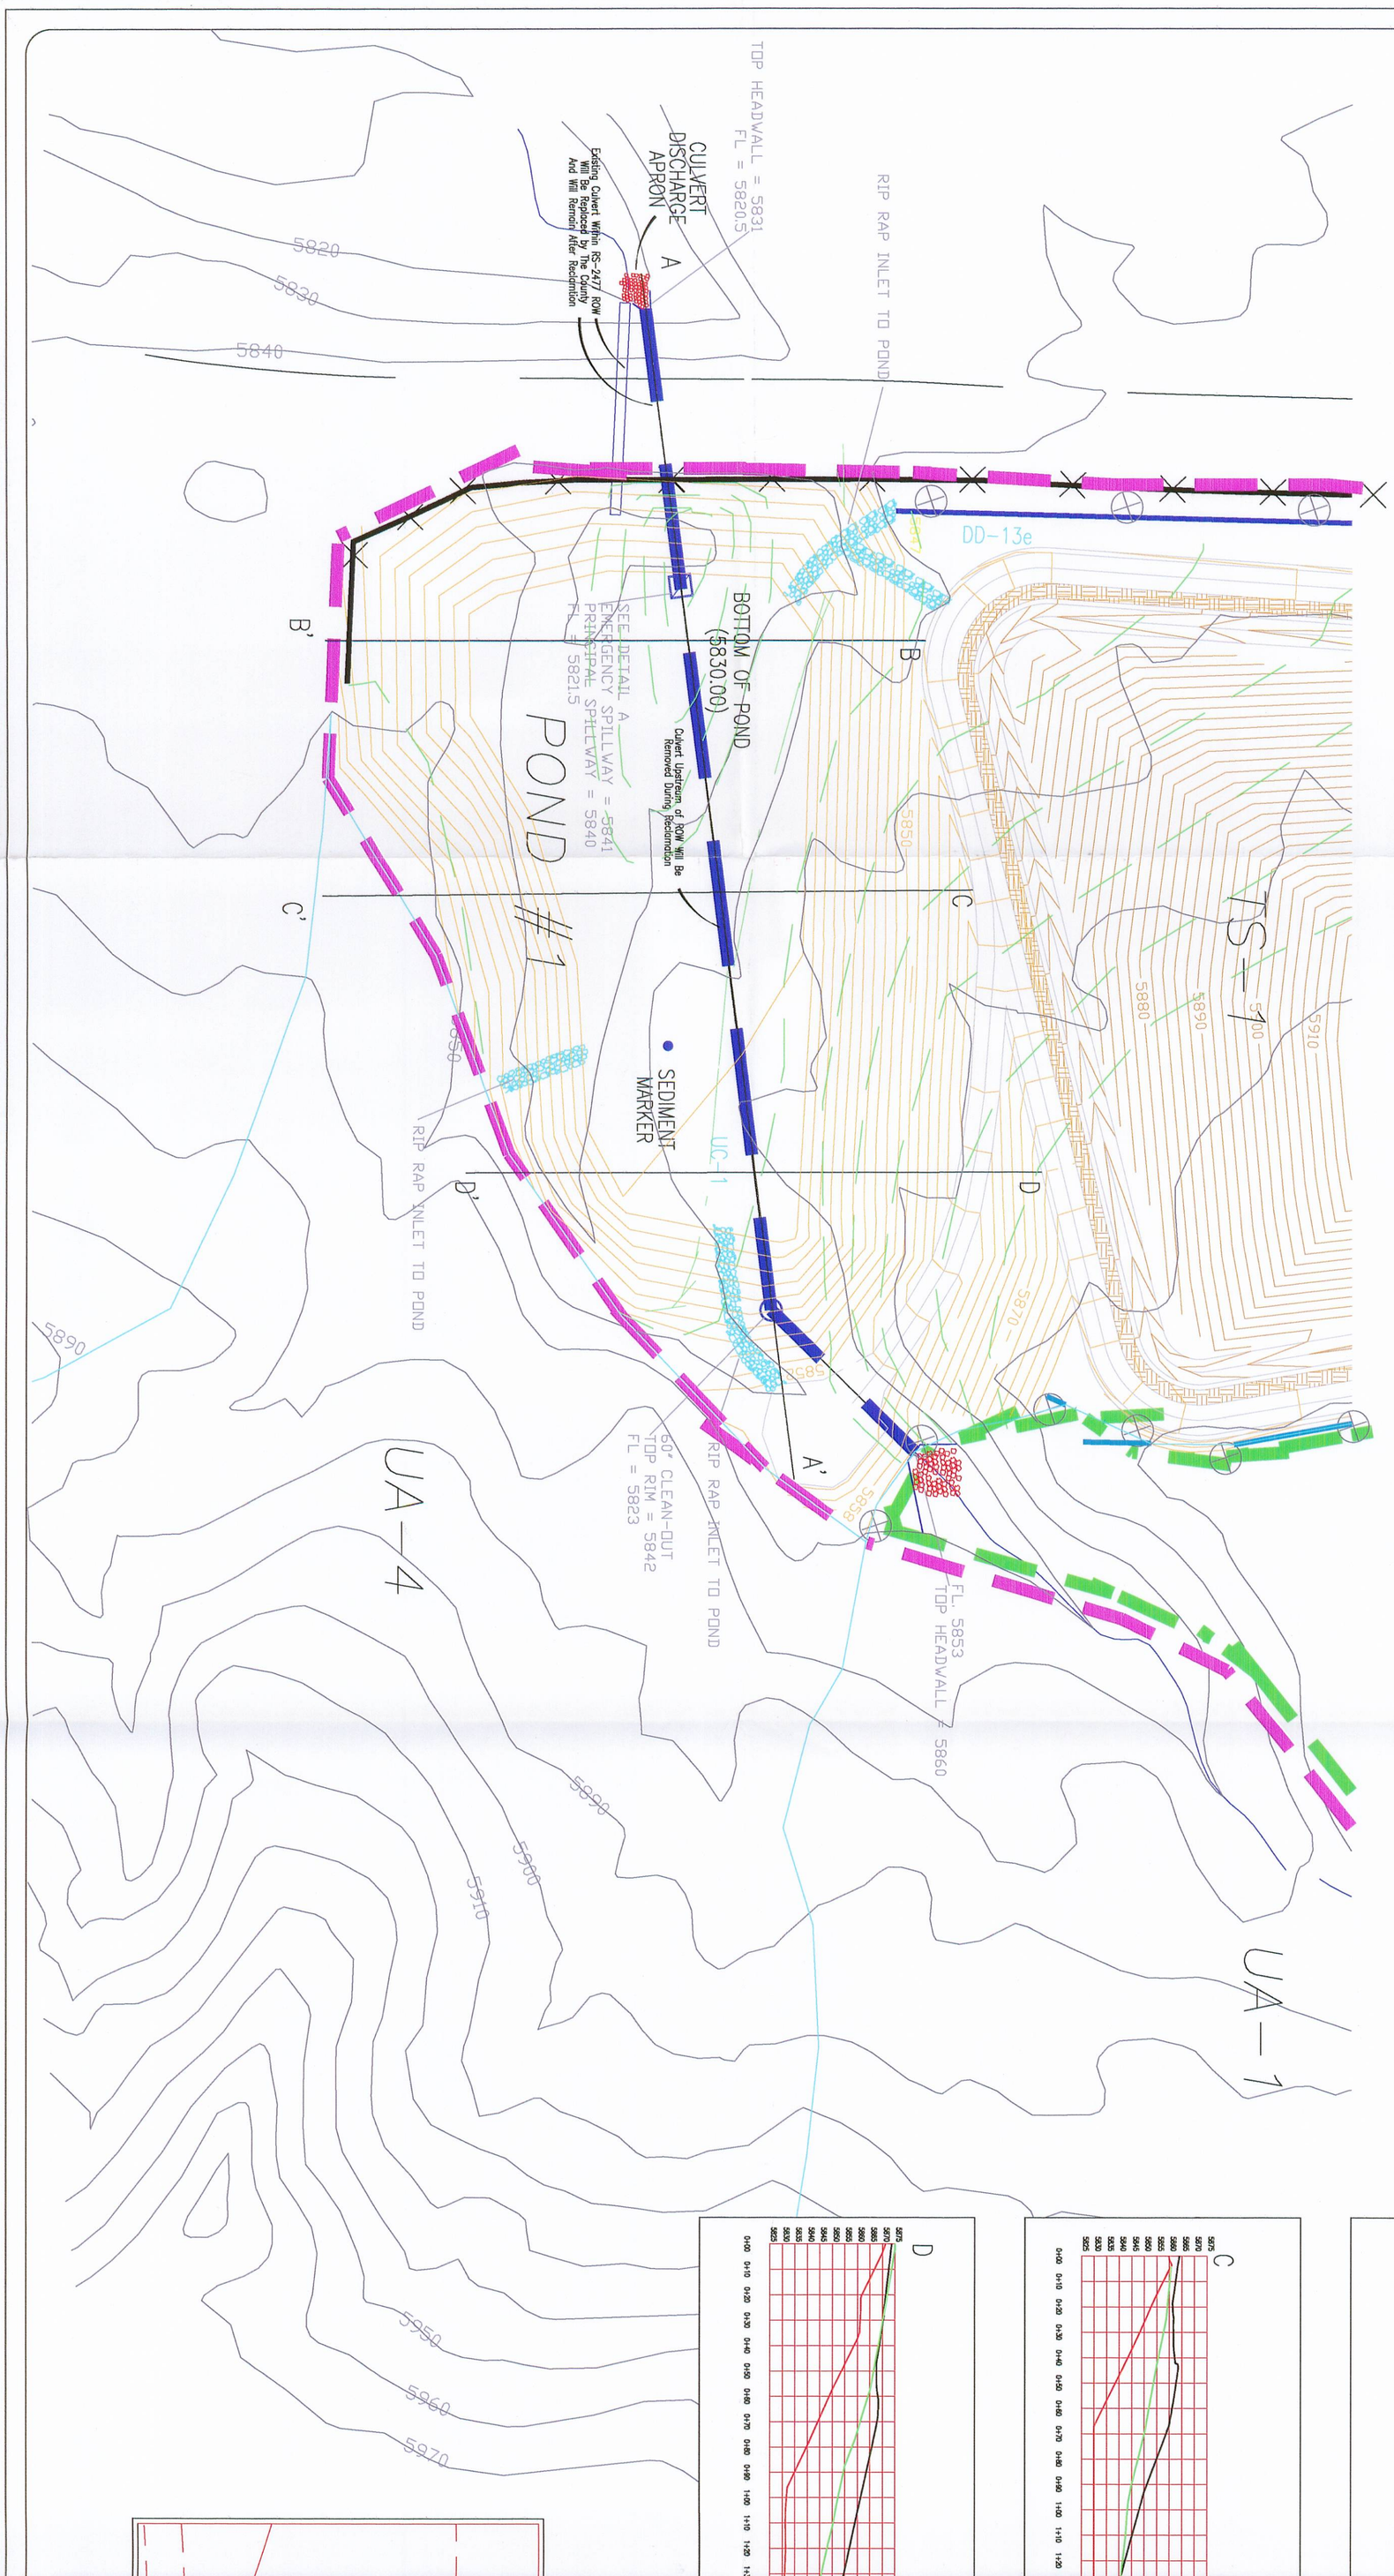

RECEIVED
MAY 02 2008
DIV. OF OIL, GAS & MINING

LEGEND:

- PROPOSED CONTOURS:
- EXISTING CONTOURS:
- RECLAIMED CONTOURS:
- DISTURBED AREA BOUNDARY:
- UNDISTURBED AREA BOUNDARY:

R 14 E, T 16 S

20' 0' 40' 80'

File in:
- ☐ Confidential
- ☐ Shelf
- ☒ Expandable

Refer to Record No 0030 Date 5/01/2008
In C/007/013, 2008, Incoming
For additional information

REVISION DATE:

DATE:	BY:	DATE:	BY:
Apr 2008	TJS		

UTAH REGISTERED
#152606
R. Jay Marshall
PROFESSIONAL ENGINEER

LILA CANYON MINE

PROPOSED SEDIMENT POND #1

DATE:	DESIGNED BY:
APRIL 2008	HYDROLOGIC DESIGN
SCALE: AS SHOWN	PLATE #: 7-6a