G:\Shared\Current Drawings\Lila Canyon\Permit Drawings - Chapter 5\Plate5-1a 08-001.dwg, Model, 7/8/2008 4:42:29 PM

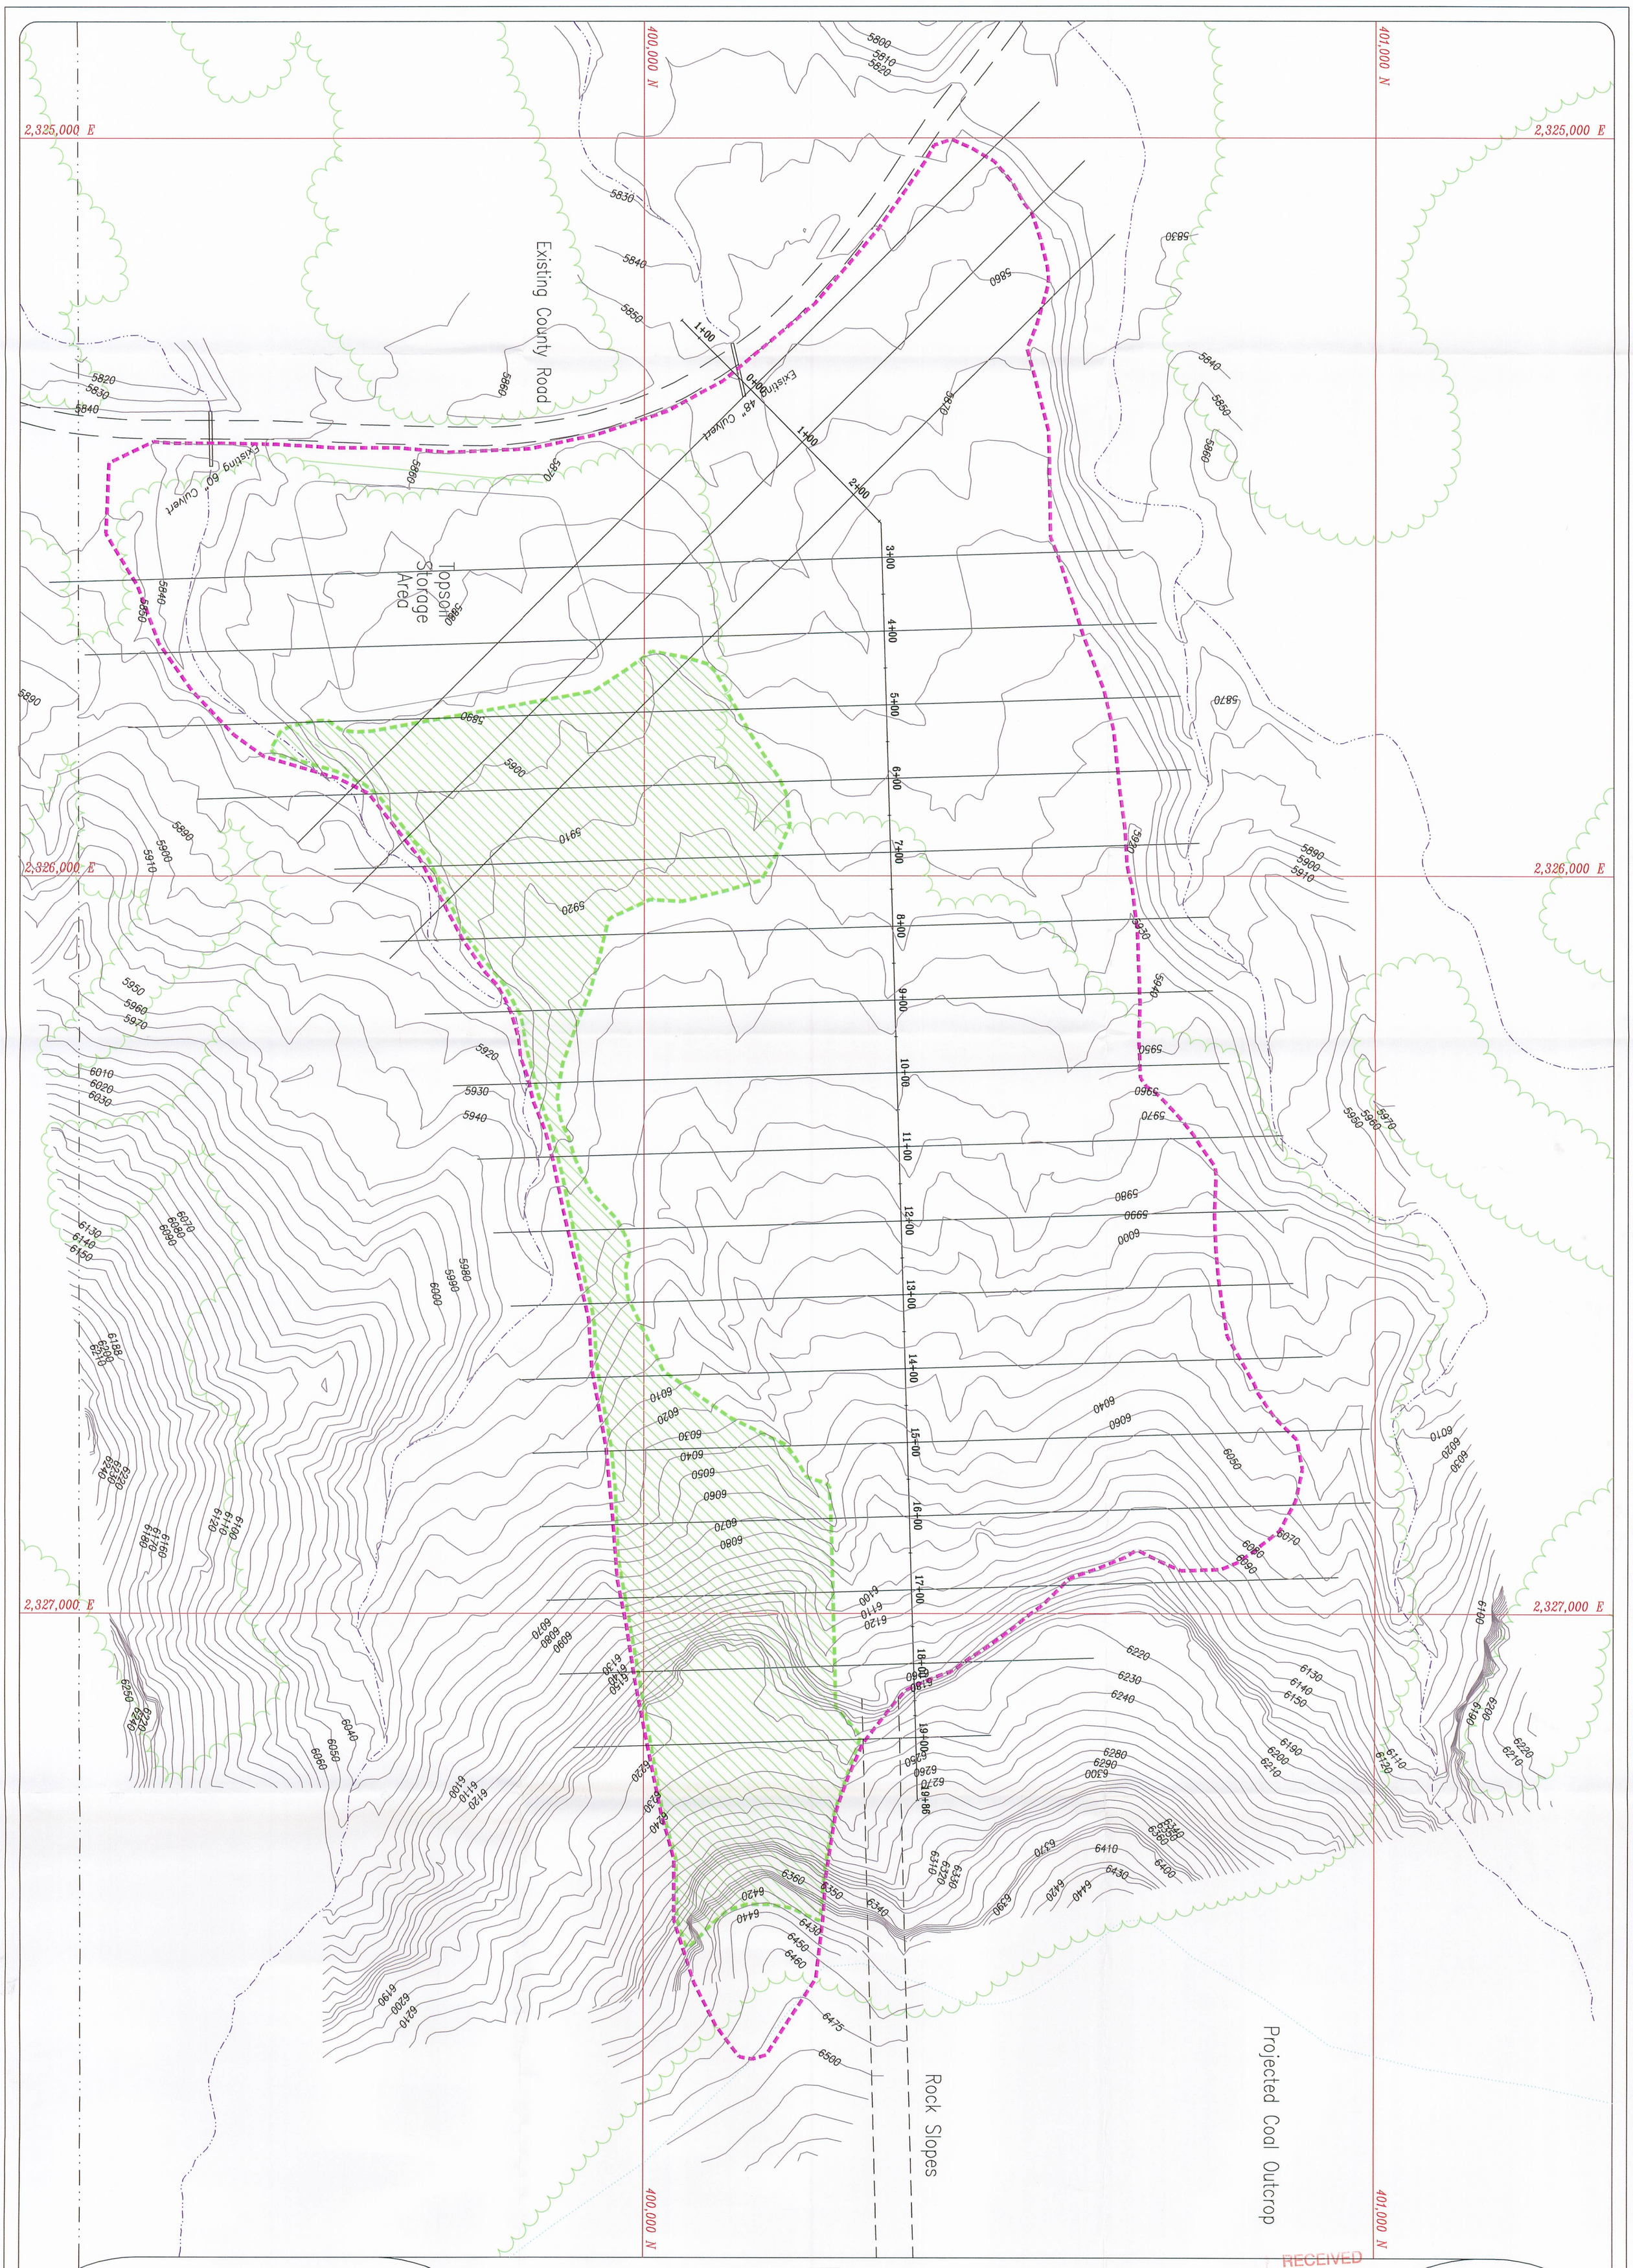

LEGEND:

NATURAL DRAINAGE:
DISTURBED AREA BOUNDARY:
UNDISTURBED AREA BOUNDRY

NOTE: REFER TO PLATES 5-7A-1, 5-7A-2, 5-7A-3, 5-7A-4, AND PLATES 5-7B-1, 5-7B-2, 5-7B-3 FOR CROSS SECTION INFORMATION.

R 14 E, T 16 S

50' 0' 100' 200'

File in:
☐ Confidential
☒ Shelf
☐ Expandable
Refer to Record No 0027 Date 7/21/2008
In C/0070013, 2008, Incoming
For additional information

REVISION DATE:

DATE:	BY:	DATE:	BY:
JAN 2001	BJ		
MAR 2001	BJ		
NOV 2002	RJM		
AUG 2003	RJM		
DEC 2004	RJM		
March 2008	RJM		
July 2008	PJJ		

RECEIVED
JUL 22 2008
DIV. OF OIL, GAS & MINING

UTAH REGISTERED PROFESSIONAL ENGINEER #152606 R. Jay Marshall 7/9/08

LILA CANYON MINE

PRE MINING CONTOURS

DATE:	DESIGNED BY:
SEPTEMBER 2000	BLACKHAWK ENG.
SCALE: AS SHOWN	PLATE #: 5-1A