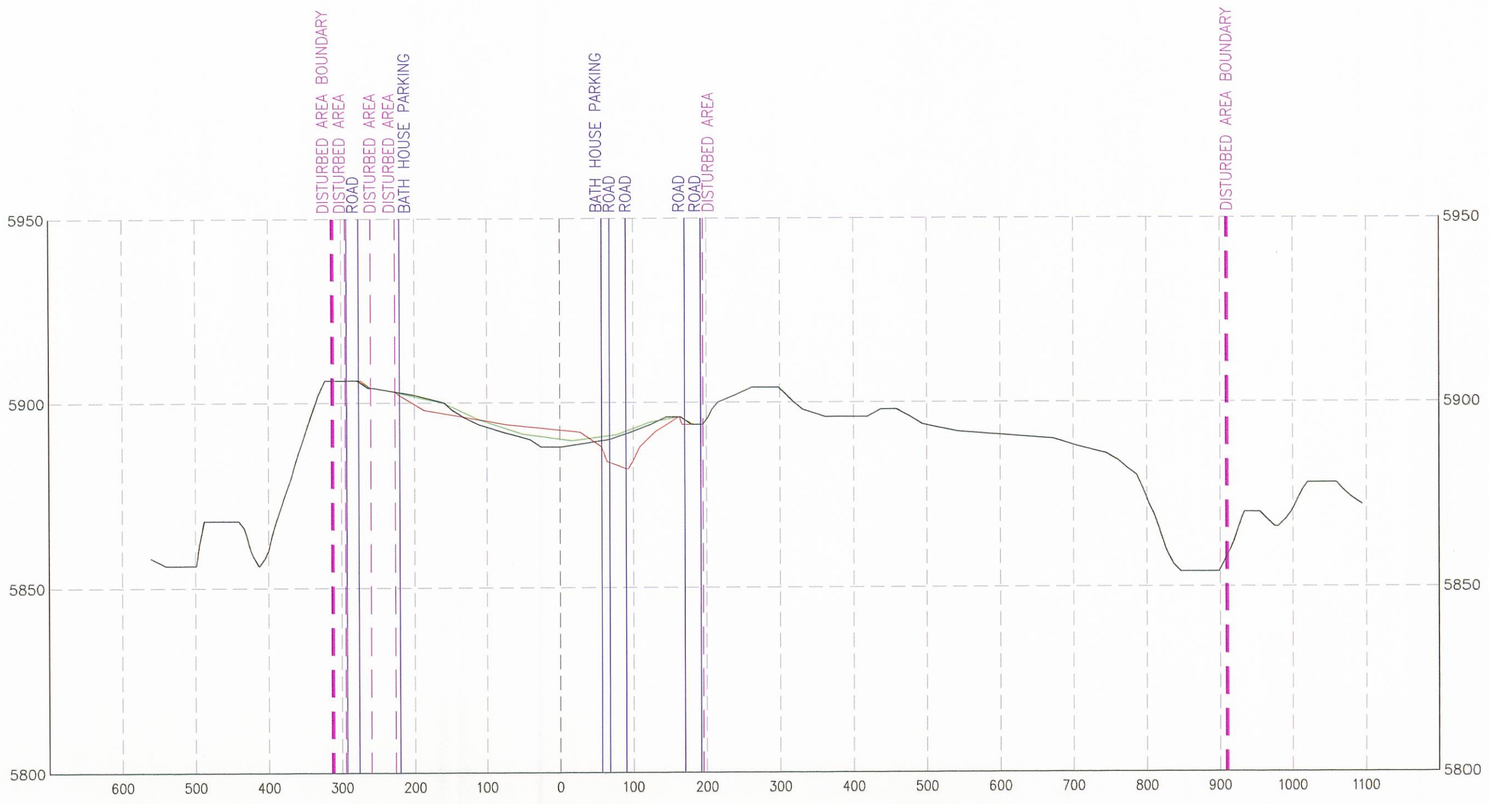

SECTION 5+00

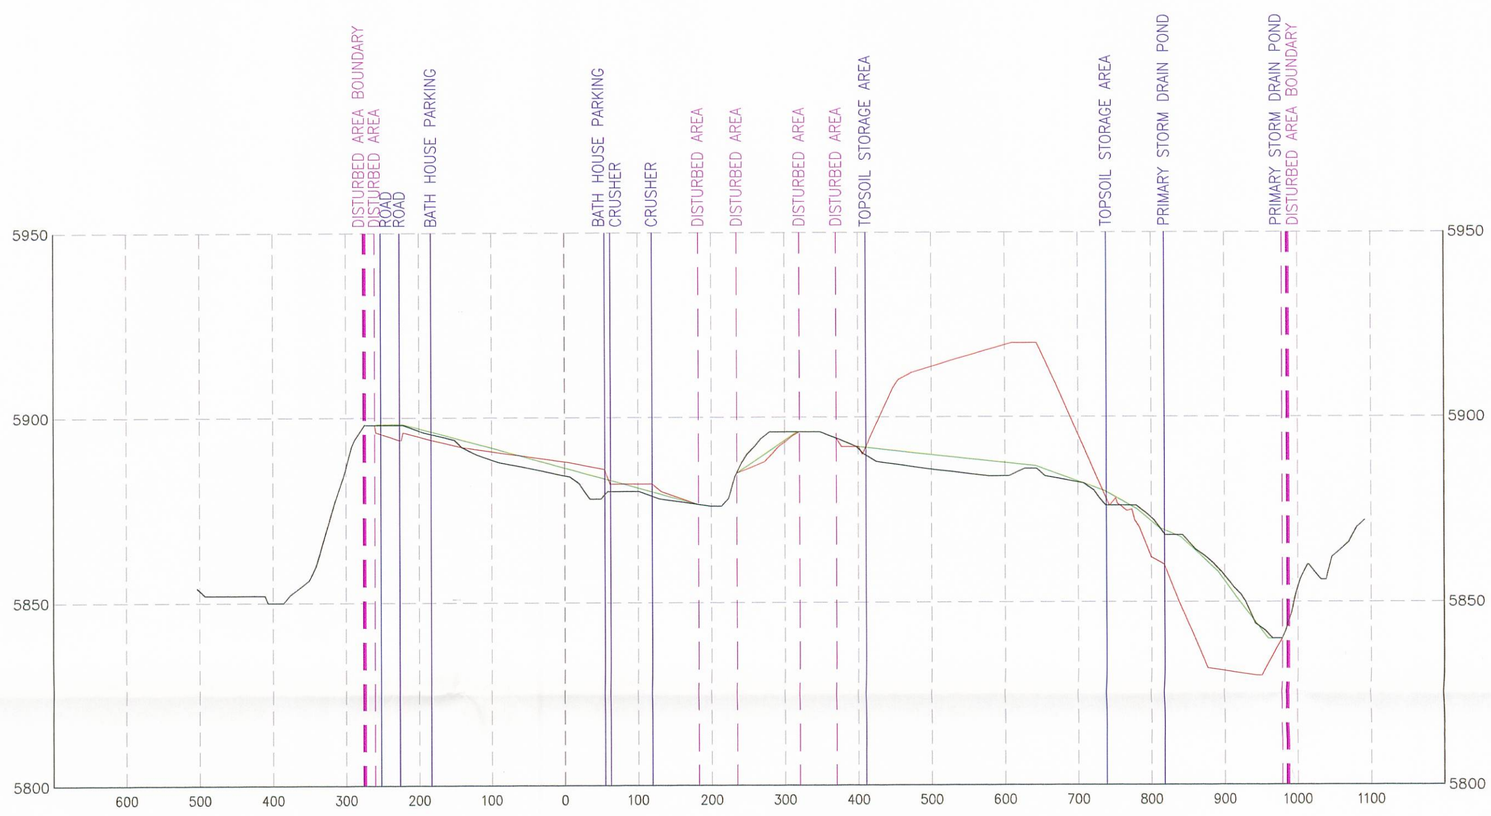

SECTION 4+00

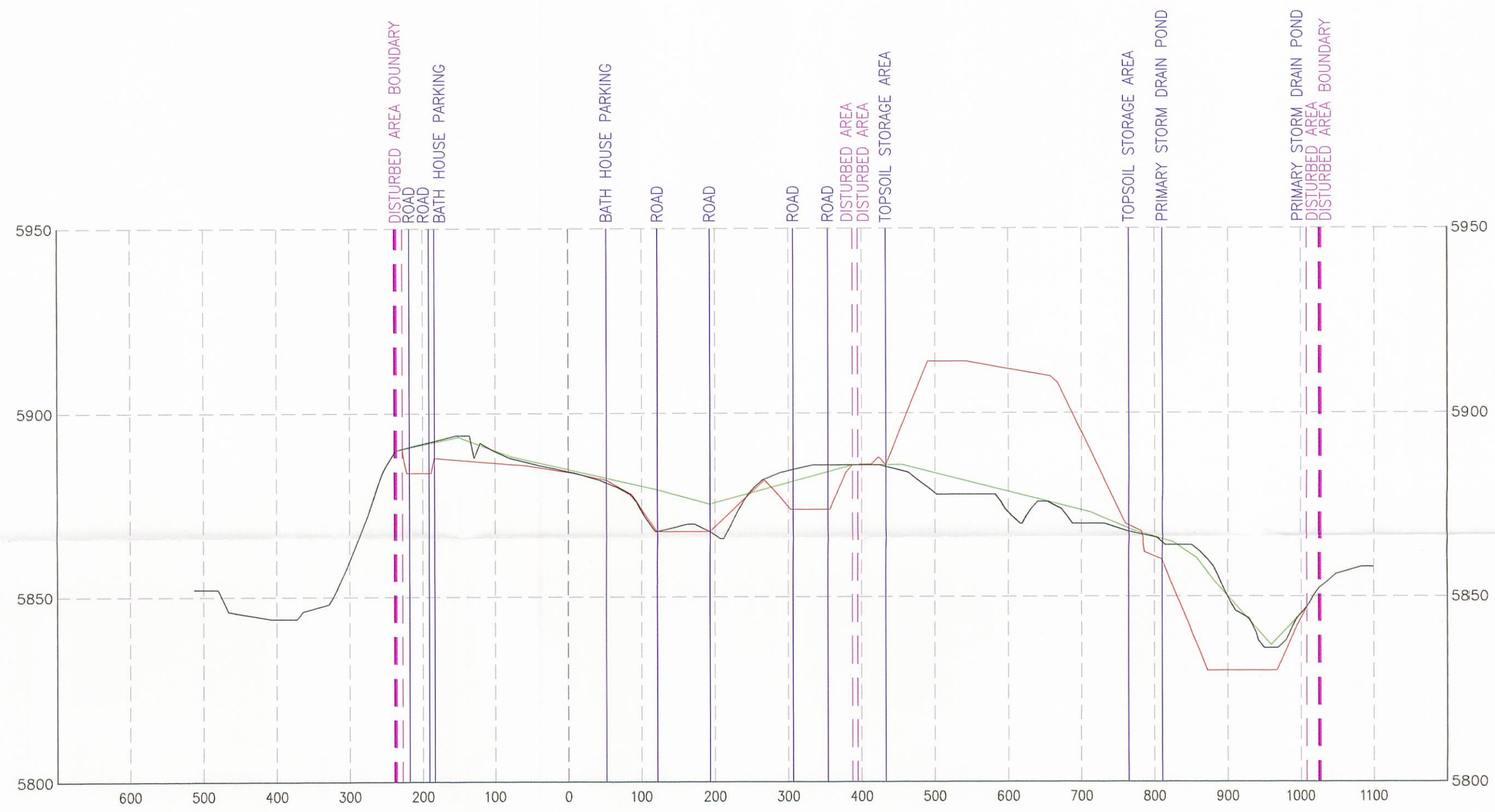

SECTION 3+00

LEGEND

- Original Profile/Section
- Working Profile/Section
- Reclaimed Profile/Section
- Disturbed Area Boundary
- Site Facility Boundary

NOTE:
SEE PLATES 5-1A AND 5-6 FOR SECTION LOCATIONS.

File in:
☐ Confidential
☒ Shelf
☐ Expandable
Refer to Record No 0027 Date 07/21/2008
In C/007/013, 2008, Incoming
For additional information

SCALE

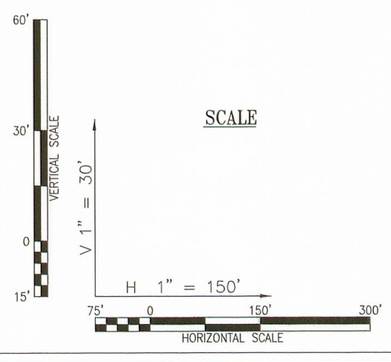

REVISION DATE:

DATE:	BY:	DATE:	BY:
MARCH 2008	PJJ		

RECEIVED
MAY 02 2008
DIV. OF OIL, GAS & MINING

RECEIVED
JUL 22 2008
DIV. OF OIL, GAS & MINING

UTAH REGISTERED
#152606
R. Jay Marshall
7/3/08
PROFESSIONAL ENGINEER

LILA CANYON MINE

Surface Profile Sections

DATE:	DRAWN BY:
MARCH 2008	PJJ
SCALE: AS SHOWN	PLATE #: Plate 5-7A-2

G:\Shared\Current Drawings\Lila Canyon\Surface Facilities\Profiles and Contours.dwg, 5-7A-2, 2/17/2009 2:25:21 PM