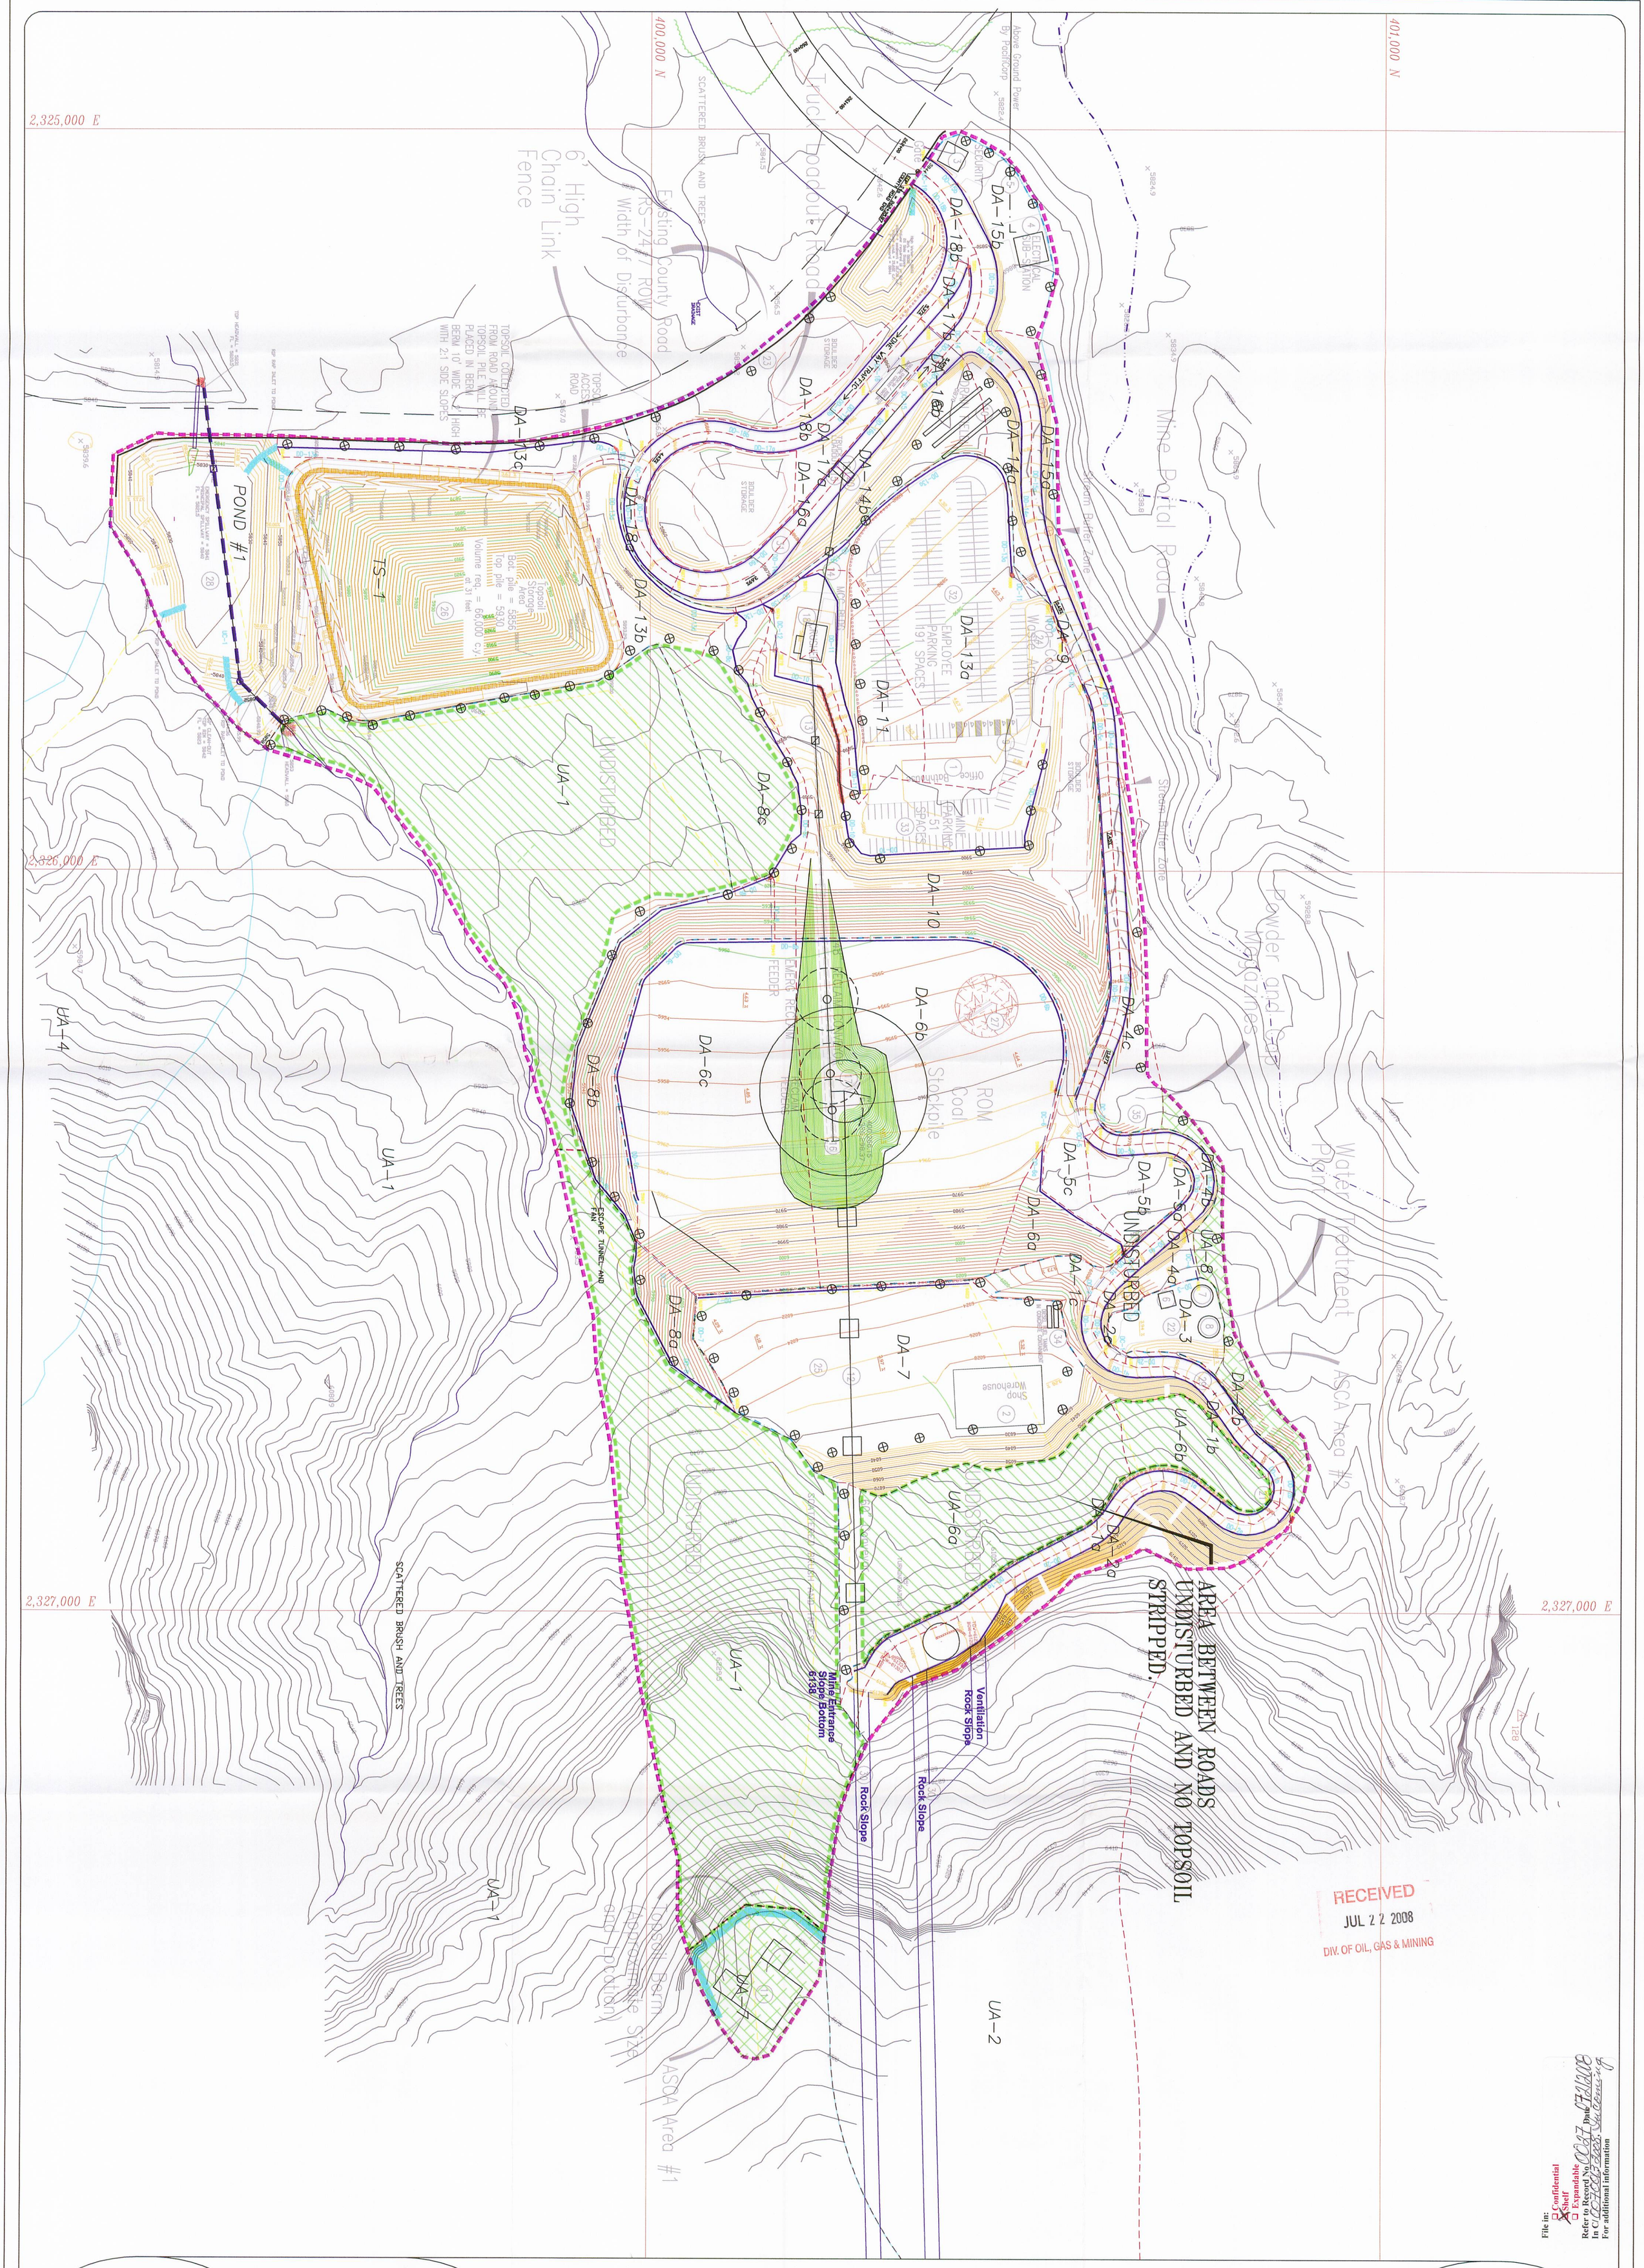

RECEIVED
JUL 22 2008
DIV. OF OIL, GAS & MINING

File in:
☐ Confidential
☒ Shelf
☐ Expandable
Refer to Record No. 0027 Date 7/21/2008
In C/007/0027, Sec. 36, T.15S, R.14E
For additional information

LEGEND:

- DISTURBED DRAINAGE: DD-3
- CULVERT: DC-1
- DISTURBED AREA BOUNDARY:
- UNDISTURBED AREA BOUNDARY:
- ROCK BARRIER:
- INCIDENTAL ROCK DISTRIBUTION:
- 6' HIGH CHAIN LINK FENCE:
- TOP SOIL BERM:

R 14 E, T 16 S

50' 0' 100' 200'

NOTE:
UNDISTURBED DENOTES DRAINAGE AND IS NOT APPLICABLE TO SOILS.

REVISION DATE:

DATE:	BY:	DATE:	BY:
OCT 1998	WJ	NOV 2003	RJM
JAN 1999	WJ	JAN 2005	RJM
MAR 2000	BHE	APR 2008	TJS
SEP 2000	BHE	JUL 2008	TJS
JAN 2001	BHE	JUL 2008	PJJ
MAR 2001	BJ		
NOV 2002	RJM		

UTAH REGISTERED #152606 R. Jay Marshall PROFESSIONAL ENGINEER

LILA CANYON MINE

PROPOSED
SEDIMENT CONTROL

DATE:	DESIGNED BY:
JUNE 1998	BLACKHAWK ENG.
SCALE:	PLATE #:
AS SHOWN	7-5