LEGEND:

PROPOSED CONTOURS:

EXISTING CONTOURS:

RECLAIMED CONTOURS:

DISTURBED AREA BOUNDARY:

UNDISTURBED AREA BOUNDARY:

R 14 E, T 16 S

20' 0' 40' 80'

File in:
☐ Confidential
☐ Shelf
☐ Expandable
Refer to Record No. 0043 Date 07/31/2008
In C/0070/ for additional information

DATE	BY	DATE	BY
Apr 2008	TJS		

REVISION DATE:

PROPOSED SEDIMENT POND #2

LILA CANYON MINE

DATE	APRIL 2008	PLATE #:	7-6b
DESIGNED BY:	HYDROLOGIC DESIGN	SCALE:	AS SHOWN

UTAH REGISTERED PROFESSIONAL ENGINEER
R. Jay Marshall
#5260b
07/30/08

RECEIVED
MAY 02 2008
DIV. OF OIL, GAS & MINING

RECEIVED
JUL 22 2008
DIV. OF OIL, GAS & MINING

PROPOSED SURFACE:

EXISTING SURFACE:

RECLAIMED SURFACE:
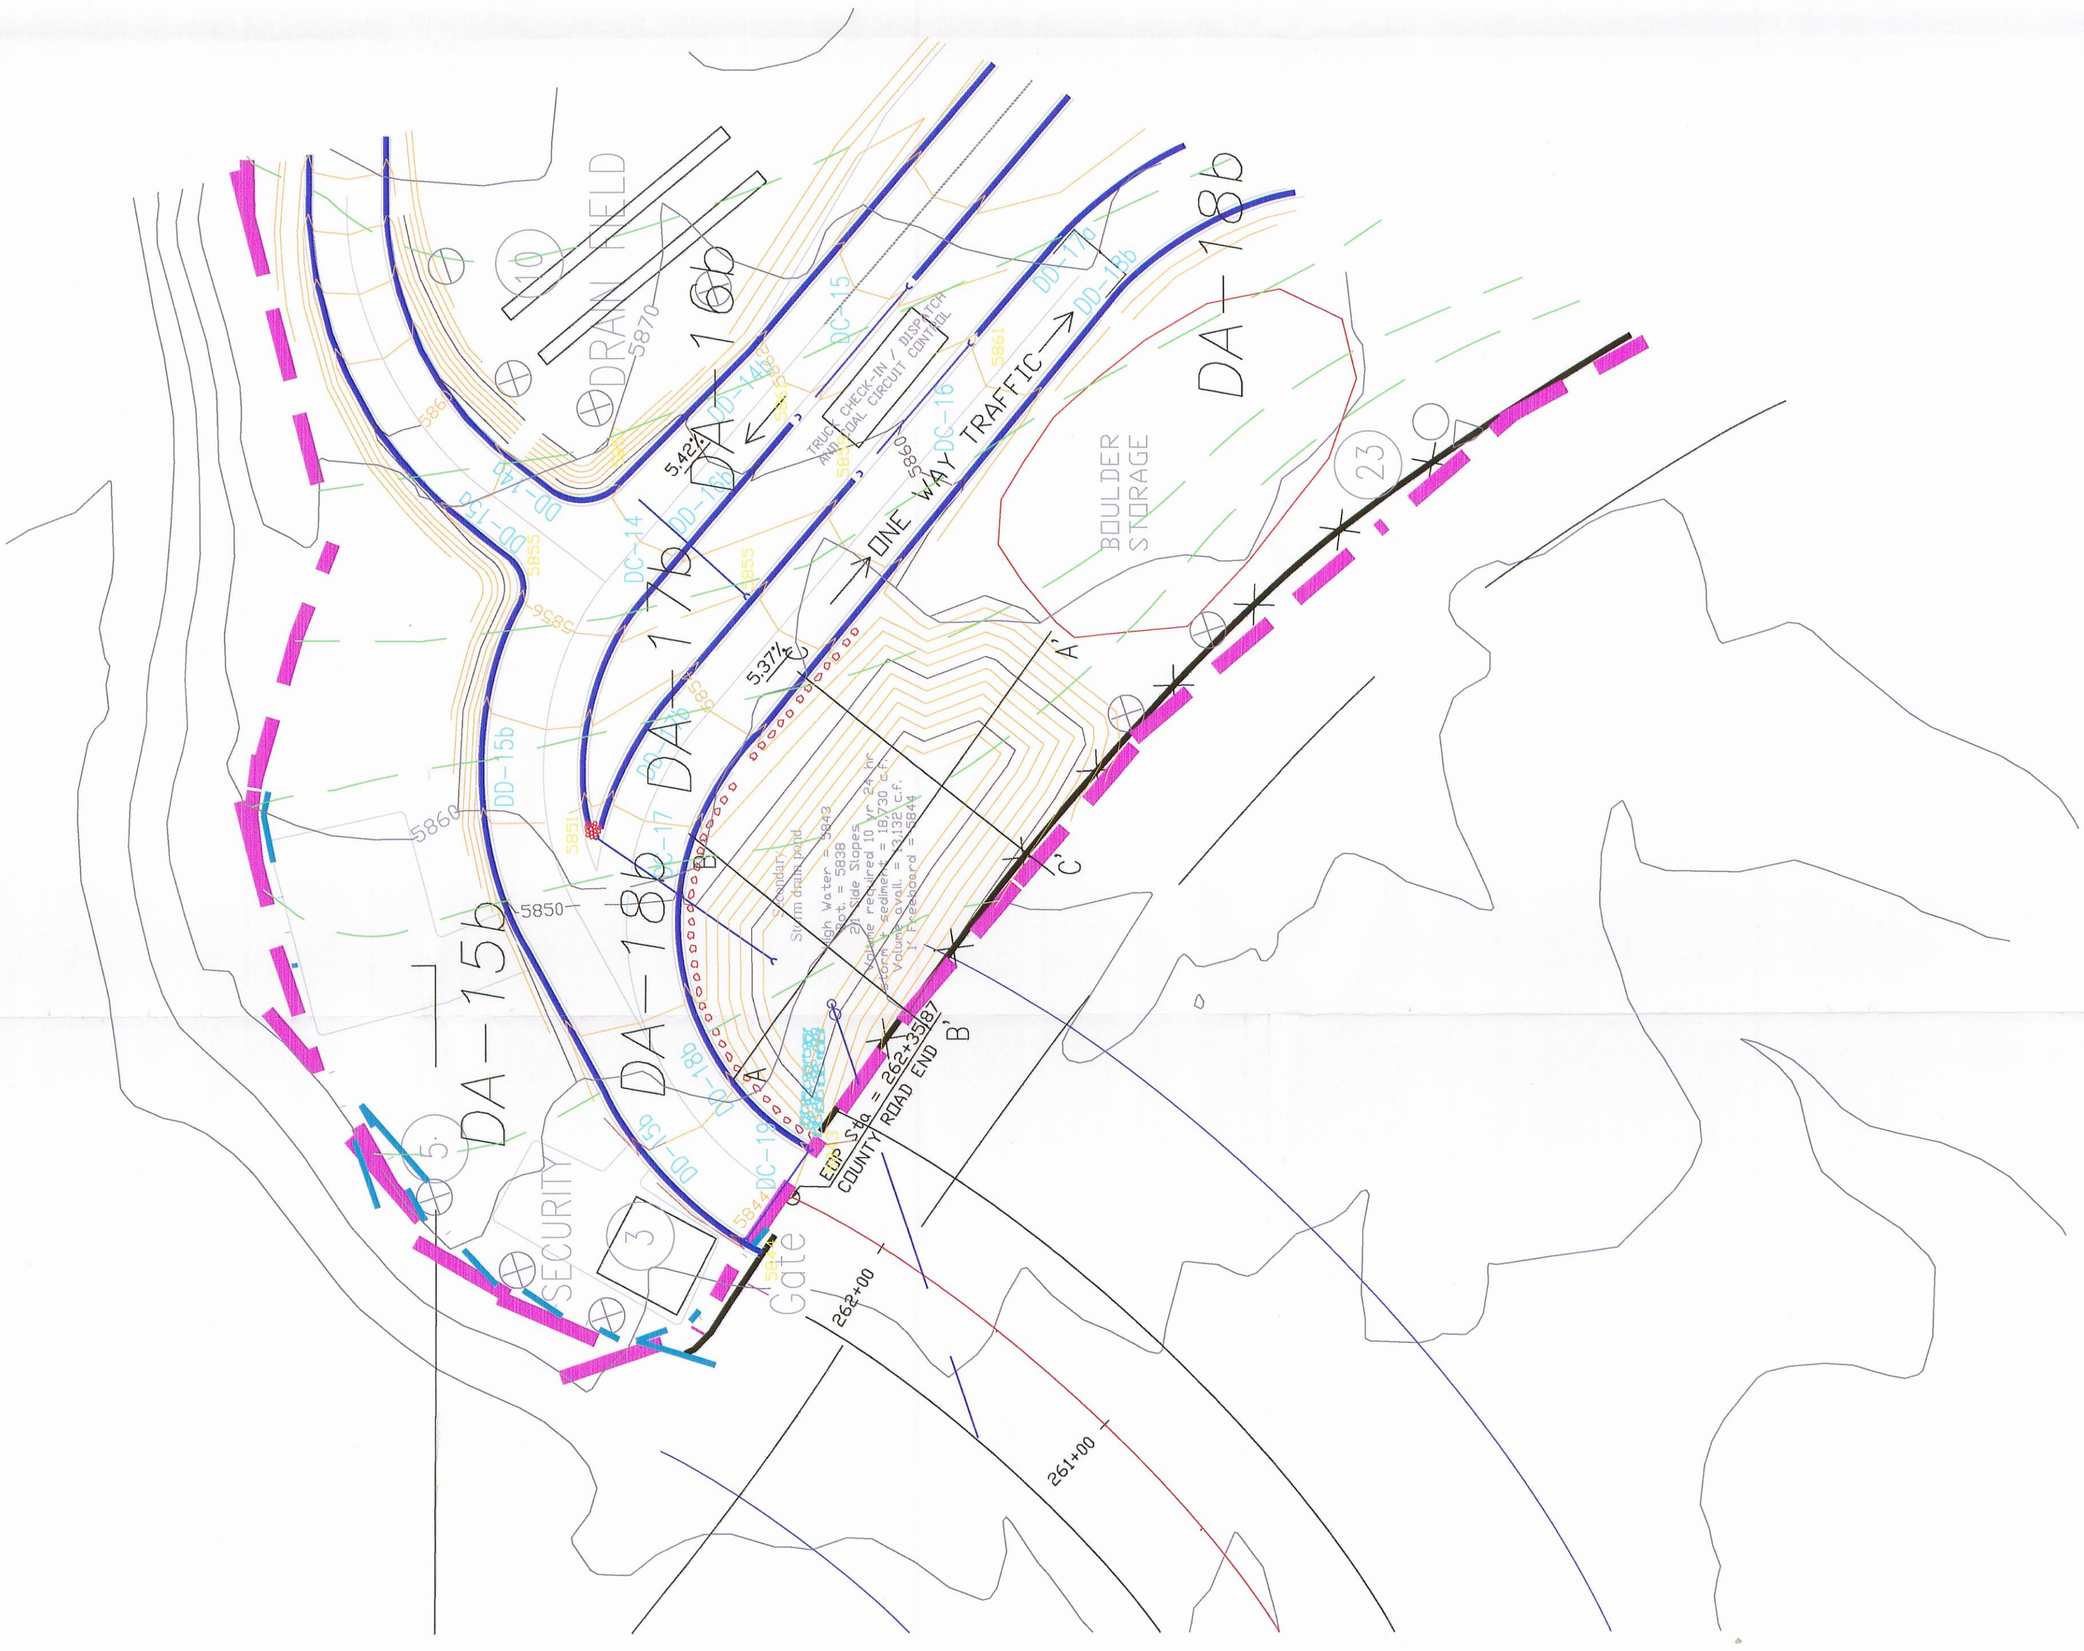
DETAIL A