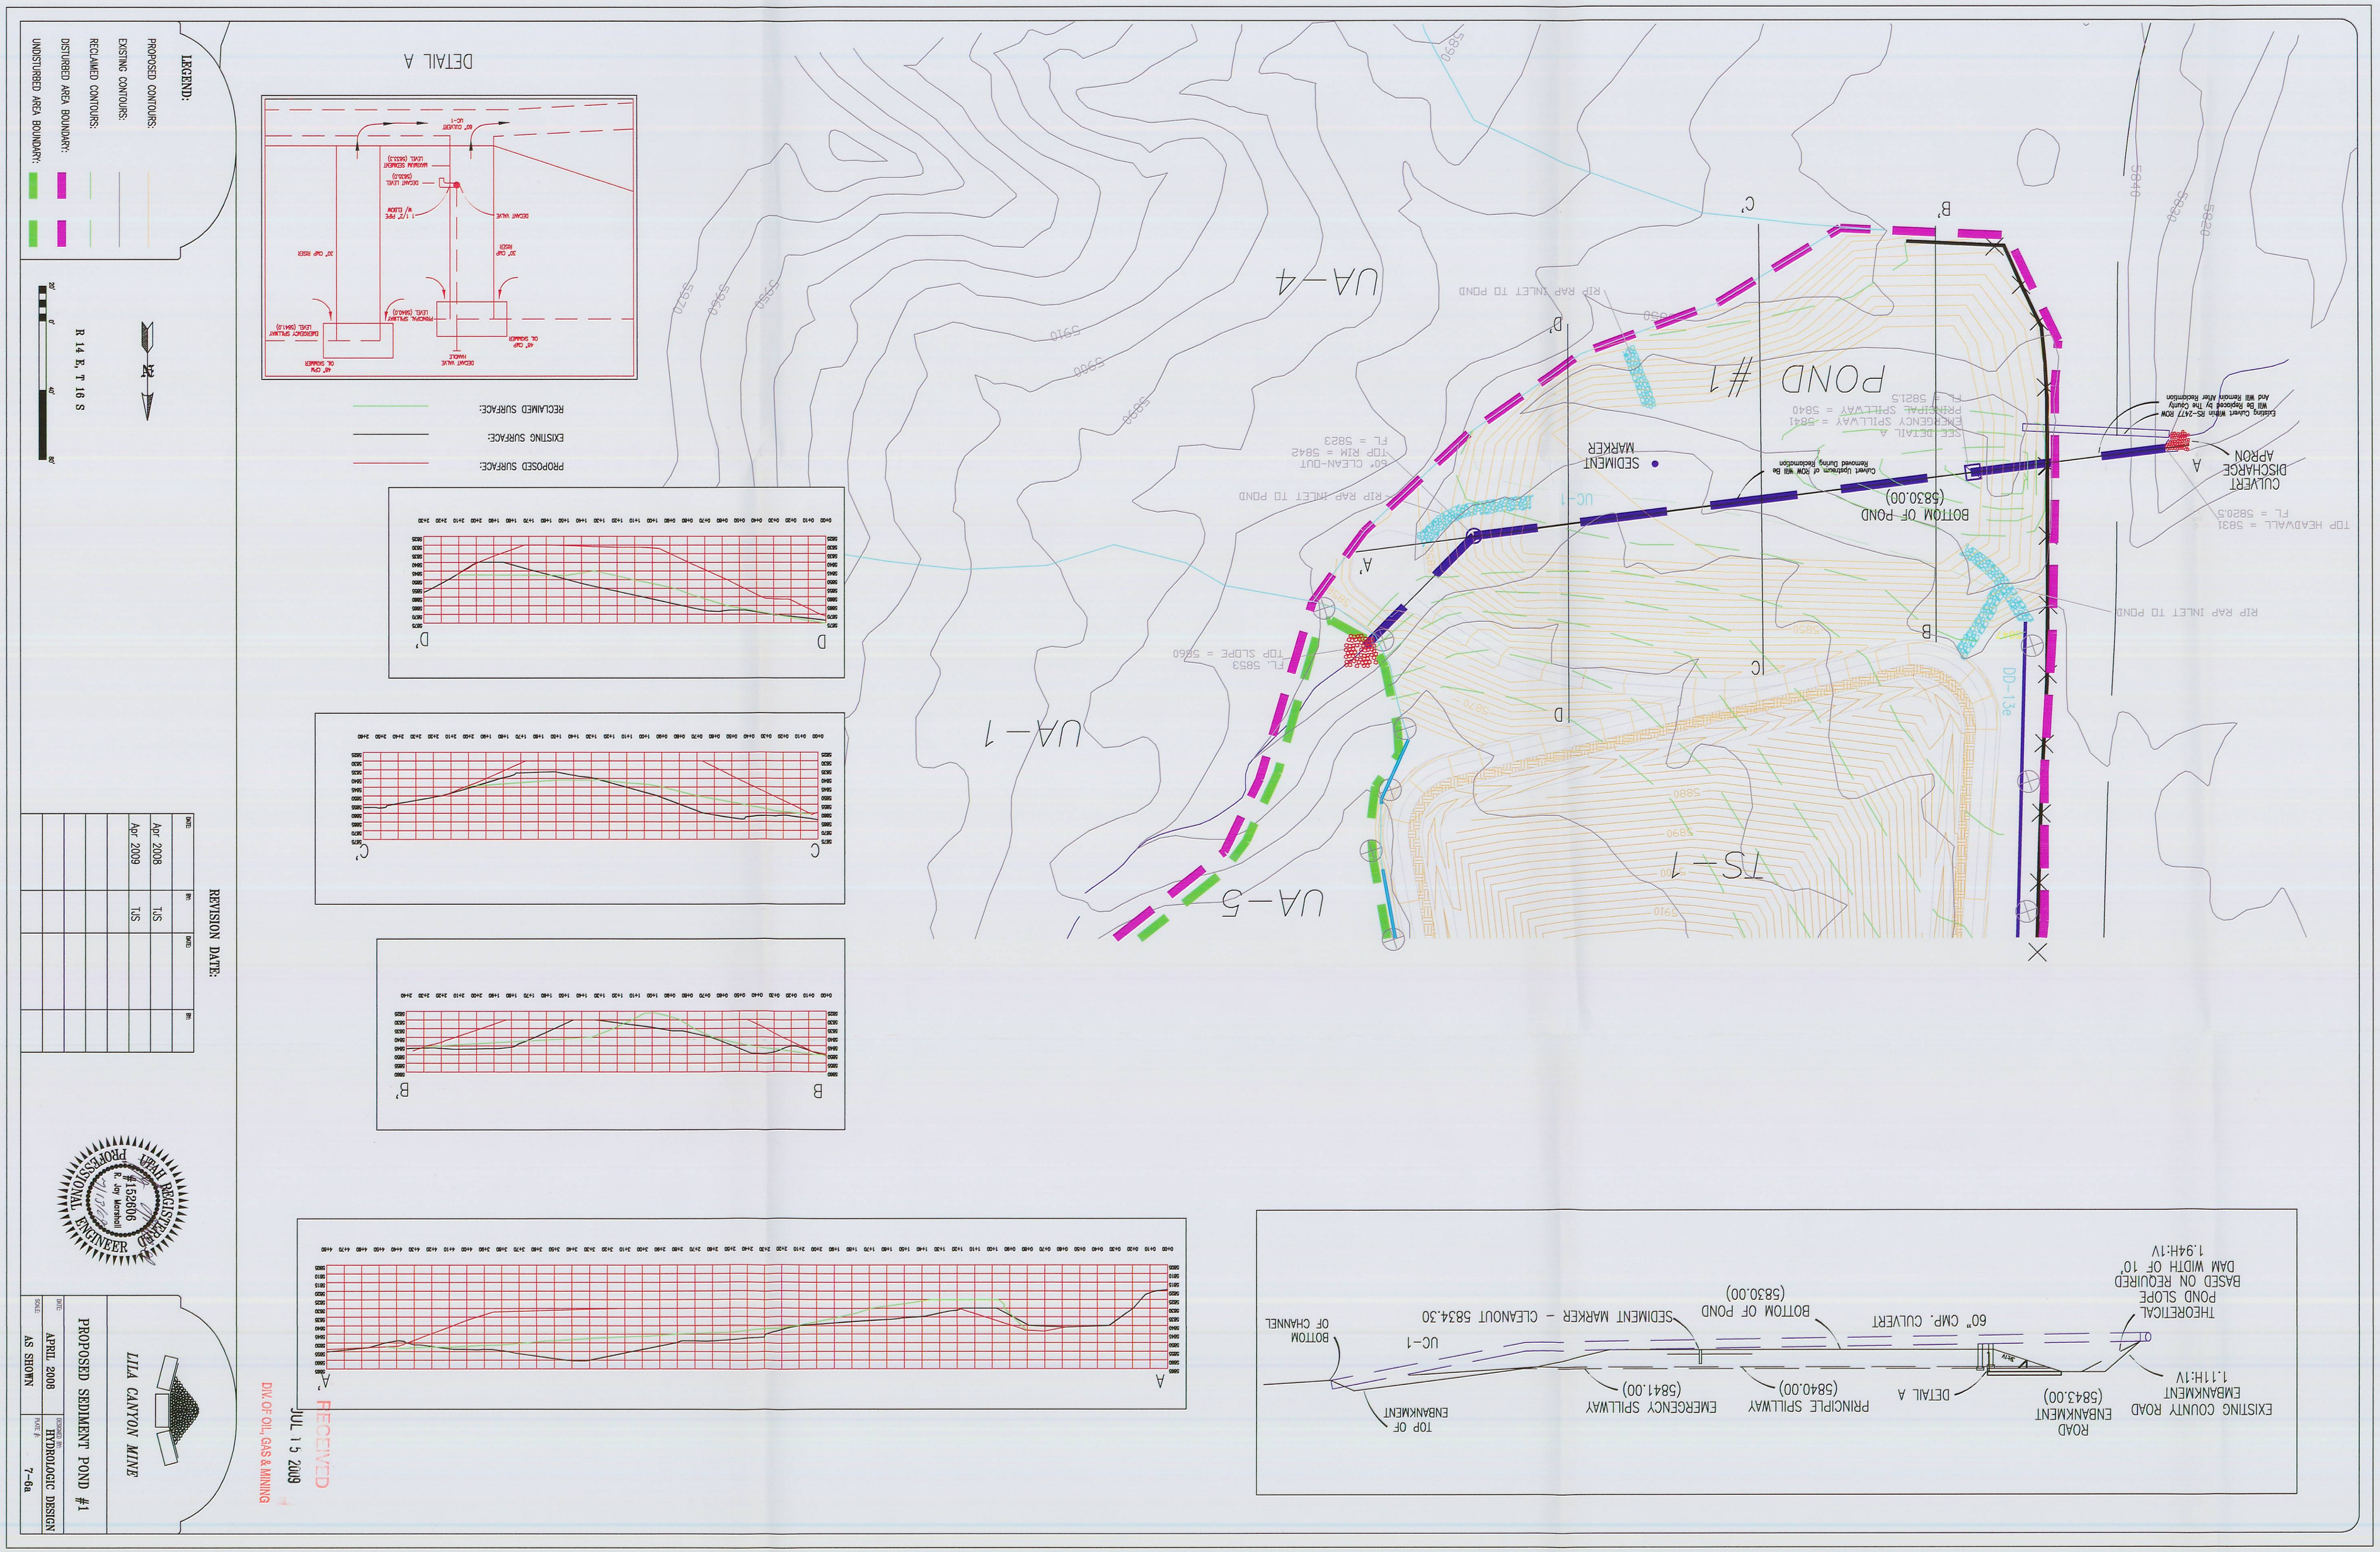

REVISION DATE:

DATE:	BY:	DATE:	BY:
Apr 2008	TJS		
Apr 2009	TJS		

LILA CANYON MINE

PROPOSED SEDIMENT POND #1

DATE: APRIL 2008

DESIGNED BY: HYDROLOGIC DESIGN

SCALE: AS SHOWN

PLATE #: 7-6a

RECEIVED
JUL 15 2009
DIV. OF OIL, GAS & MINING