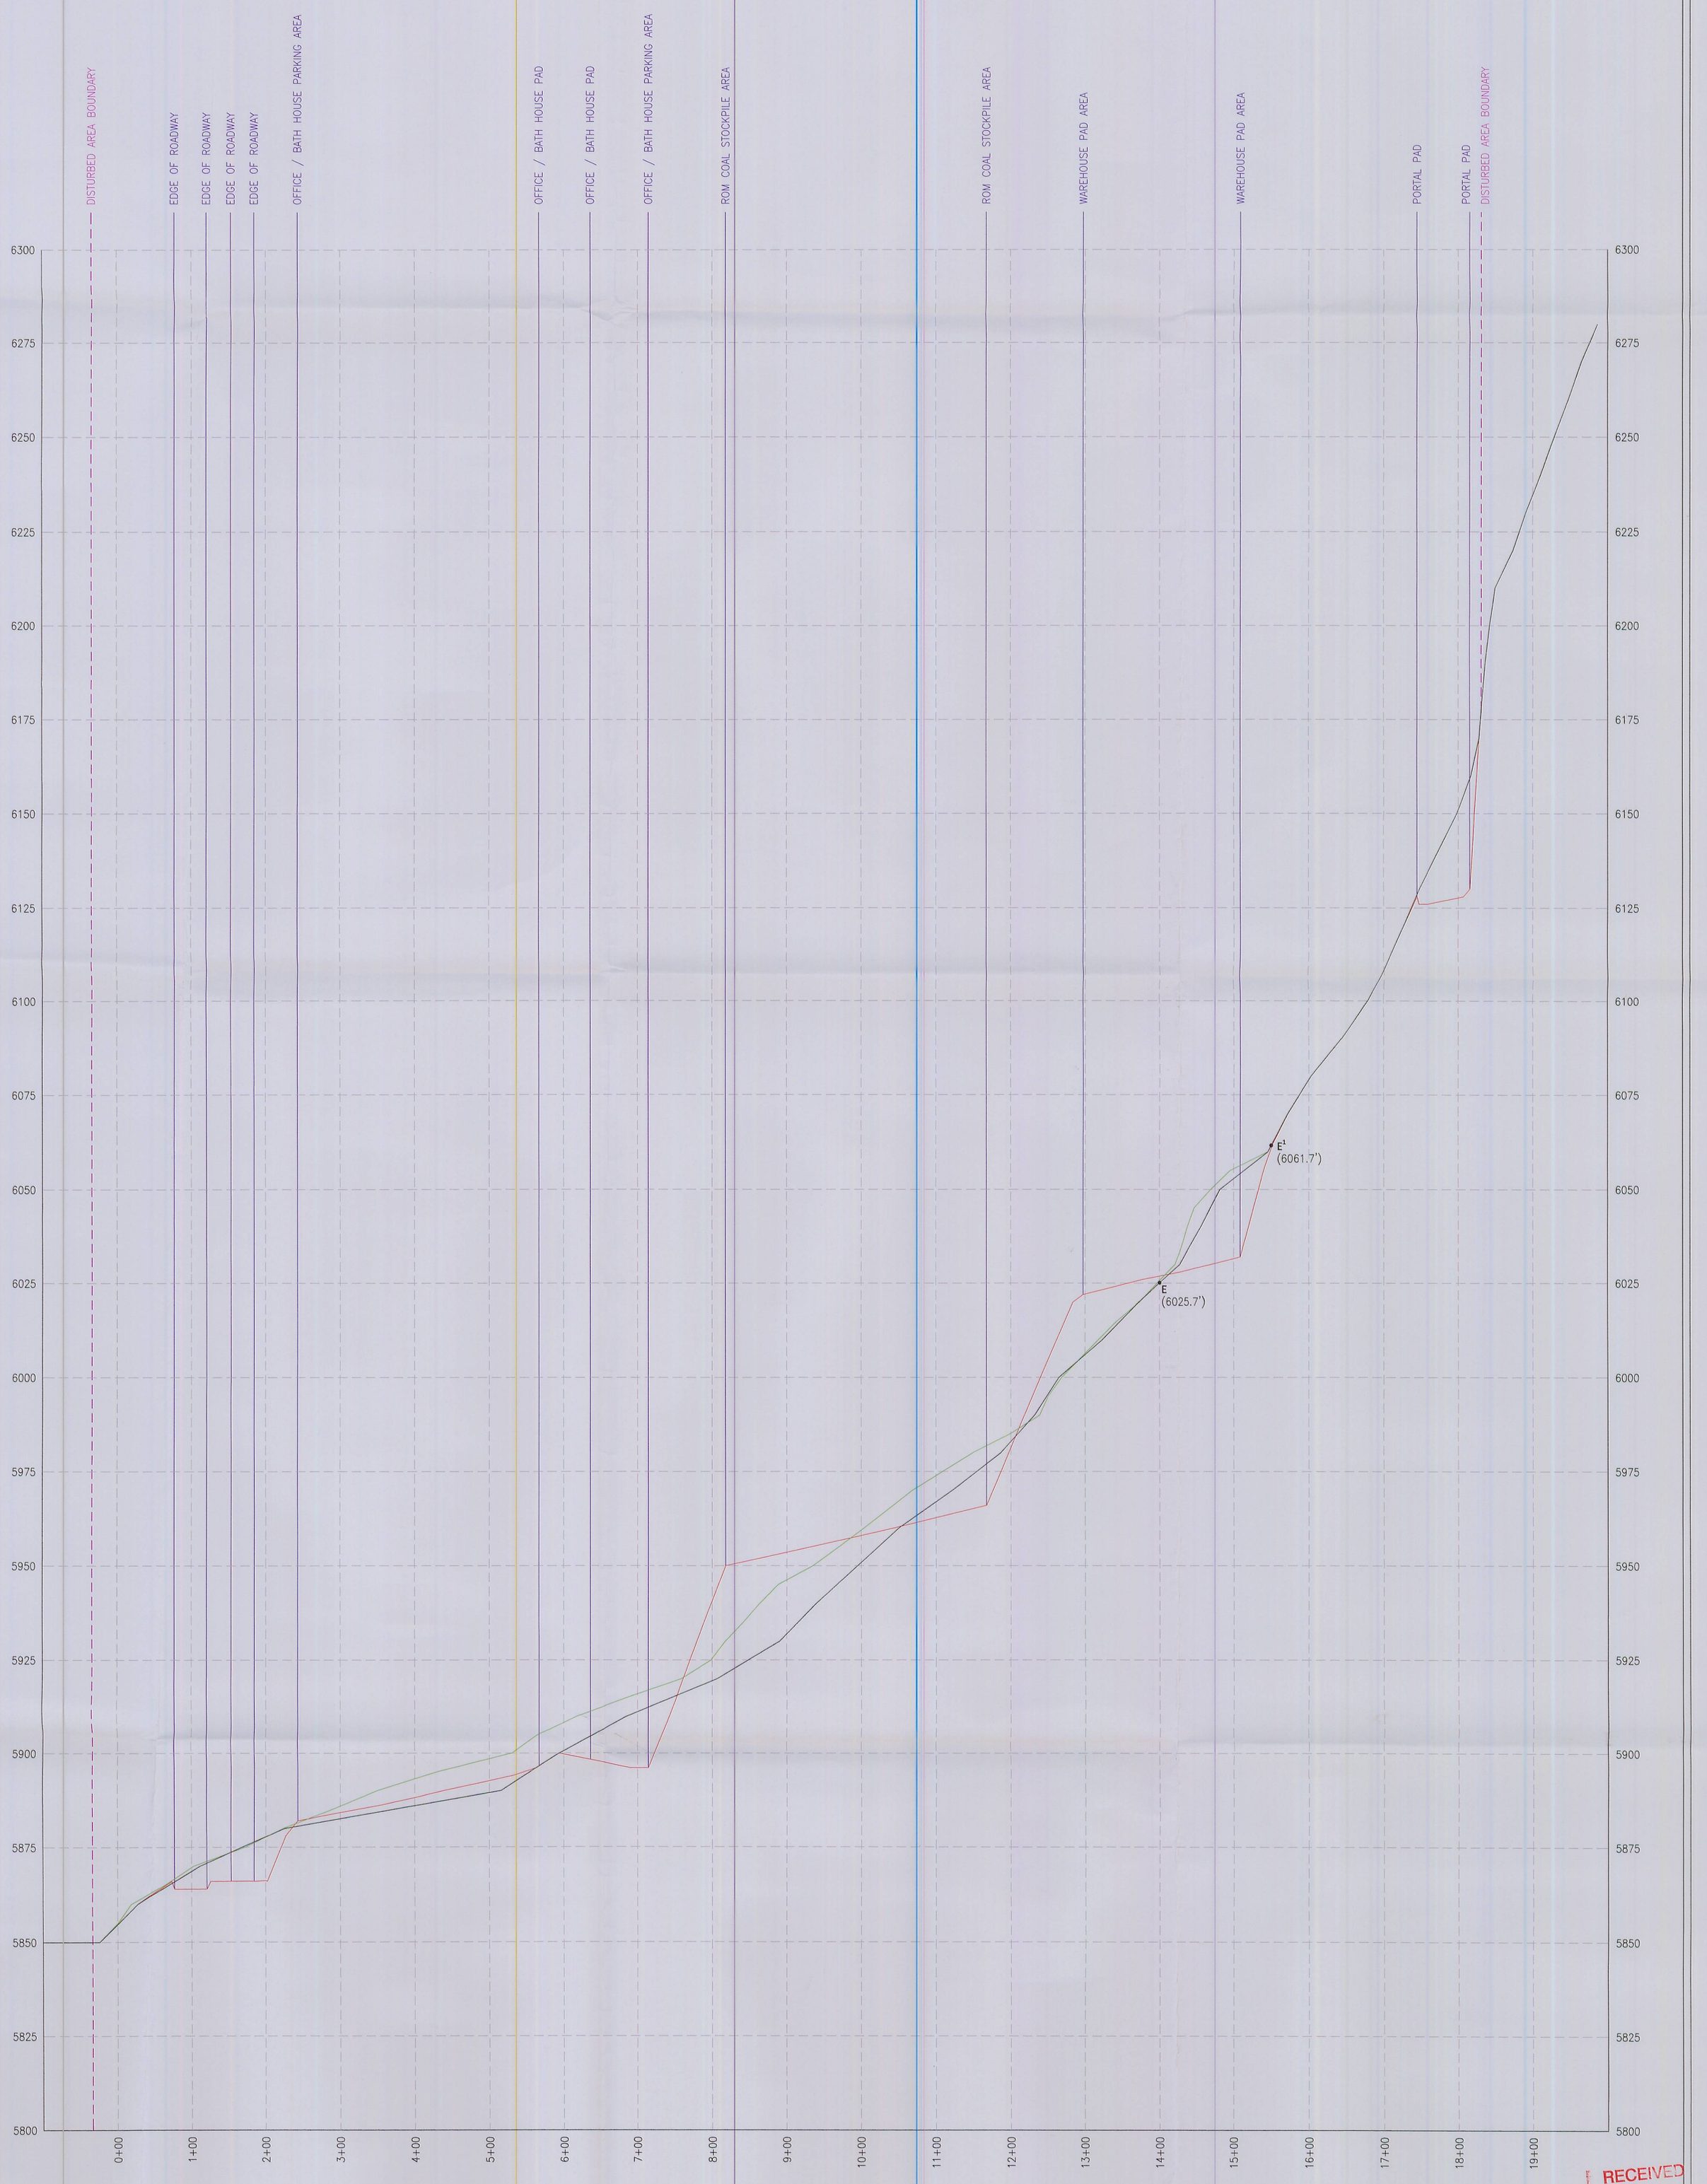

RECEIVED
MAR 02 2010
DIV. OF OIL, GAS & MINING

LEGEND

- Original Profile/Section
- Working Profile/Section
- Reclaimed Profile/Section
- Disturbed Area Boundary
- Site Facility Boundary

NOTE:
SEE PLATES 5-1A AND 5-6
FOR SECTION LOCATIONS.

File in:
☐ Confidential
☒ Shelf
☐ Expandable
Refer to Record No. 0003 Date 03032010
In C0070013 2010 Incoming
For additional information

SCALE

VERTICAL SCALE: 40', 20', 0, 10'
V 1" = 20'
H 1" = 100'
HORIZONTAL SCALE: 50', 0, 100', 200'

REVISION DATE:

DATE:	BY:	DATE:	BY:
MARCH 2008	PJJ		
JANUARY 2010	PJJ		

UTAH REGISTERED PROFESSIONAL ENGINEER #152606 R. Jay Marshall 2/28/10

LILA CANYON MINE

Surface Longitudinal Profile

DATE:	DRAWN BY:
MARCH 2008	PJJ
SCALE: AS SHOWN	PLATE #: Plate 5-7C