


SECTION 14+00

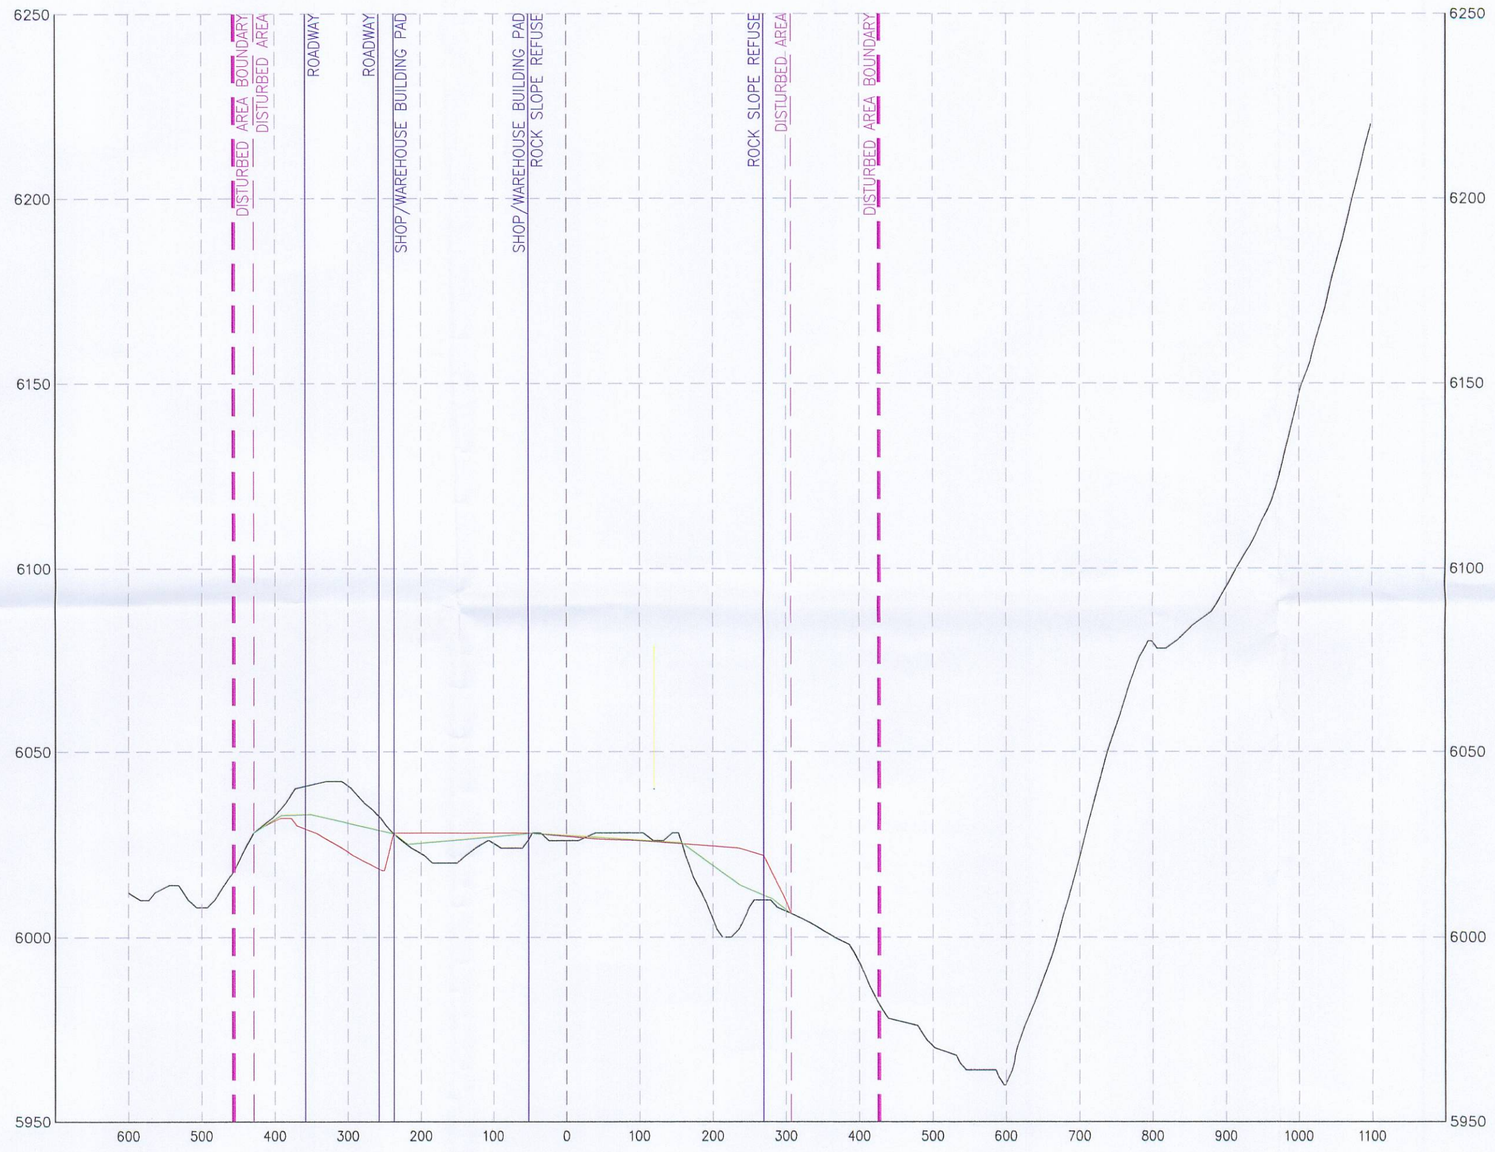


SECTION 13+00




SECTION 12+00

LEGEND

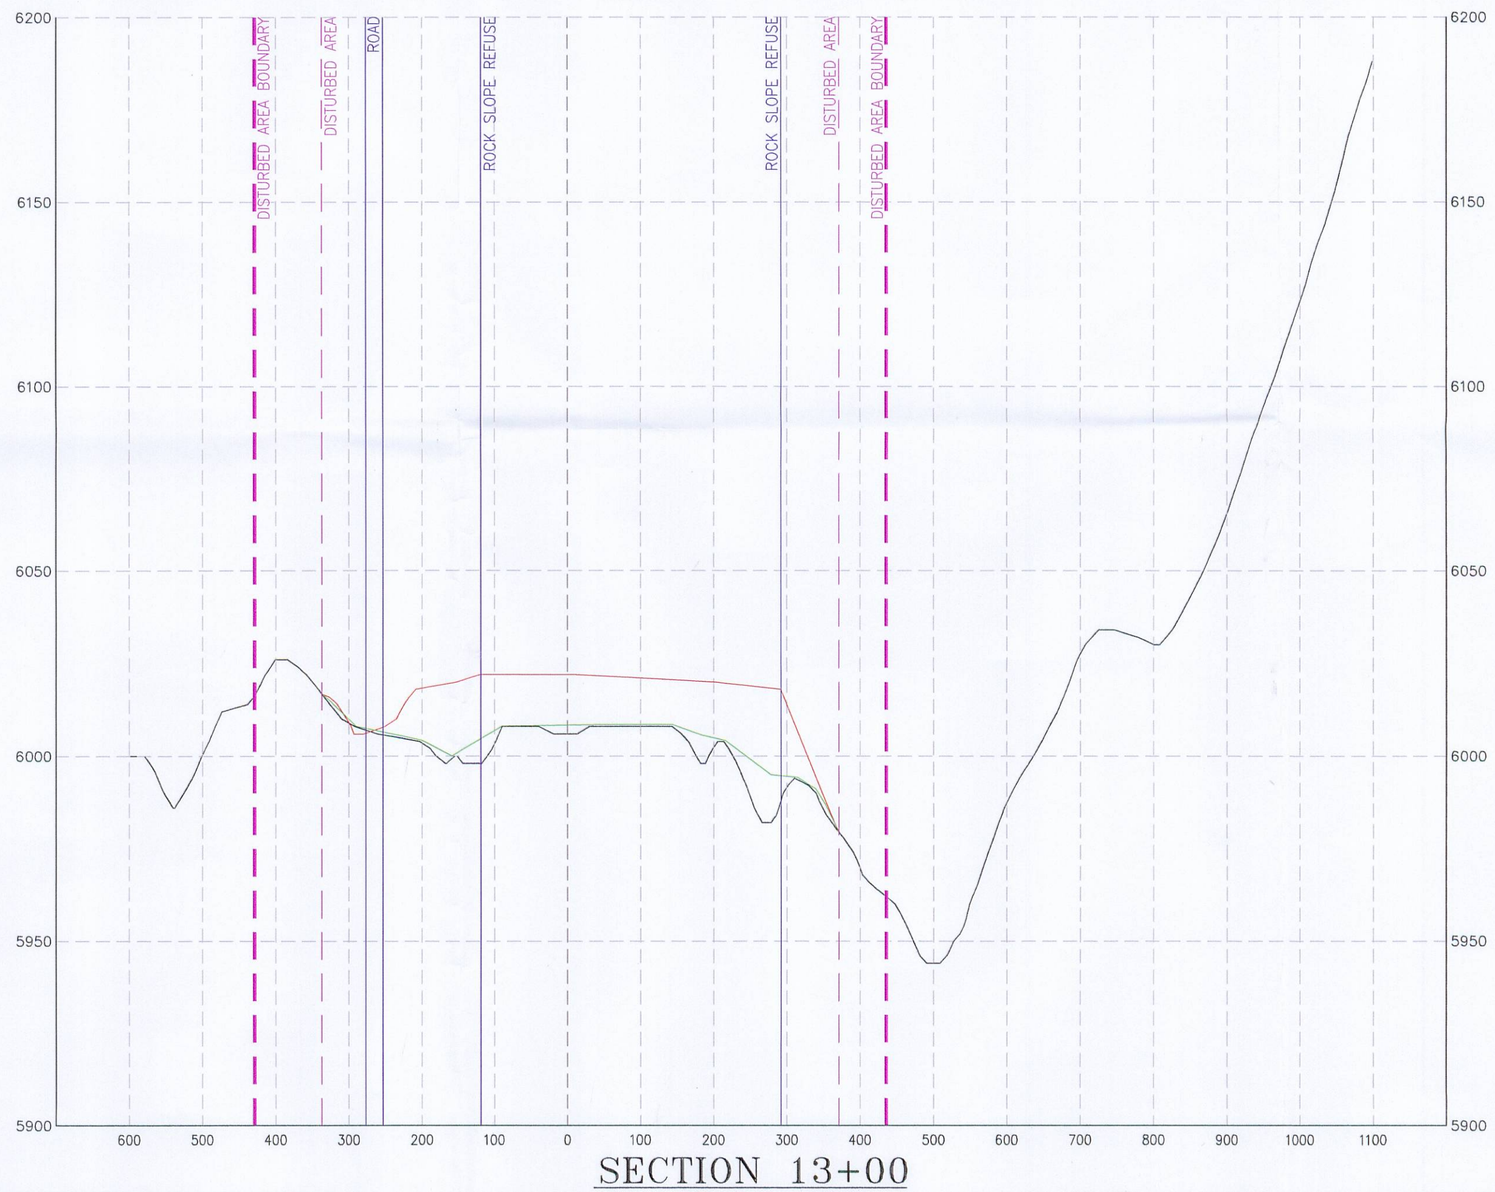- Original Profile/Section
- Working Profile/Section
- Reclaimed Profile/Section
- Disturbed Area Boundary
- Site Facility Boundary

NOTE:
SEE PLATES 5-1A AND 5-6 FOR SECTION LOCATIONS.

SCALE

REVISION DATE:

| DATE: | BY: | DATE: | BY: |
|---|---|---|---|
| MARCH 2008 | PJJ | | |
| | | | |
| | | | |
| | | | |
| | | | |
| | | | |
| | | | |

UTAH REGISTERED #152606 R. Jay Marshall PROFESSIONAL ENGINEER 4/27/10

RECEIVED
MAY 03 2010
DIV. OF OIL, GAS & MINING

LILA CANYON MINE

Surface Profile Sections

| DATE: | DRAWN BY: |
|---|---|
| MARCH 2008 | PJJ |
| SCALE: AS SHOWN | PLATE #: Plate 5-7B-1 |