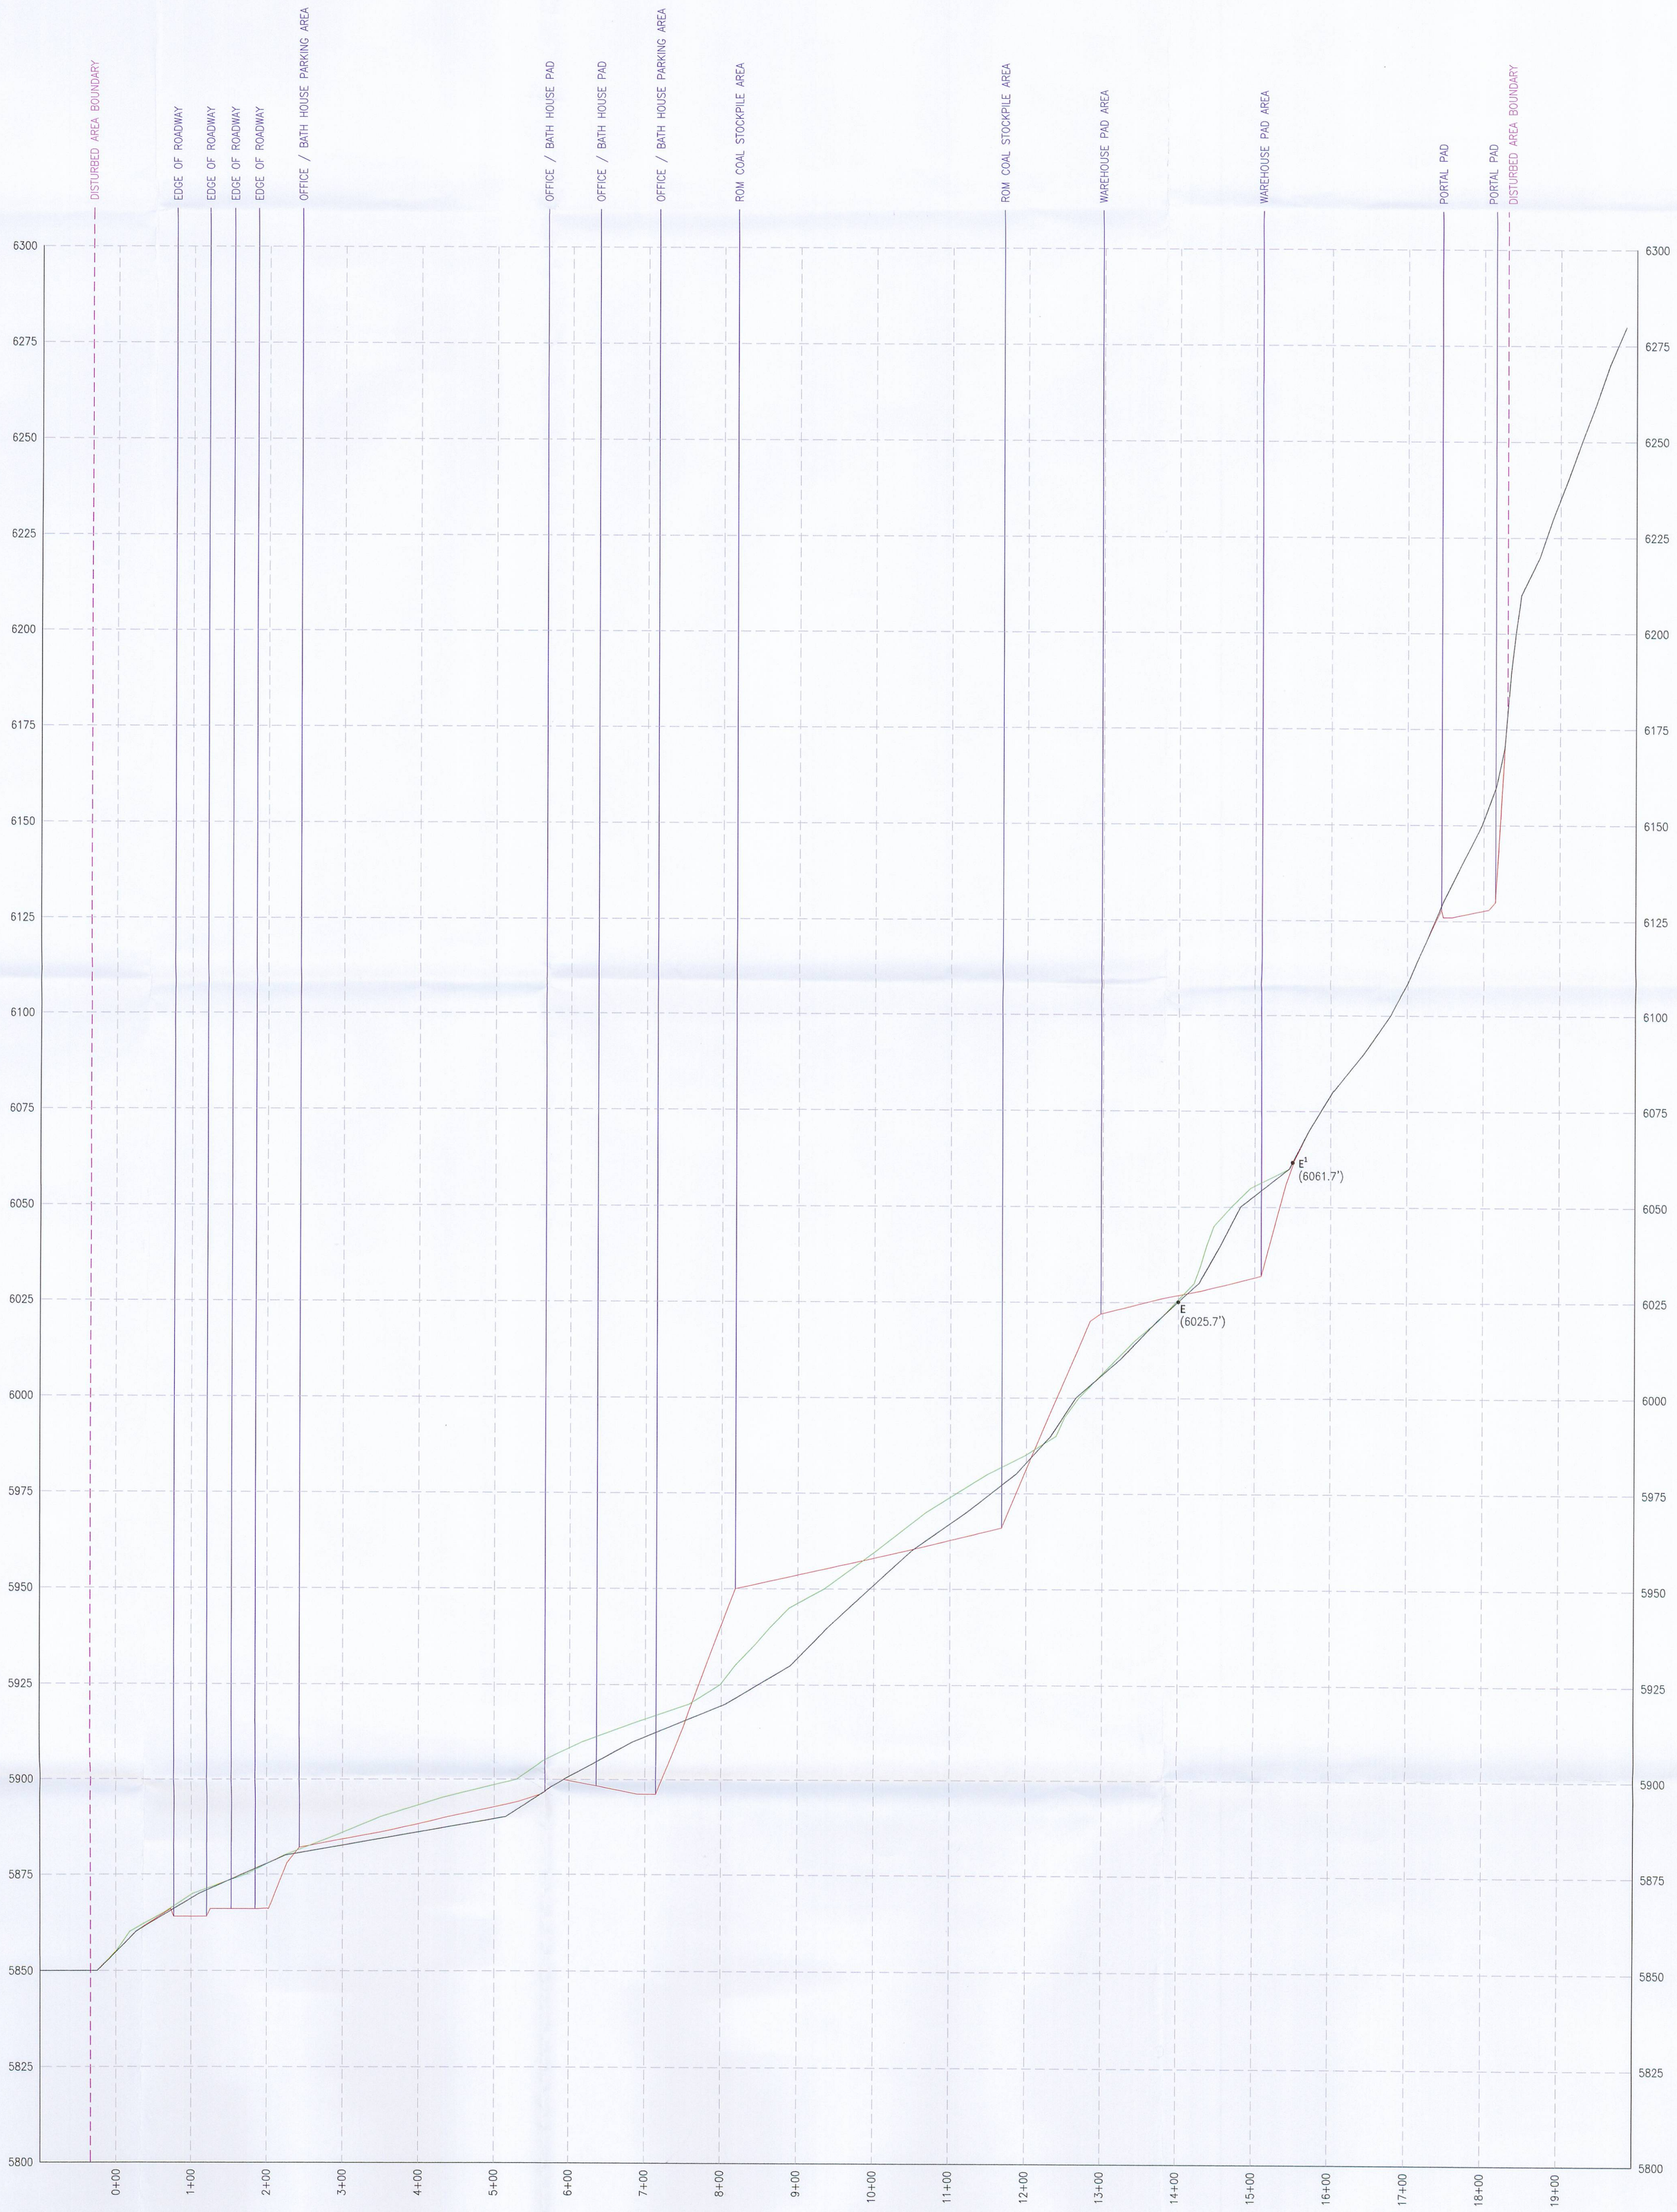

RECEIVED
MAY 03 2010
DIV. OF OIL, GAS & MINING

LEGEND

- Original Profile/Section
- Working Profile/Section
- Reclaimed Profile/Section
- Disturbed Area Boundary
- Site Facility Boundary

NOTE:
SEE PLATES 5-1A AND 5-6
FOR SECTION LOCATIONS.

SCALE

VERTICAL SCALE: 40' 20' 0 10'

V 1" = 20'

H 1" = 100'

HORIZONTAL SCALE: 50' 0 100' 200'

REVISION DATE:

DATE:	BY:	DATE:	BY:
MARCH 2008	PJJ		
JANUARY 2010	PJJ		

UTAH REGISTERED PROFESSIONAL ENGINEER #152606 E. Jay Marshall 4/27/10

LILA CANYON MINE

Surface Longitudinal Profile

DATE:	DRAWN BY:
MARCH 2008	PJJ
SCALE: AS SHOWN	PLATE #: Plate 5-7C