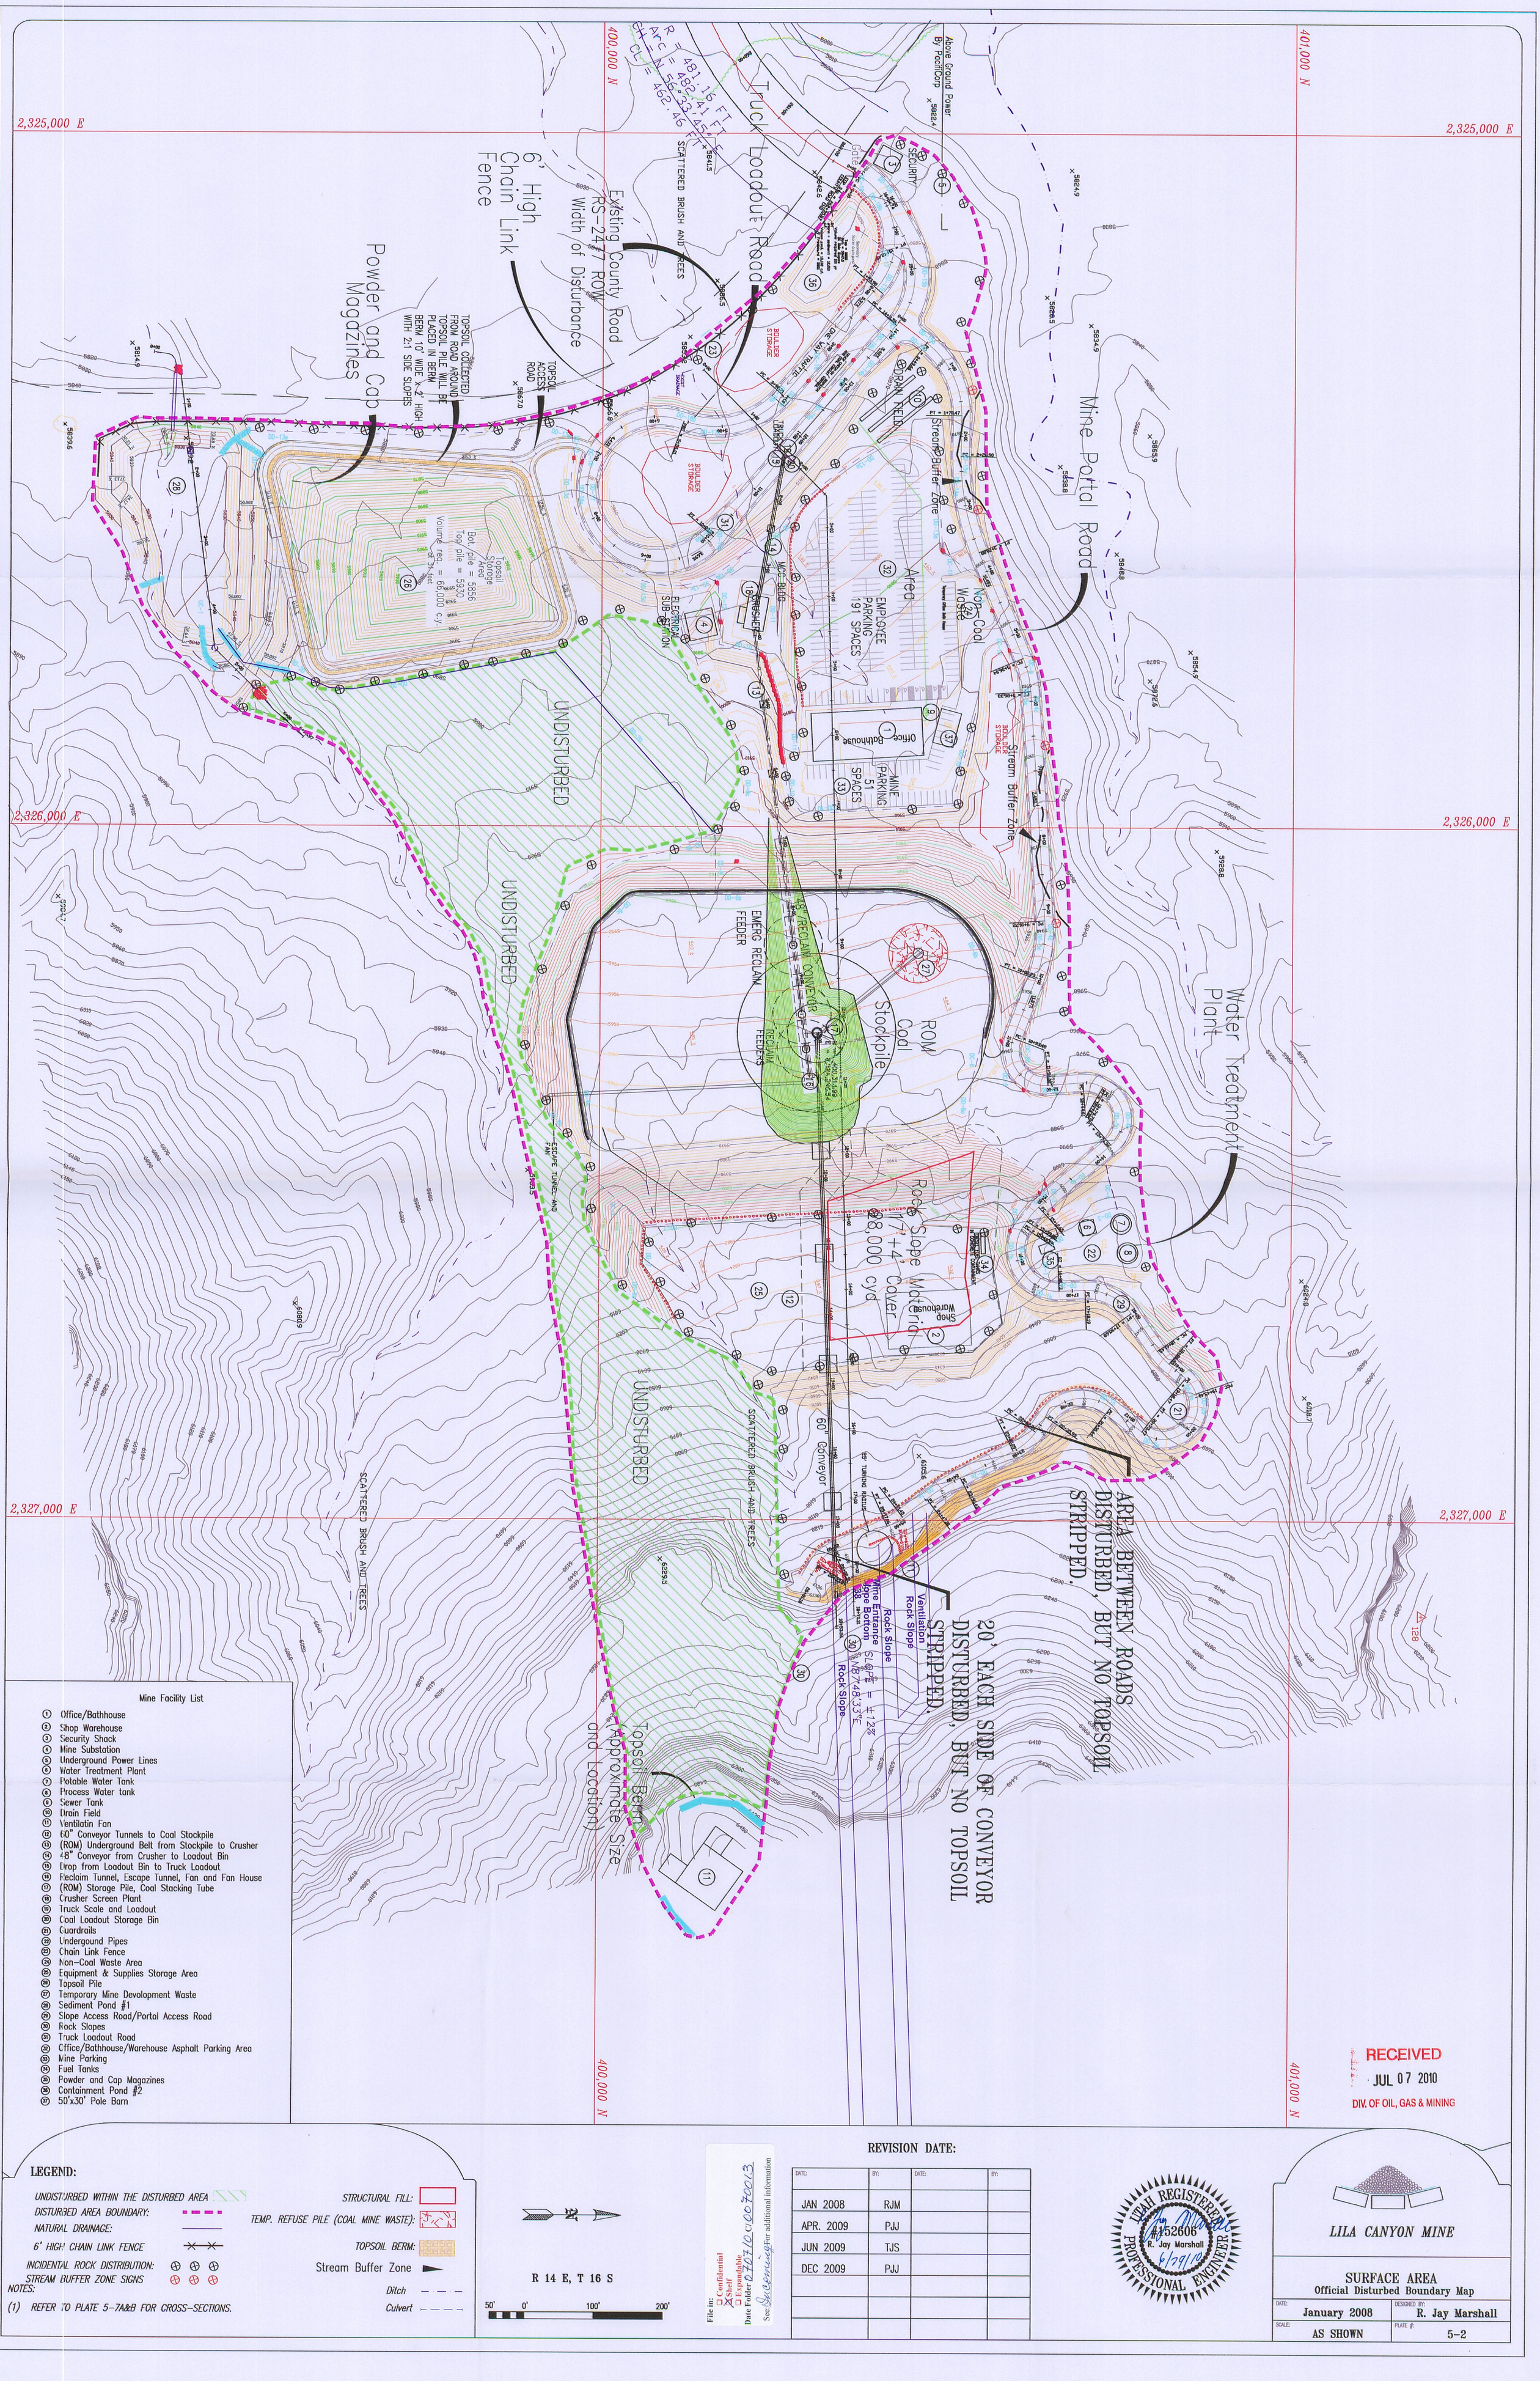

Mine Facility List

1. Office/Bathhouse
2. Shop Warehouse
3. Security Shack
4. Mine Substation
5. Underground Power Lines
6. Water Treatment Plant
7. Potable Water Tank
8. Process Water tank
9. Sewer Tank
10. Drain Field
11. Ventilatin Fan
12. 60" Conveyor Tunnels to Coal Stockpile
13. (ROM) Underground Belt from Stockpile to Crusher
14. 48" Conveyor from Crusher to Loadout Bin
15. Drop from Loadout Bin to Truck Loadout
16. Reclaim Tunnel, Escape Tunnel, Fan and Fan House
17. (ROM) Storage Pile, Coal Stacking Tube
18. Crusher Screen Plant
19. Truck Scale and Loadout
20. Coal Loadout Storage Bin
21. Guardrails
22. Undergound Pipes
23. Chain Link Fence
24. Non-Coal Waste Area
25. Equipment & Supplies Storage Area
26. Topsoil Pile
27. Temporary Mine Devolopment Waste
28. Sediment Pond #1
29. Slope Access Road/Portal Access Road
30. Rock Slopes
31. Truck Loadout Road
32. Office/Bathhouse/Warehouse Asphalt Parking Area
33. Mine Parking
34. Fuel Tanks
35. Powder and Cap Magazines
36. Containment Pond #2
37. 50'x30' Pole Barn

LEGEND:

- UNDISTURBED WITHIN THE DISTURBED AREA
- DISTURBED AREA BOUNDARY:
- NATURAL DRAINAGE:
- 6' HIGH CHAIN LINK FENCE
- INCIDENTAL ROCK DISTRIBUTION:
- STREAM BUFFER ZONE SIGNS
- STRUCTURAL FILL:
- TEMP. REFUSE PILE (COAL MINE WASTE):
- TOPSOIL BERM:
- Stream Buffer Zone
- Ditch
- Culvert

NOTES:

(1) REFER TO PLATE 5-7A&B FOR CROSS-SECTIONS.

R 14 E, T 16 S

50' 0' 100' 200'

File in: ☐ Confidential ☒ Shelf ☐ Expandable
Date Folder 070710 C0070013
See: Lila Canyon For additional information

REVISION DATE:

DATE:	BY:	DATE:	BY:
JAN 2008	RJM		
APR. 2009	PJJ		
JUN 2009	TJS		
DEC 2009	PJJ		

UTAH REGISTERED PROFESSIONAL ENGINEER
#152606
R. Jay Marshall
6/29/10

RECEIVED
JUL 07 2010
DIV. OF OIL, GAS & MINING

LILA CANYON MINE

SURFACE AREA
Official Disturbed Boundary Map

DATE:	DESIGNED BY:
January 2008	R. Jay Marshall
SCALE: AS SHOWN	PLATE #: 5-2