


SECTION 18+00

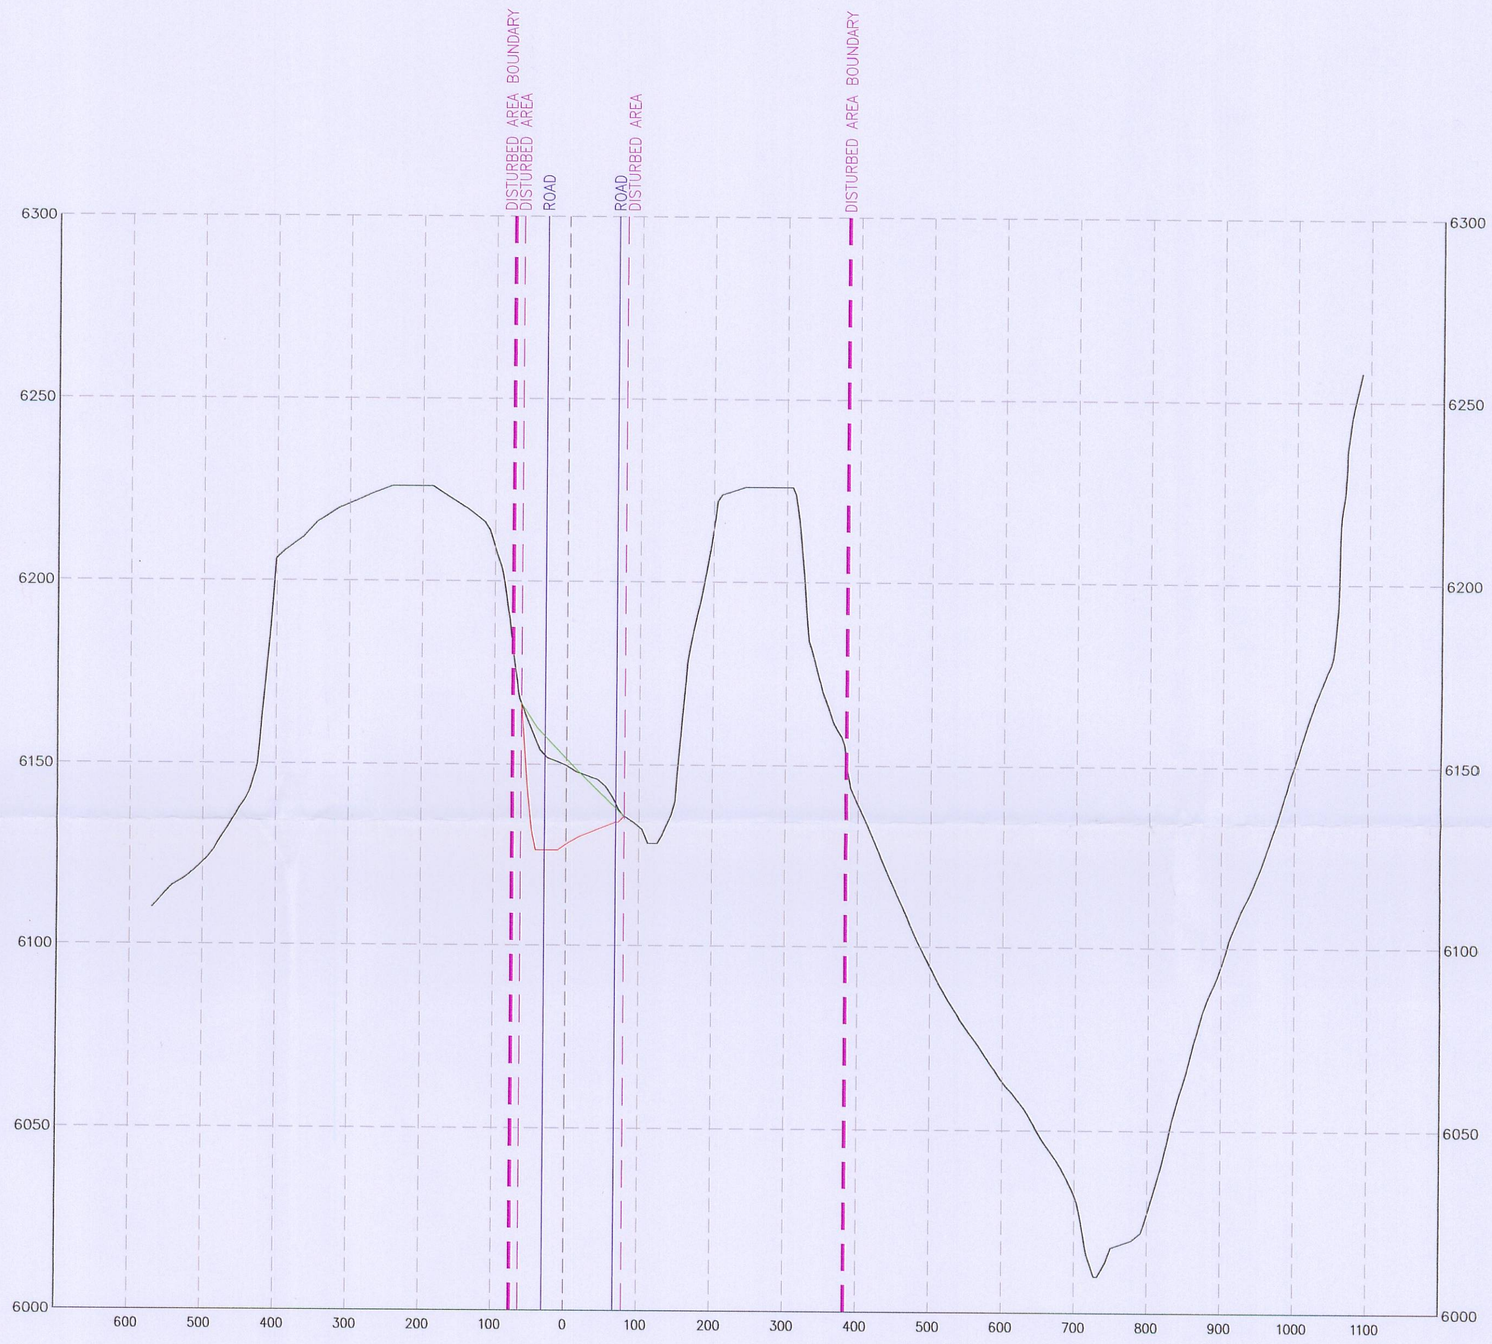


SECTION 17+00

RECEIVED
JUL 07 2010
DIV. OF OIL, GAS & MINING

File in:
☐ Confidential
☒ Shelf
☐ Expandable
Date Folder 070710 0070013
See: In coming For additional

**LEGEND**

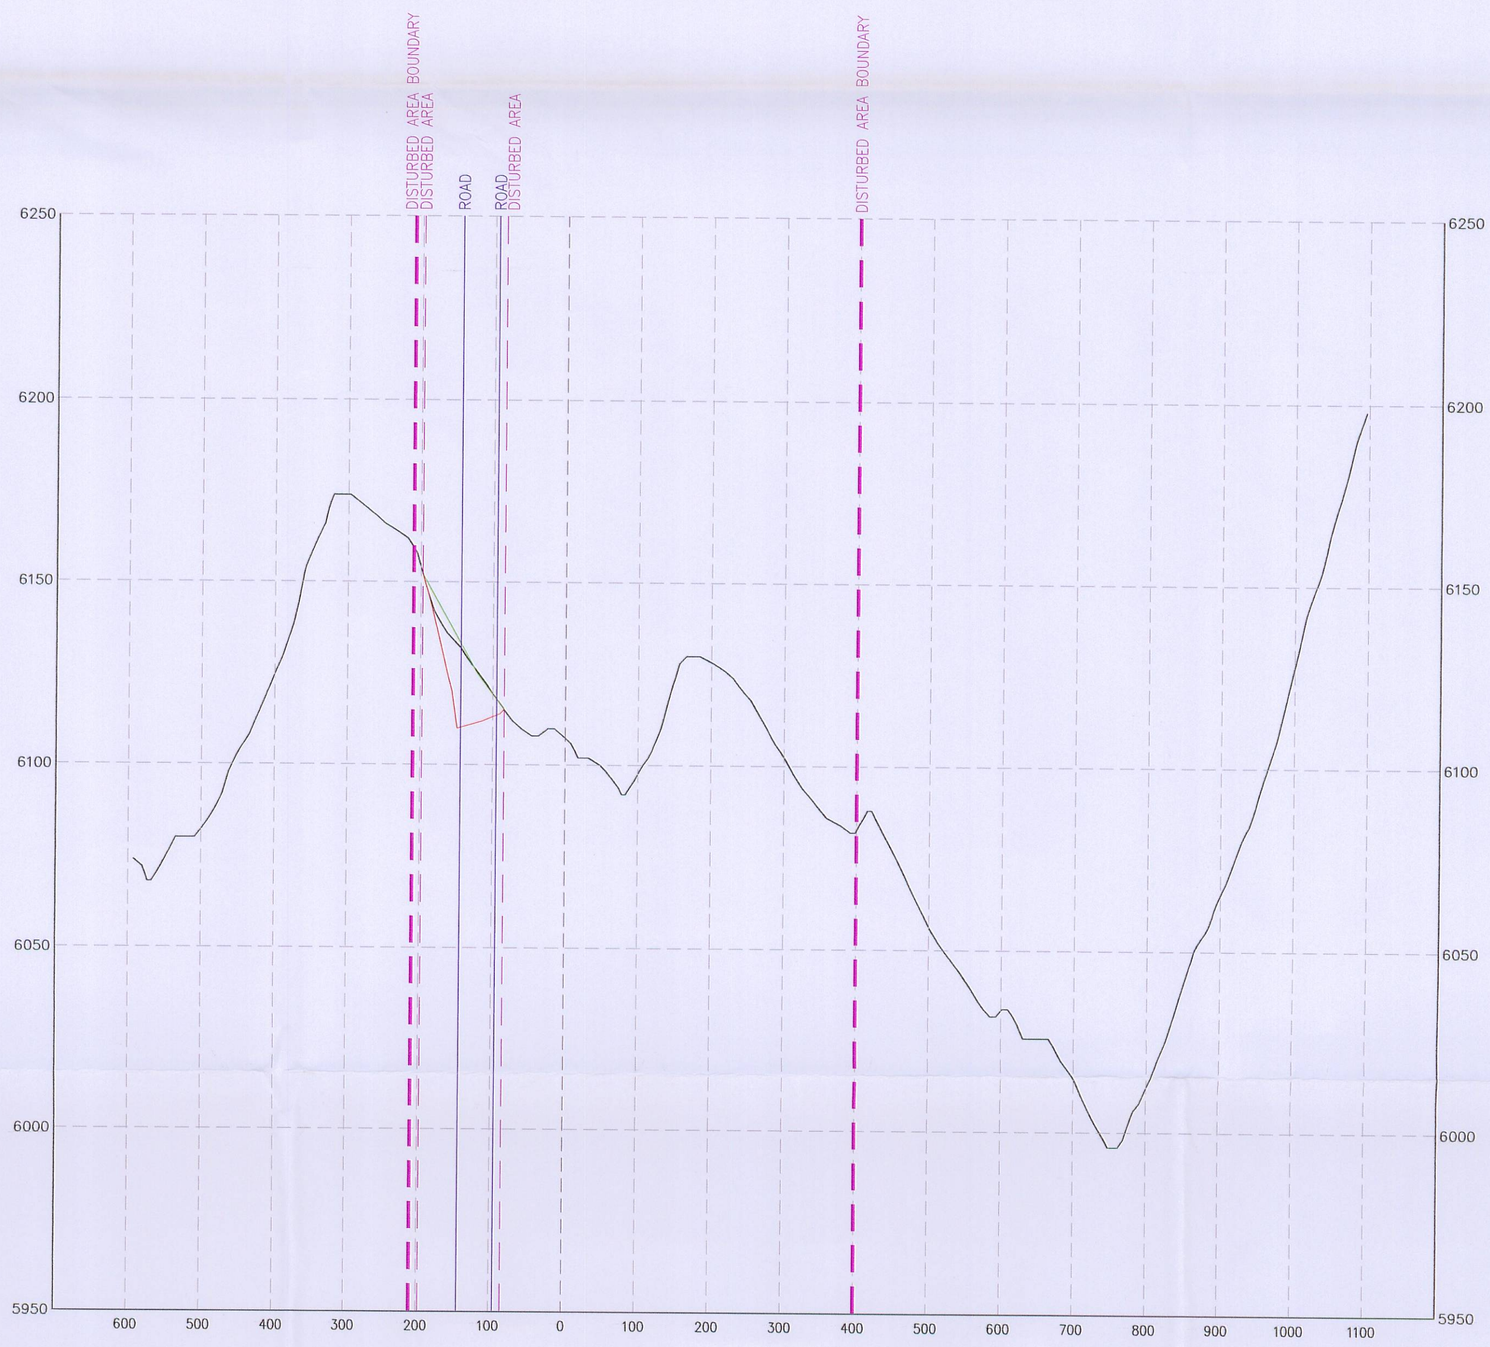- Original Profile/Section
- Working Profile/Section
- Reclaimed Profile/Section
- Disturbed Area Boundary
- Site Facility Boundary

NOTE:
SEE PLATES 5-1A AND 5-6
FOR SECTION LOCATIONS.

**SCALE**

VERTICAL SCALE: 60' 30' 0 15'
V 1" = 30'
H 1" = 150'
HORIZONTAL SCALE: 75' 0 150' 300'

**REVISION DATE:**

| DATE: | BY: | DATE: | BY: |
|---|---|---|---|
| MARCH 2008 | PJJ | | |
| | | | |
| | | | |
| | | | |
| | | | |
| | | | |
| | | | |

UTAH REGISTERED PROFESSIONAL ENGINEER #152606 R. Jay Marshall 6/30/10

*LILA CANYON MINE*

Surface Profile Sections

| DATE: | DRAWN BY: |
|---|---|
| MARCH 2008 | PJJ |
| SCALE: AS SHOWN | PLATE #: Plate 5-7B-3 |