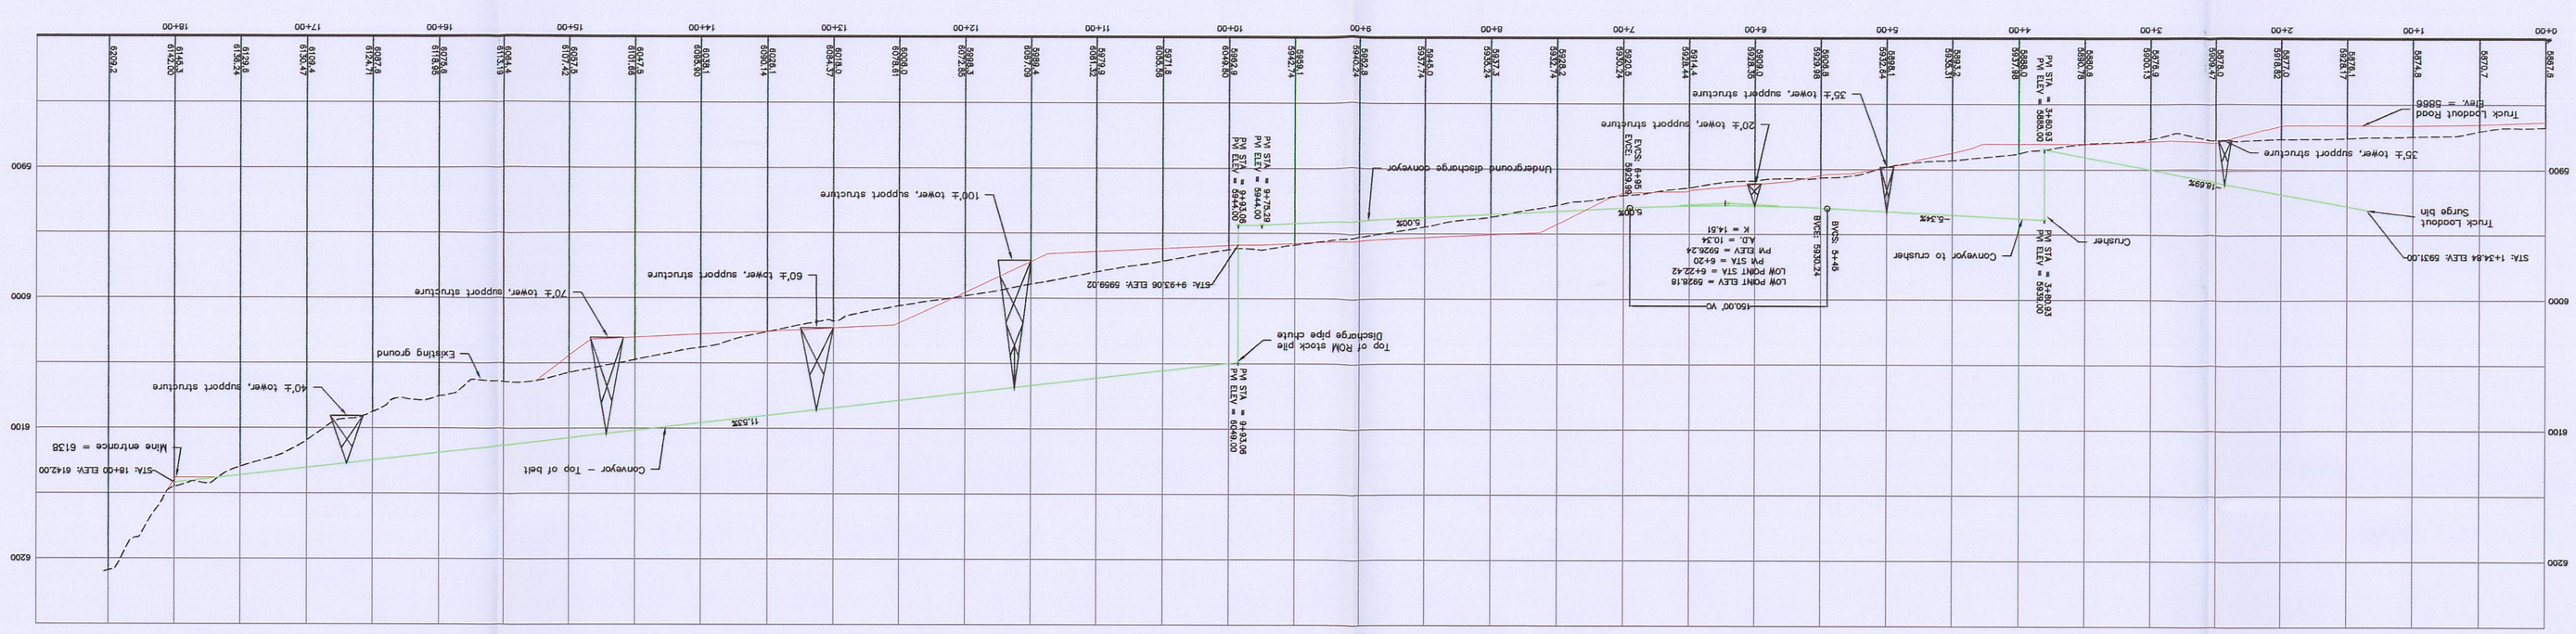

RECEIVED
JUL 07 2010
DIV OF OIL, GAS & MINING

LILA CANYON MINE

Coal Handling Facilities

DATE: February 2008
DRAWN BY: Utahamerican Energy, Inc.
SCALE: AS SHOWN
PLATE: 5-8

UTAH REGISTERED PROFESSIONAL ENGINEER
Robert M. Marshall

REVISION DATE:

DATE	BY	DATE	BY	DATE	BY
Feb. 28 2008	RJM				

File no:
X Confidential
Sheet
Expandable
Date Folder CHD2010070013
See Sheet for additional