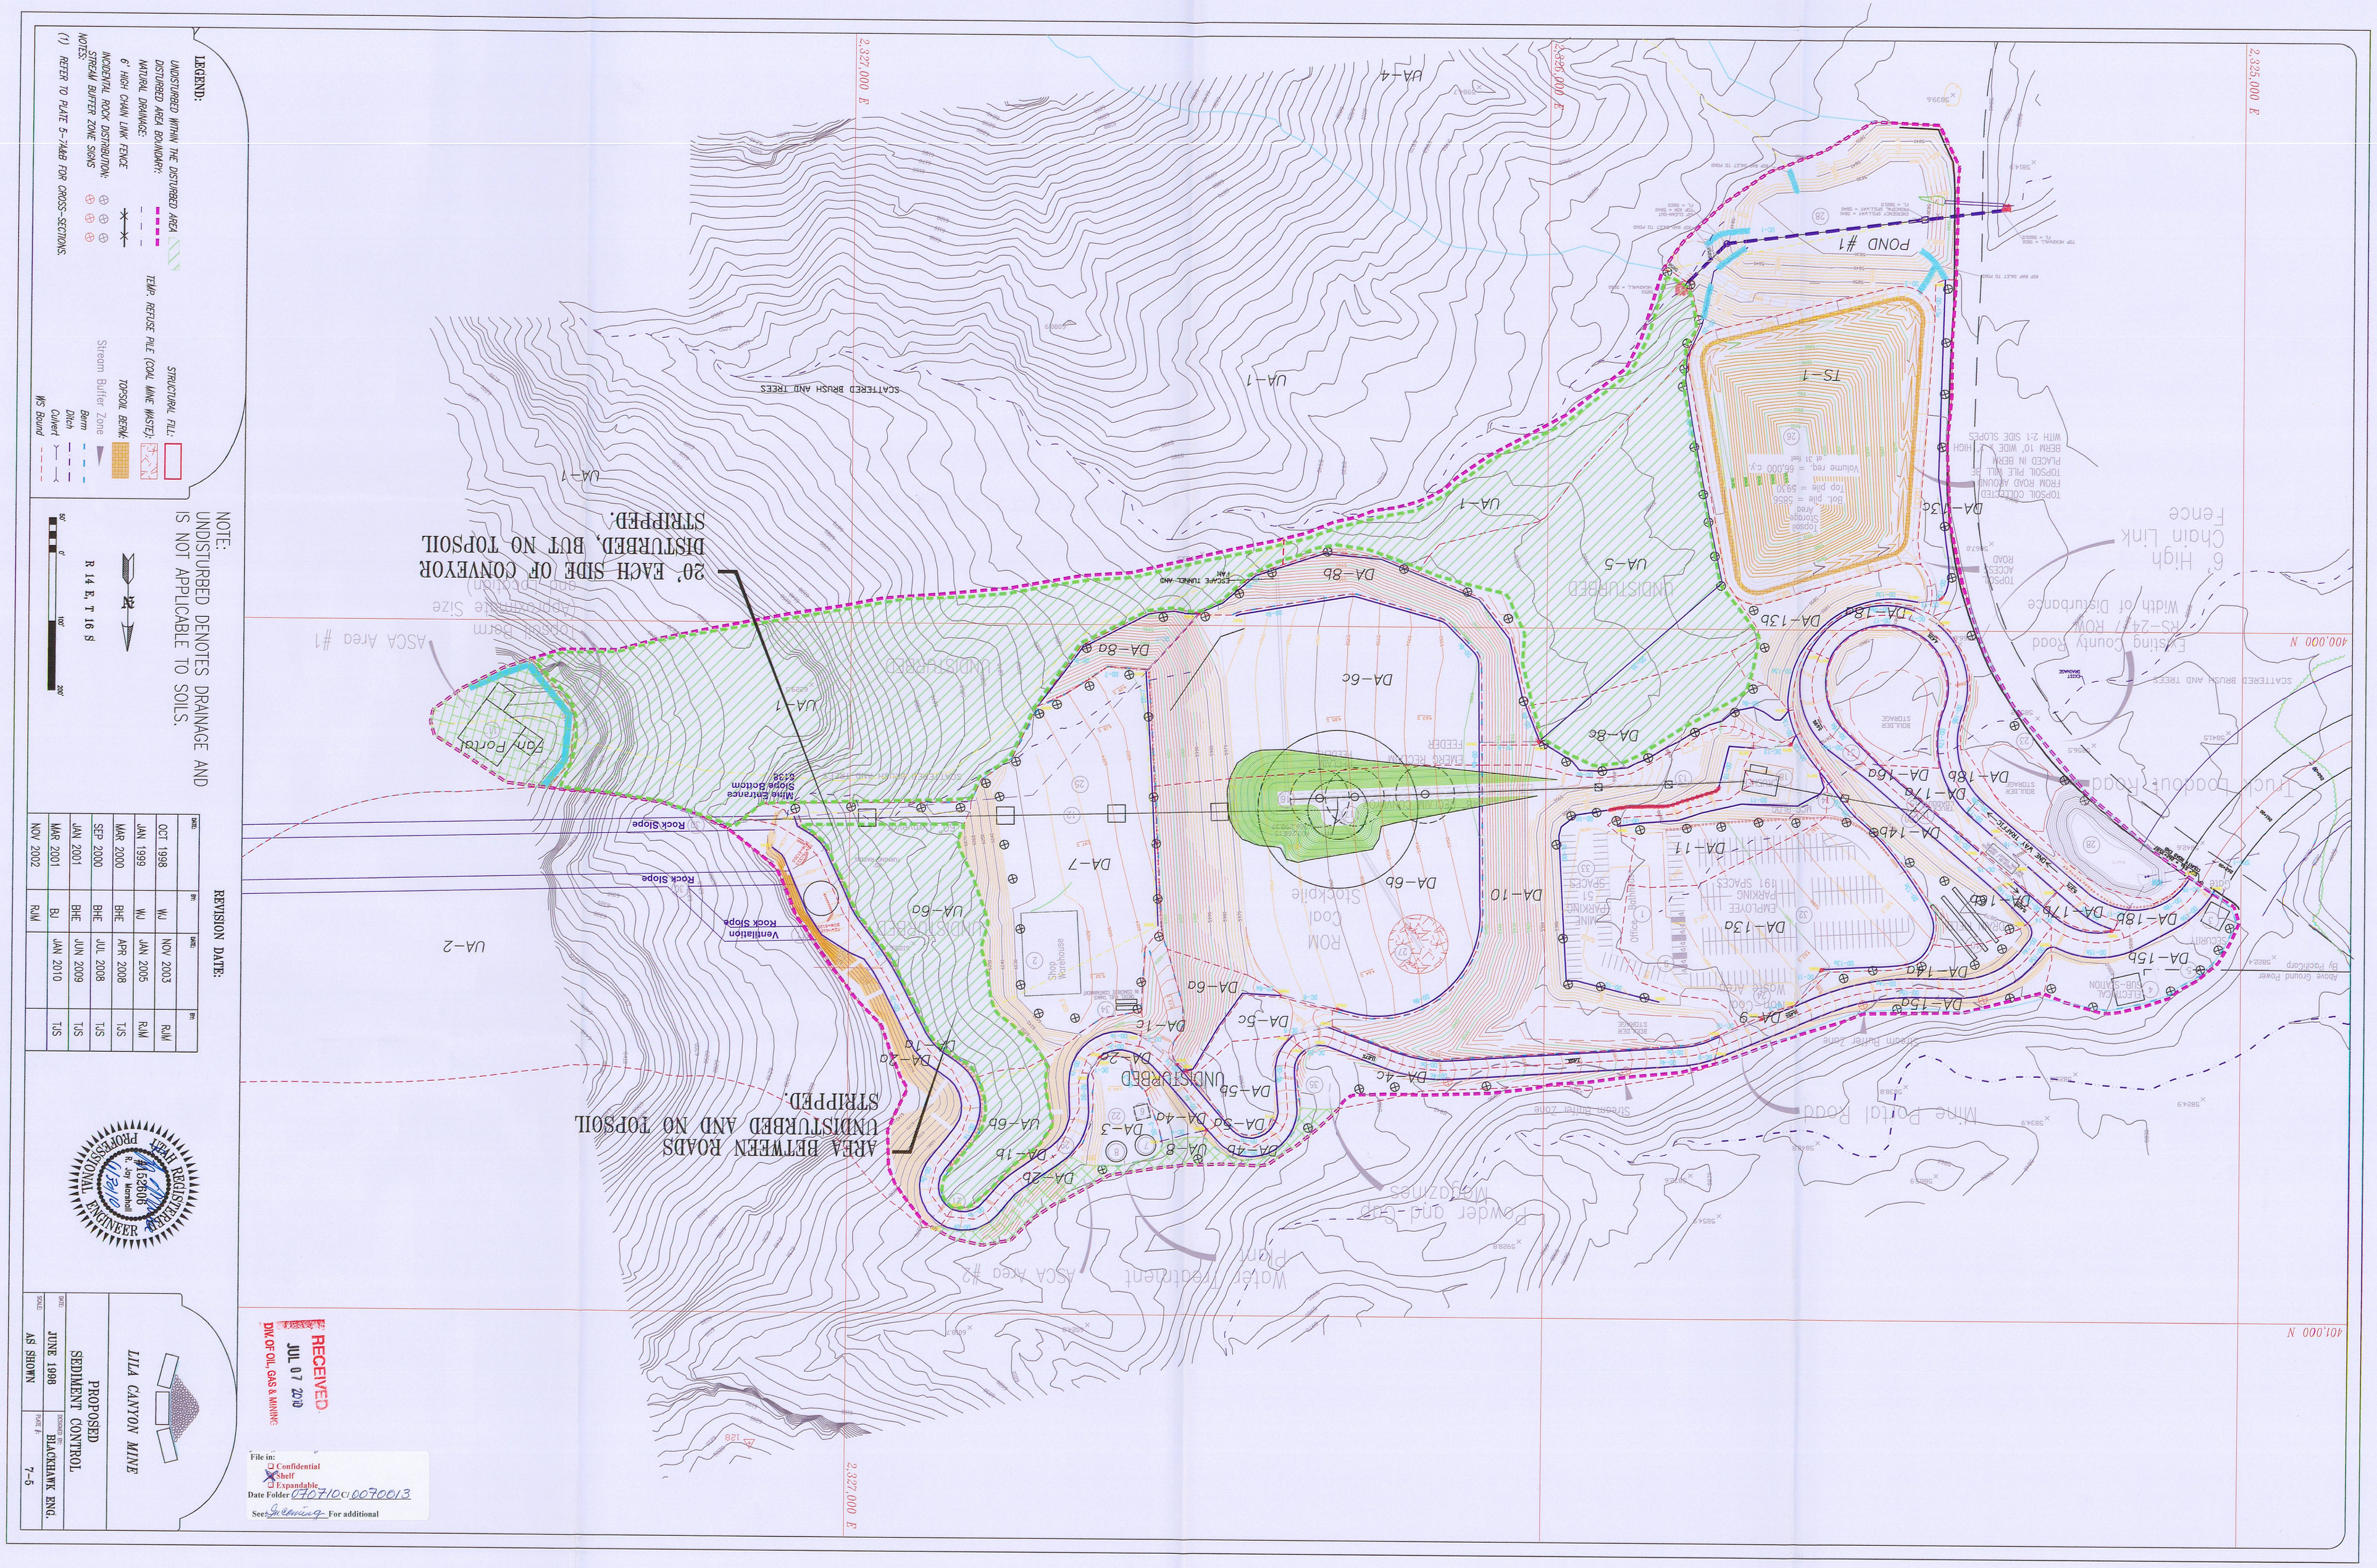

LEGEND:
UNDISTURBED WITHIN THE DISTURBED AREA
DISTURBED AREA BOUNDARY:
NATURAL DRAINAGE:
6' HIGH CHAIN LINK FENCE
INCIDENTAL ROCK DISTRIBUTION:
STREAM BUFFER ZONE SIGNS
NOTES:
(1) REFER TO PLATE 5-74&B FOR CROSS-SECTIONS.
STRUCTURAL FILL:
TEMP. REFUSE PILE (COAL MINE WASTE):
TOPSOIL BERM:
Stream Buffer Zone
Berm
Ditch
Culvert
WS Bound
NOTE:
UNDISTURBED DENOTES DRAINAGE AND IS NOT APPLICABLE TO SOILS.
R 14 E, T 16 S
REVISION DATE:
OCT 1998 WJ NOV 2003 RJM
JAN 1999 WJ JAN 2005 RJM
MAR 2000 BHE APR 2008 TJS
SEP 2000 BHE JUL 2008 TJS
JAN 2001 BHE JUN 2009 TJS
MAR 2001 BJ JAN 2010 TJS
NOV 2002 RJM
LILA CANYON MINE
PROPOSED SEDIMENT CONTROL
JUNE 1998
BLACKHAWK ENG.
AS SHOWN
7-5
RECEIVED
JUL 07 2010
DIV. OF OIL, GAS & MINING
File in:
Confidential
Shelf
Expandable
Date Folder 070710 0070013
See Incoming For additional
20' EACH SIDE OF CONVEYOR DISTURBED, BUT NO TOPSOIL STRIPPED.
AREA BETWEEN ROADS UNDISTURBED AND NO TOPSOIL STRIPPED.
POND #1
TS-1
UA-1
UA-2
UA-4
UA-5
UA-6a
UA-6b
UA-7
UA-8
UA-9
UA-10
UA-11
UA-13a
UA-13b
UA-14a
UA-14b
UA-15a
UA-15b
UA-16a
UA-16b
UA-17a
UA-17b
UA-18a
UA-18b
DA-1a
DA-1b
DA-1c
DA-2a
DA-2b
DA-3
DA-4a
DA-4b
DA-4c
DA-5a
DA-5b
DA-5c
DA-6a
DA-6b
DA-6c
DA-7
DA-8a
DA-8b
DA-8c
DA-9
DA-10
DA-11
DA-13a
DA-13b
DA-13c
DA-14a
DA-14b
DA-15a
DA-15b
DA-16a
DA-16b
DA-17a
DA-17b
DA-18a
DA-18b
ROM Coal Stockpile
Shop Warehouse
Mine Entrance Slope Bottom
Rock Slope
Ventilation Rock Slope
Fan Portal
ASCA Area #1
ASCA Area #2
Water Treatment Plant
Powder and Cap Magazines
Mine Portal Road
Truck Loadout Road
Existing County Road
RS-2477 ROW
Width of Disturbance
6' High Chain Link Fence
Stream Buffer Zone
Above Ground Power
SCATTERED BRUSH AND TREES
2,327,000 E
2,326,000 E
2,325,000 E
400,000 N
401,000 N