C:\Lila\Correspondance\2010\Submittals\10-010 Breakout Def Response\Chapter 5\Plate5-1a 08-001.dwg, Model, 12/6/2010 1:54:16 PM

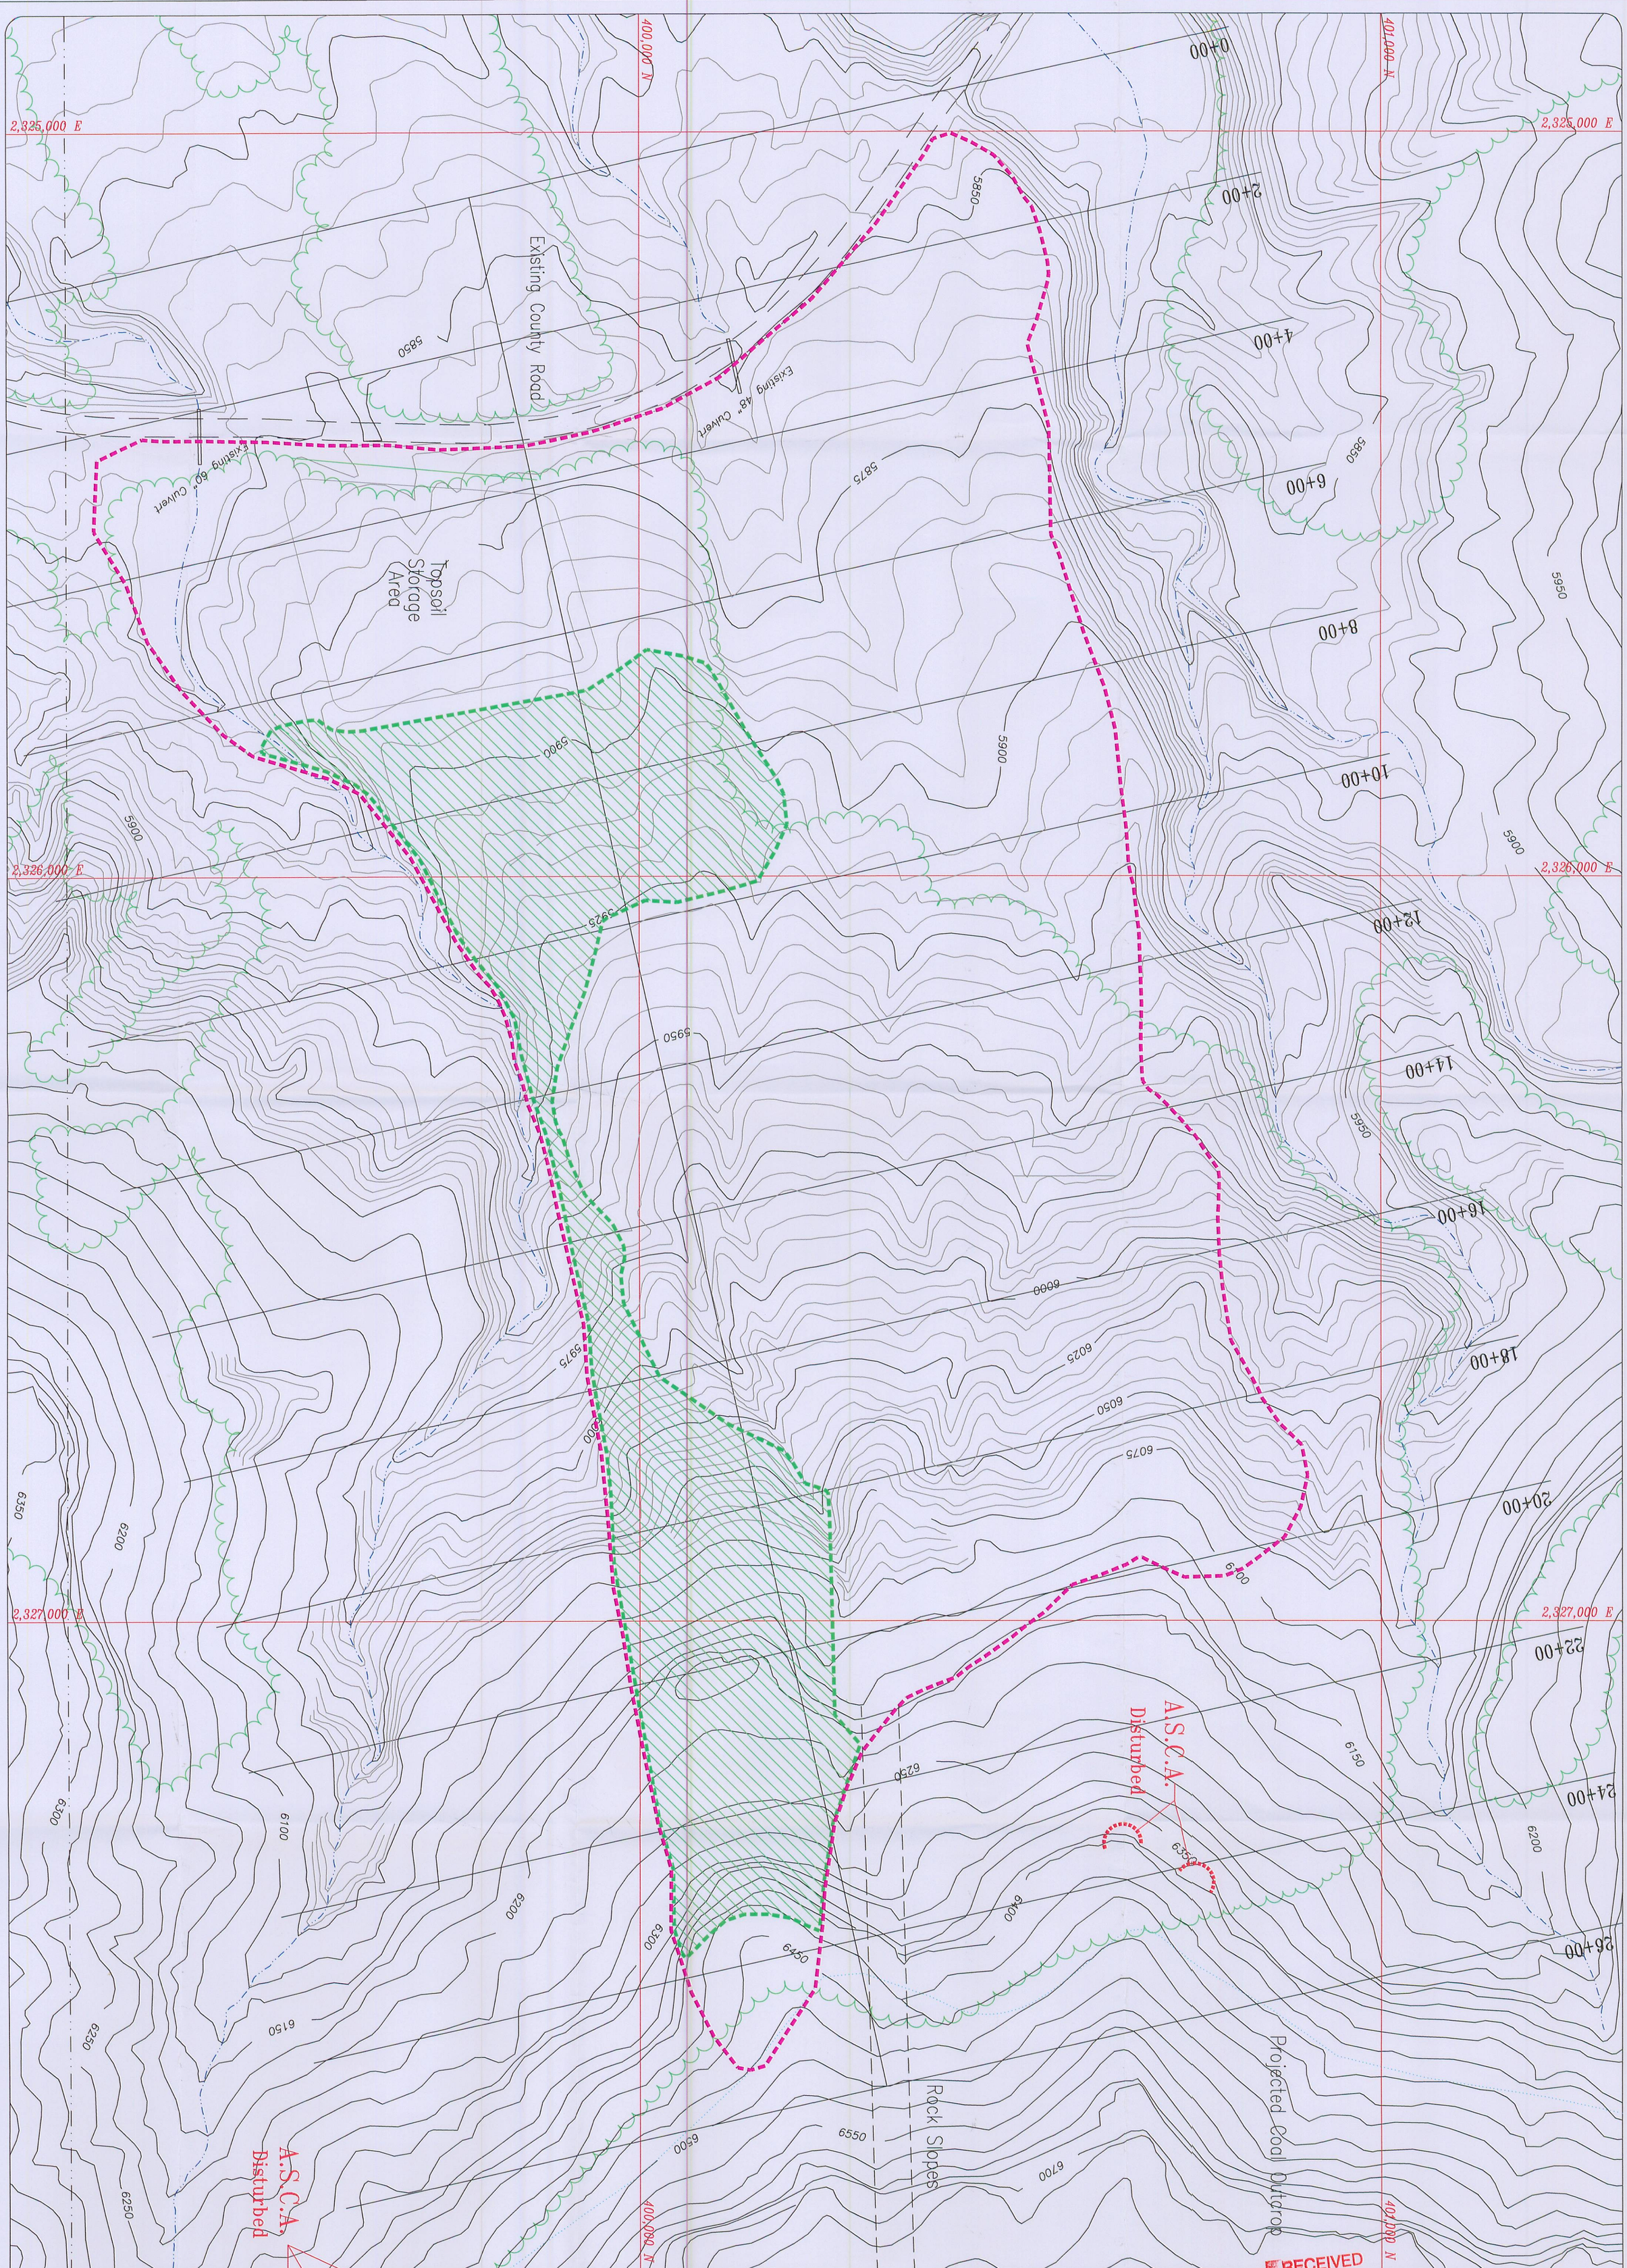

LEGEND:

NATURAL DRAINAGE:
DISTURBED AREA BOUNDARY:
UNDISTURBED AREA BOUNDRY

NOTE: REFER TO PLATES 5-7A-1, 5-7A-2, 5-7A-3, 5-7A-4, AND PLATES 5-7B-1, 5-7B-2, 5-7B-3 FOR CROSS SECTION INFORMATION.

R 14 E, T 16 S

50' 0' 100' 200'

REVISION DATE:

DATE:	BY:	DATE:	BY:
JAN 2001	BJ		
MAR 2001	BJ		
NOV 2002	RJM		
AUG 2003	RJM		
DEC 2004	RJM		
March 2008	RJM		
Dec 2010	RJM		

RECEIVED
DEC 08 2010
DIV. OF OIL, GAS & MINING

UTAH REGISTERED PROFESSIONAL ENGINEER
#152606
R. Jay Marshall
12/7/10

LILA CANYON MINE

PRE MINING CONTOURS

DATE:	DESIGNED BY:
SEPTEMBER 2000	BLACKHAWK ENG.
SCALE: AS SHOWN	PLATE #: 5-1A

File in: ☐ Confidential