D:\Temp\Jay Marshall\12-21-10\Plate5-1a 10-010.dwg, Model, 12/22/2010 1:16:52 PM

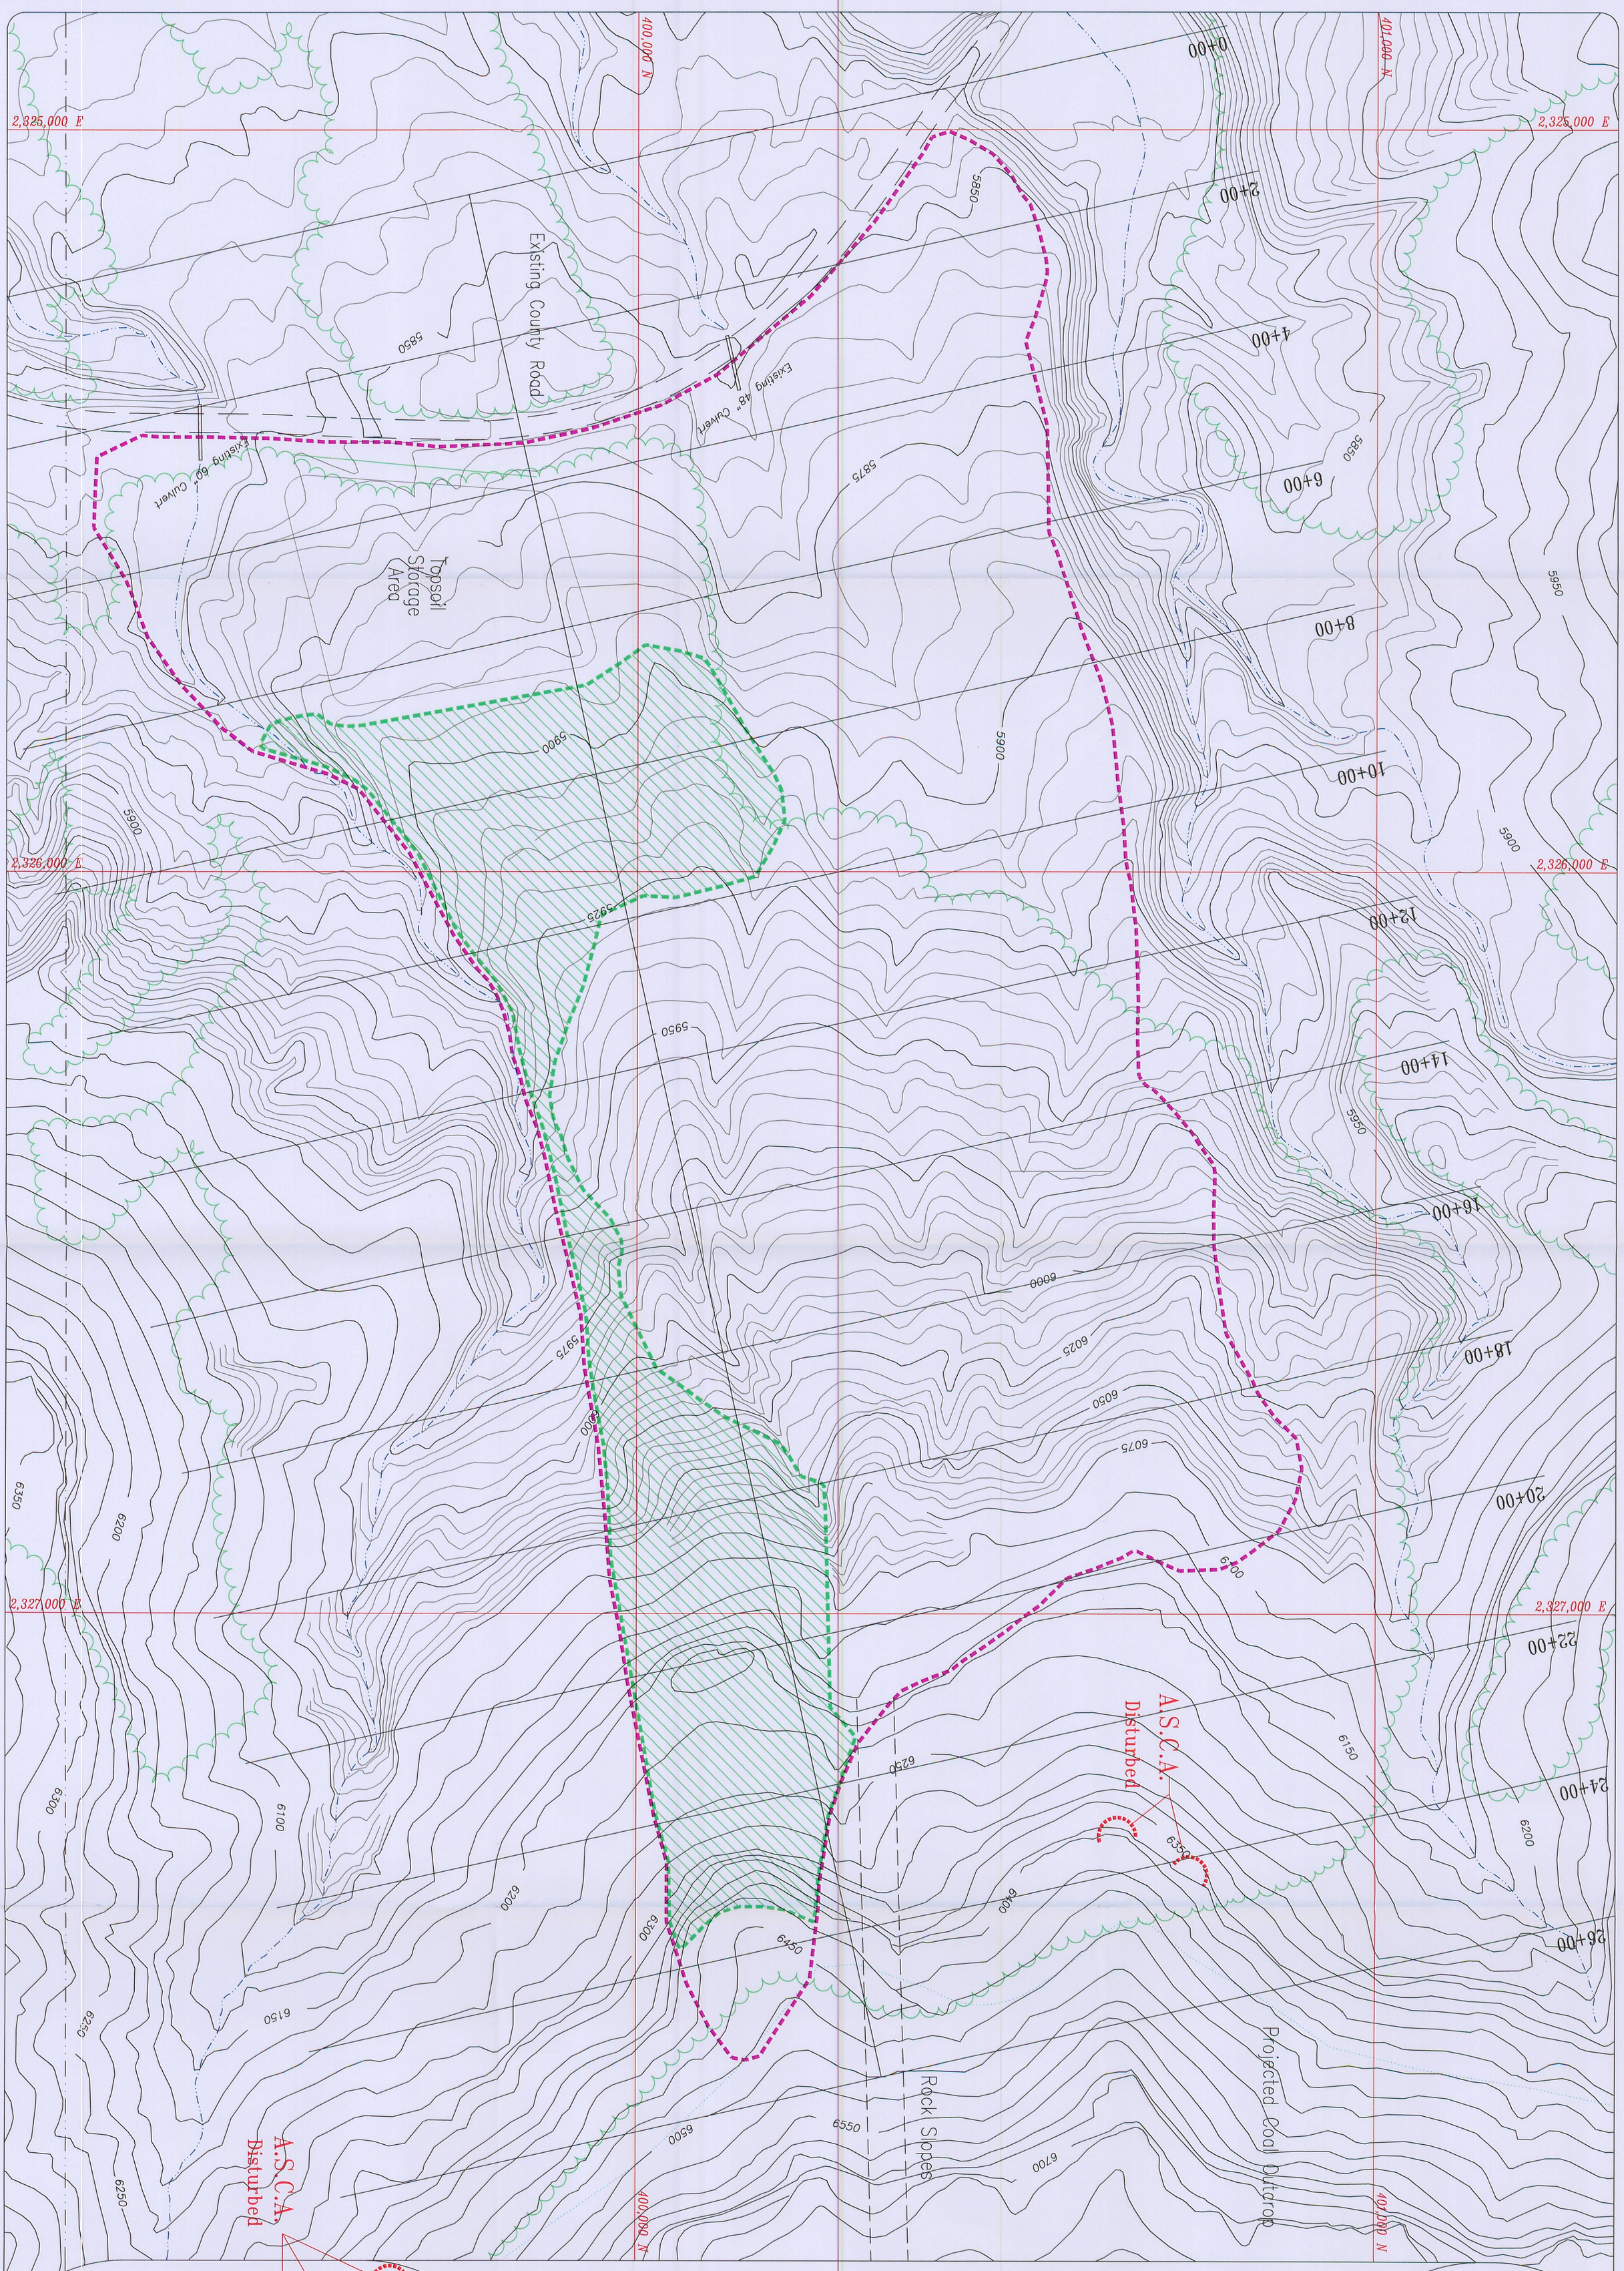

LEGEND:

NATURAL DRAINAGE:
DISTURBED AREA BOUNDARY:
UNDISTURBED AREA BOUNDRY

NOTE: REFER TO PLATES 5-7A-1, 5-7A-2, 5-7A-3, 5-7A-4, AND PLATES 5-7B-1, 5-7B-2, 5-7B-3 FOR CROSS SECTION INFORMATION.

R 14 E, T 16 S

50' 0' 100' 200'

File in:
☐ Confidential
☐ Shelf
☒ Expandable
In C/0070013 Incoming
Date: 12/22/2010 For additional information

REVISION DATE:

DATE:	BY:	DATE:	BY:
JAN 2001	BJ		
MAR 2001	BJ		
NOV 2002	RJM		
AUG 2003	RJM		
DEC 2004	RJM		
March 2008	RJM		
Dec 2010	RJM		

UTAH REGISTERED PROFESSIONAL ENGINEER #152606 R. Jay Marshall 12/22/10

LILA CANYON MINE

PRE MINING CONTOURS

DATE:	DESIGNED BY:
SEPTEMBER 2000	BLACKHAWK ENG.
SCALE: AS SHOWN	PLATE #: 5-1A

RECEIVED