D:\Temp\Jay Marshall\12-21-10\Plate 5-6 10-010.dwg, Model, 12/22/2010 1:20:45 PM

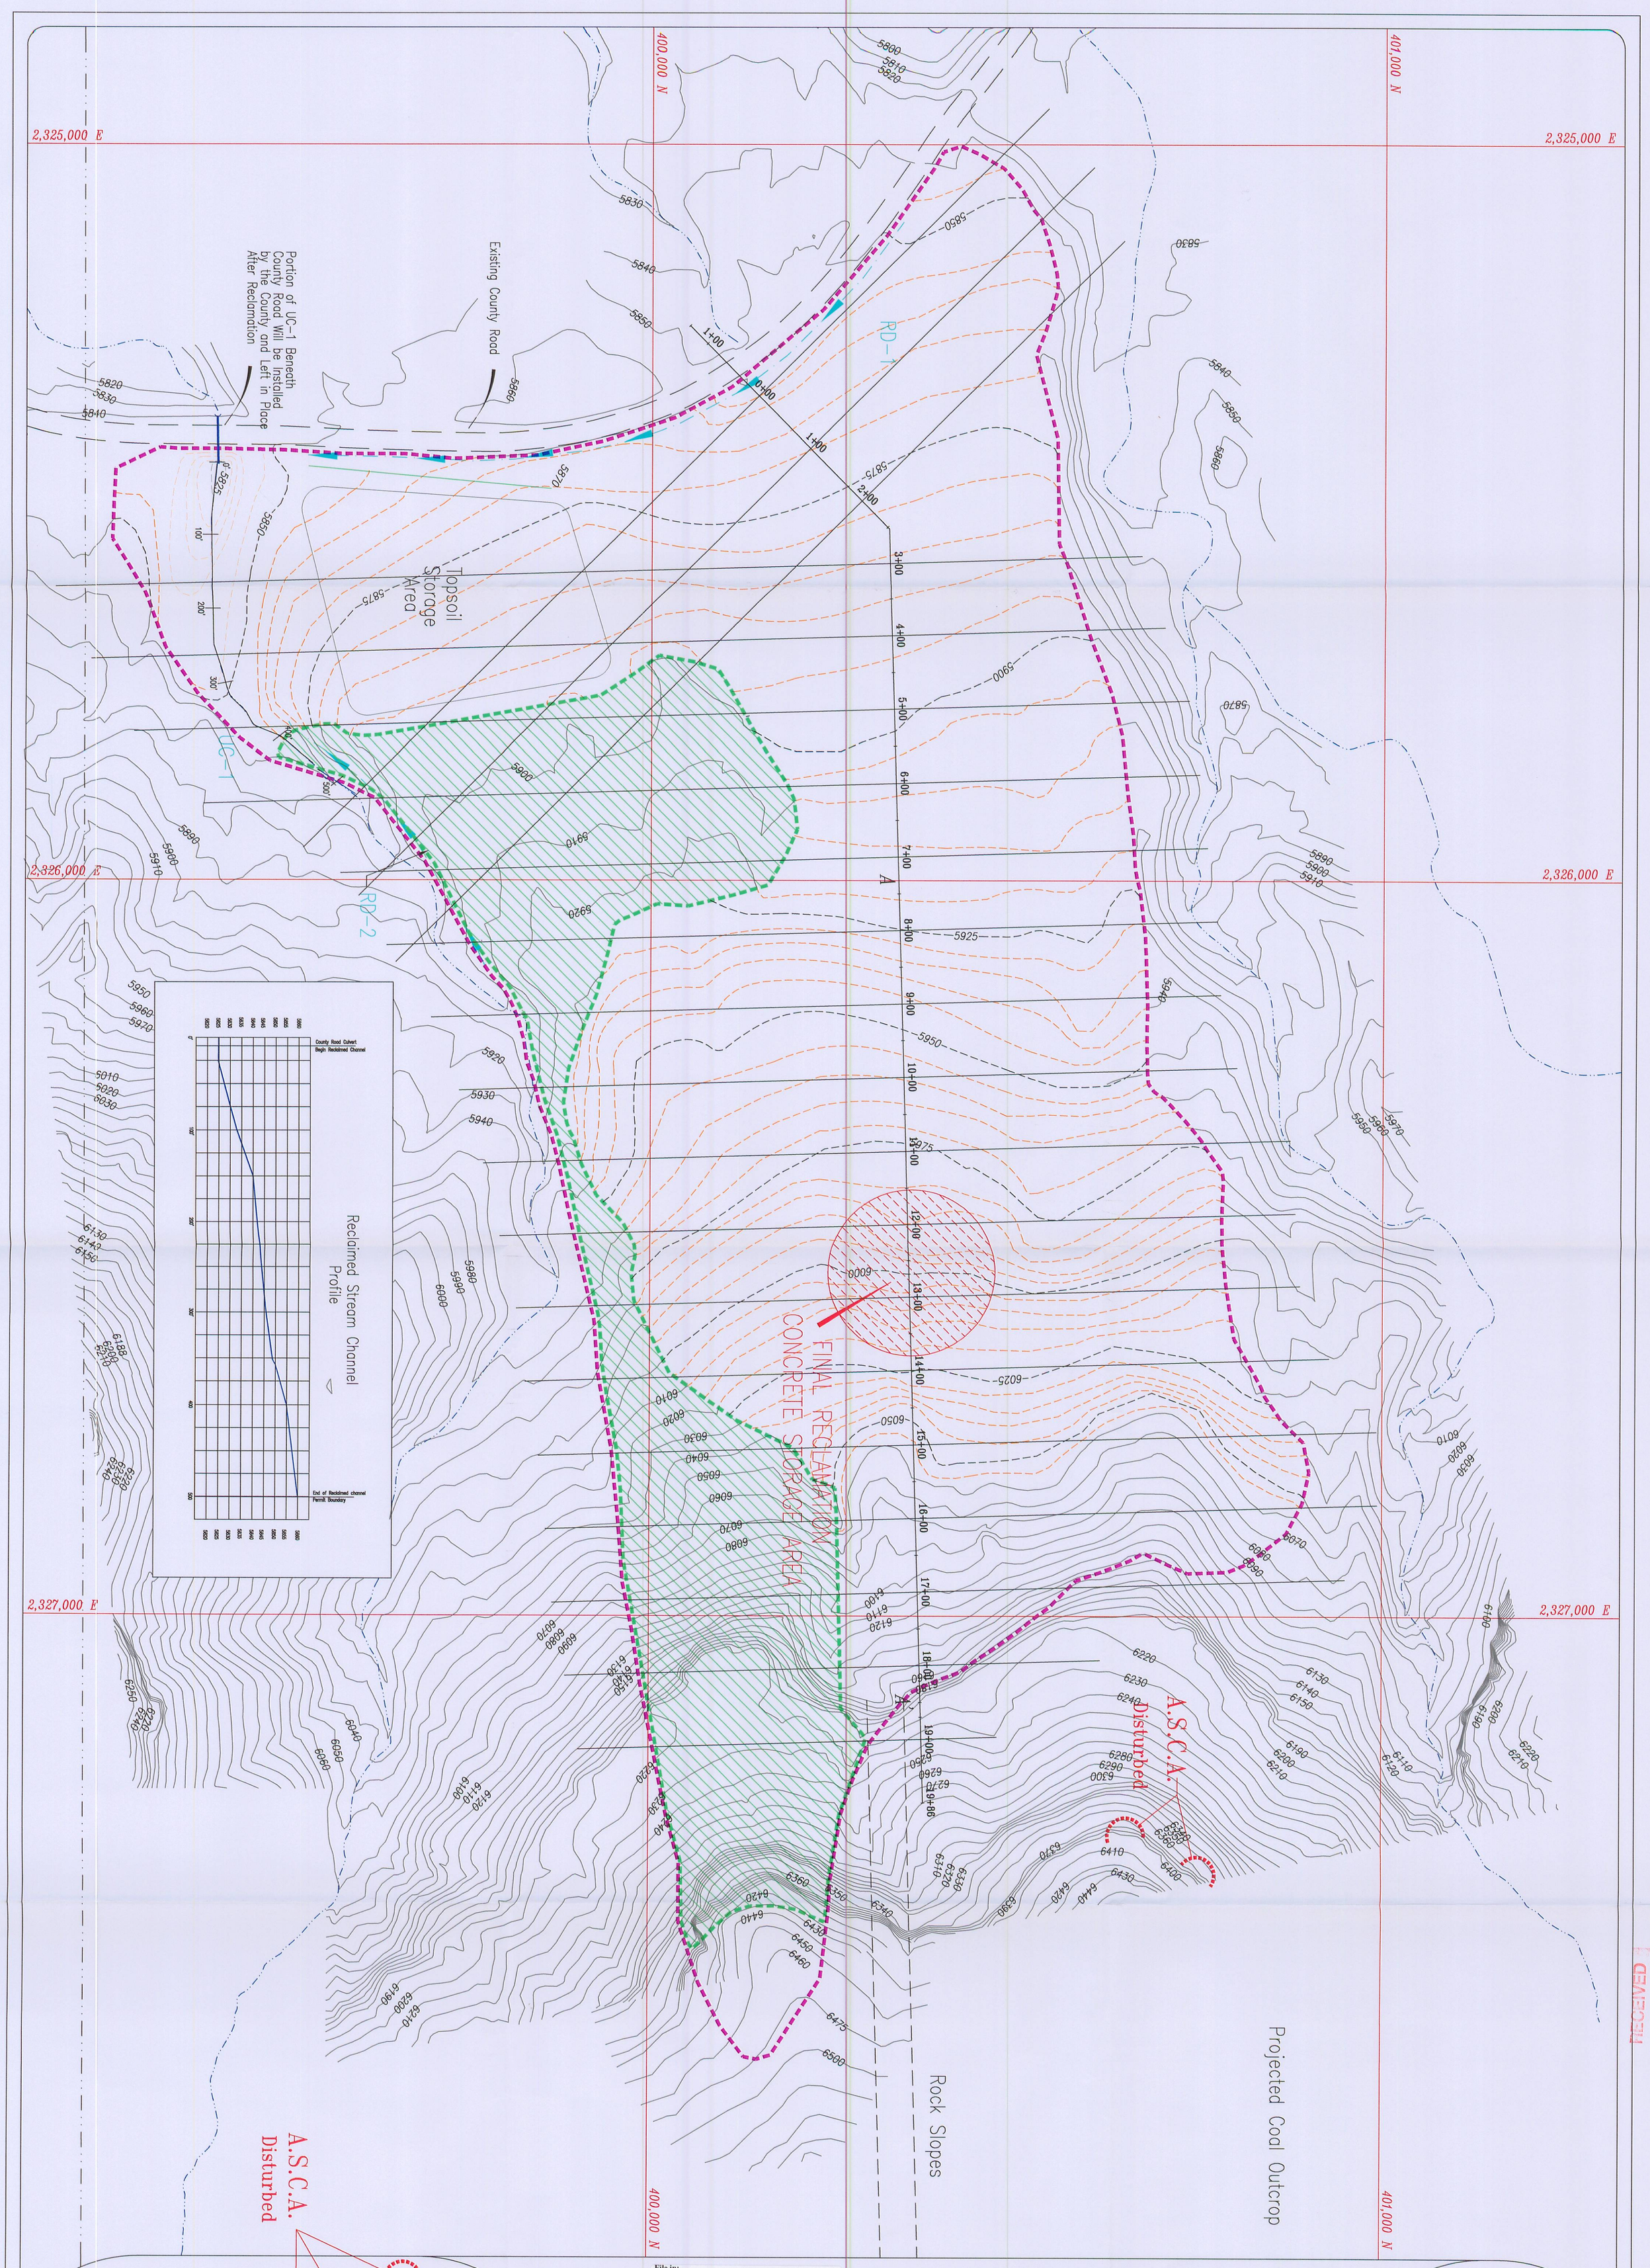

LEGEND:

- NATURAL DRAINAGE:
- DISTURBED DRAINAGE
- DISTURBED AREA BOUNDARY:
- UNDISTURBED AREA BOUNDARY:
- RECLAIMED PROFILE SECTION: A A
- RECLAMATION CONTOURS:
- CONCRETE STORAGE

NOTES:

1. REFER TO PLATES 5-7A-1, 5-7A-2, 5-7A-3, 5-7A-4, AND 5-7B-1, 5-7B-2, AND 5-7B-3 FOR CROSS SECTION INFORMATION.
2. REFER TO PLATE 5-7C FOR RECLAIMED PROFILE INFORMATION.
3. SILT FENCES WILL BE INSTALLED AS NEEDED.

File in:
☐ Confidential
☐ Shelf
☒ Expandable
In C/0070013 Incoming
Date: 12/29/2010 For additional information

R 14 E, T 16 S

50' 0' 100' 200'

REVISION DATE:

DATE:	BY:	DATE:	BY:
JAN 2001	BJ	Dec 2010	RJM
February 2008	RJM		
MAR 2001	BJ		
NOV 2002	RJM		
AUG 2003	RJM		
DEC 2004	RJM		
JULY 2004	PJJ		

UTAH REGISTERED PROFESSIONAL ENGINEER #152606 R. Jay Marshall 12/22/10

LILA CANYON MINE

POST MINING TOPOGRAPHY

DATE:	DESIGNED BY:
JUNE 1998	BLACKHAWK ENG.
SCALE: AS SHOWN	PLATE #: 5-6

RECEIVED