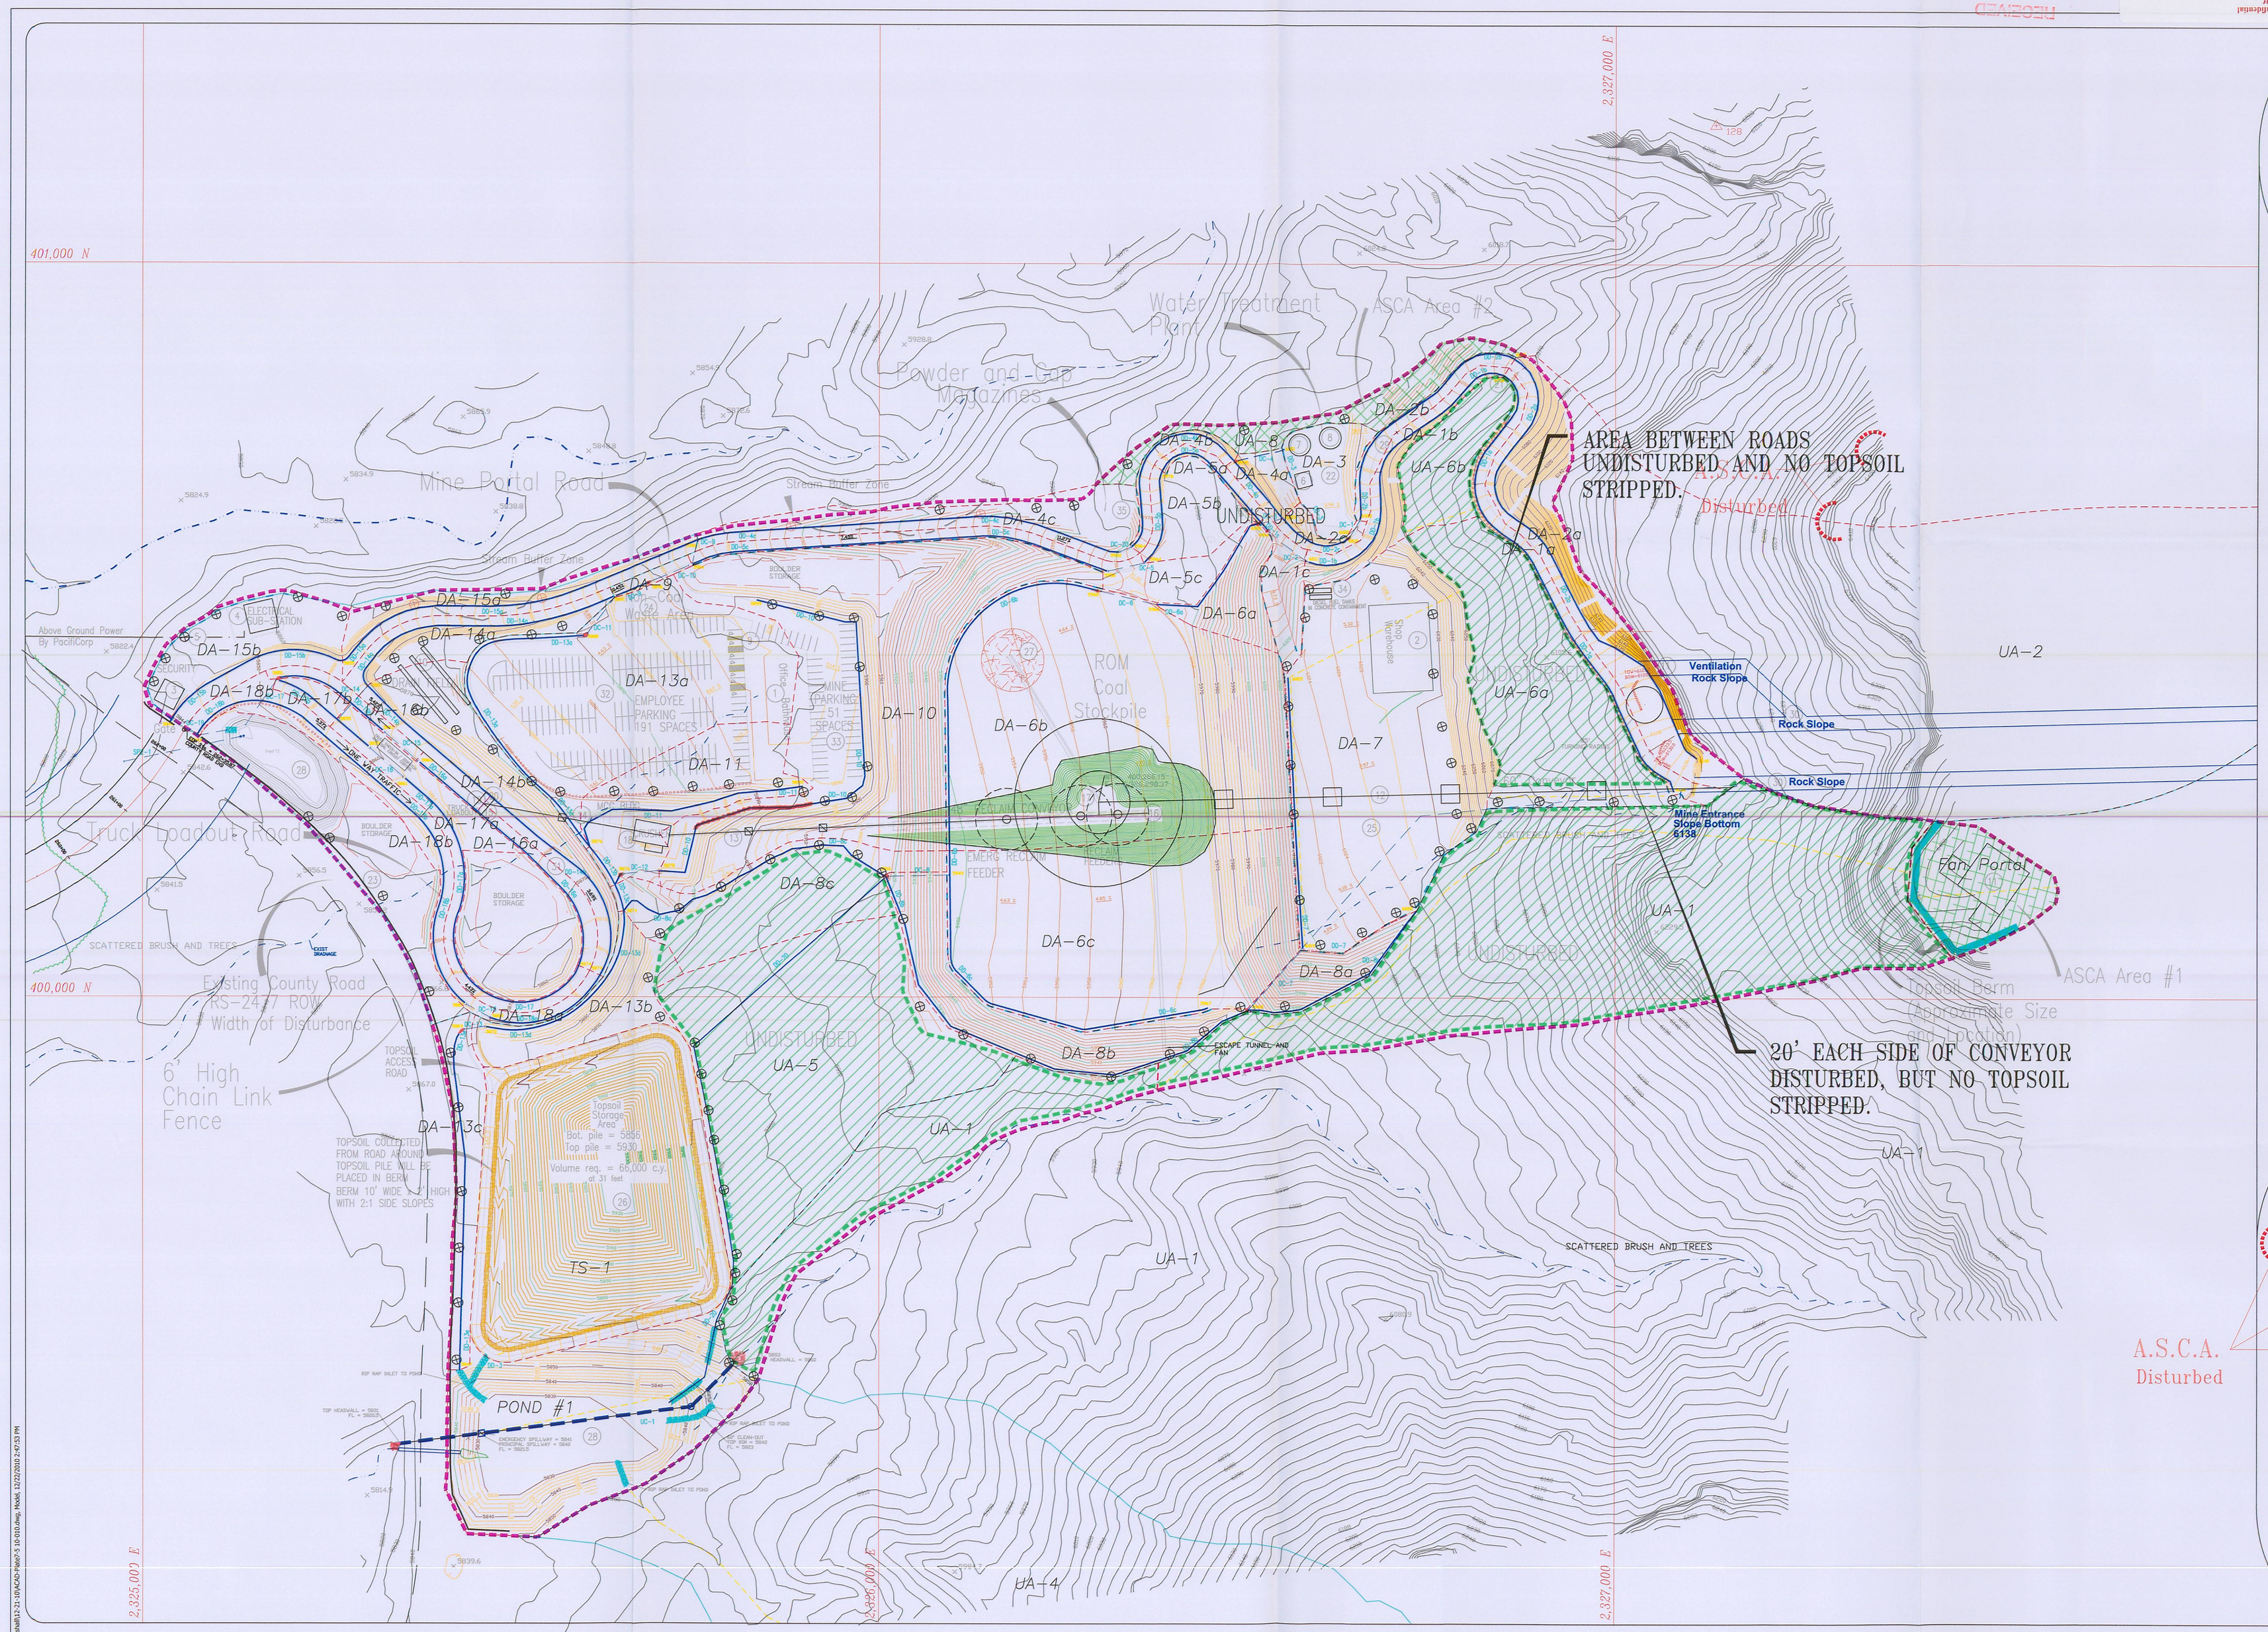

LILA CANYON MINE

PROPOSED SEDIMENT CONTROL

DATE: JUNE 1998 | DESIGNED BY: BLACKHAWK ENG.

SCALE: AS SHOWN | PLATE #: 7-5

UTAH REGISTERED PROFESSIONAL ENGINEER #152606 R. Jay Marshall

REVISION DATE:

DATE:	BY:	DATE:	BY:
OCT 1998	WJ	NOV 2003	RJM
JAN 1999	WJ	JAN 2005	RJM
MAR 2000	BHE	APR 2008	TJS
SEP 2000	BHE	JUL 2008	TJS
JAN 2001	BHE	JUN 2009	TJS
MAR 2001	BJ	JAN 2010	TJS
NOV 2002	RJM	Dec 2010	RJM

NOTE:
UNDISTURBED DENOTES DRAINAGE AND IS NOT APPLICABLE TO SOILS.

R 14 E, T 16 S

LEGEND:

UNDISTURBED WITHIN THE DISTURBED AREA
DISTURBED AREA BOUNDARY:
NATURAL DRAINAGE:
6' HIGH CHAIN LINK FENCE
INCIDENTAL ROCK DISTRIBUTION:
STREAM BUFFER ZONE SIGNS

STRUCTURAL FILL:
TEMP. REFUSE PILE (COAL MINE WASTE):
TOPSOIL BERM:
Stream Buffer Zone
Berm
Ditch
Culvert
WS Bound

NOTES:
(1) REFER TO PLATE 5-7A&B FOR CROSS-SECTIONS.