D:\Temp\Jay Marshall\12-21-10\ACAD-Plate7-7 10-010.dwg, Model, 12/22/2010 2:48:56 PM

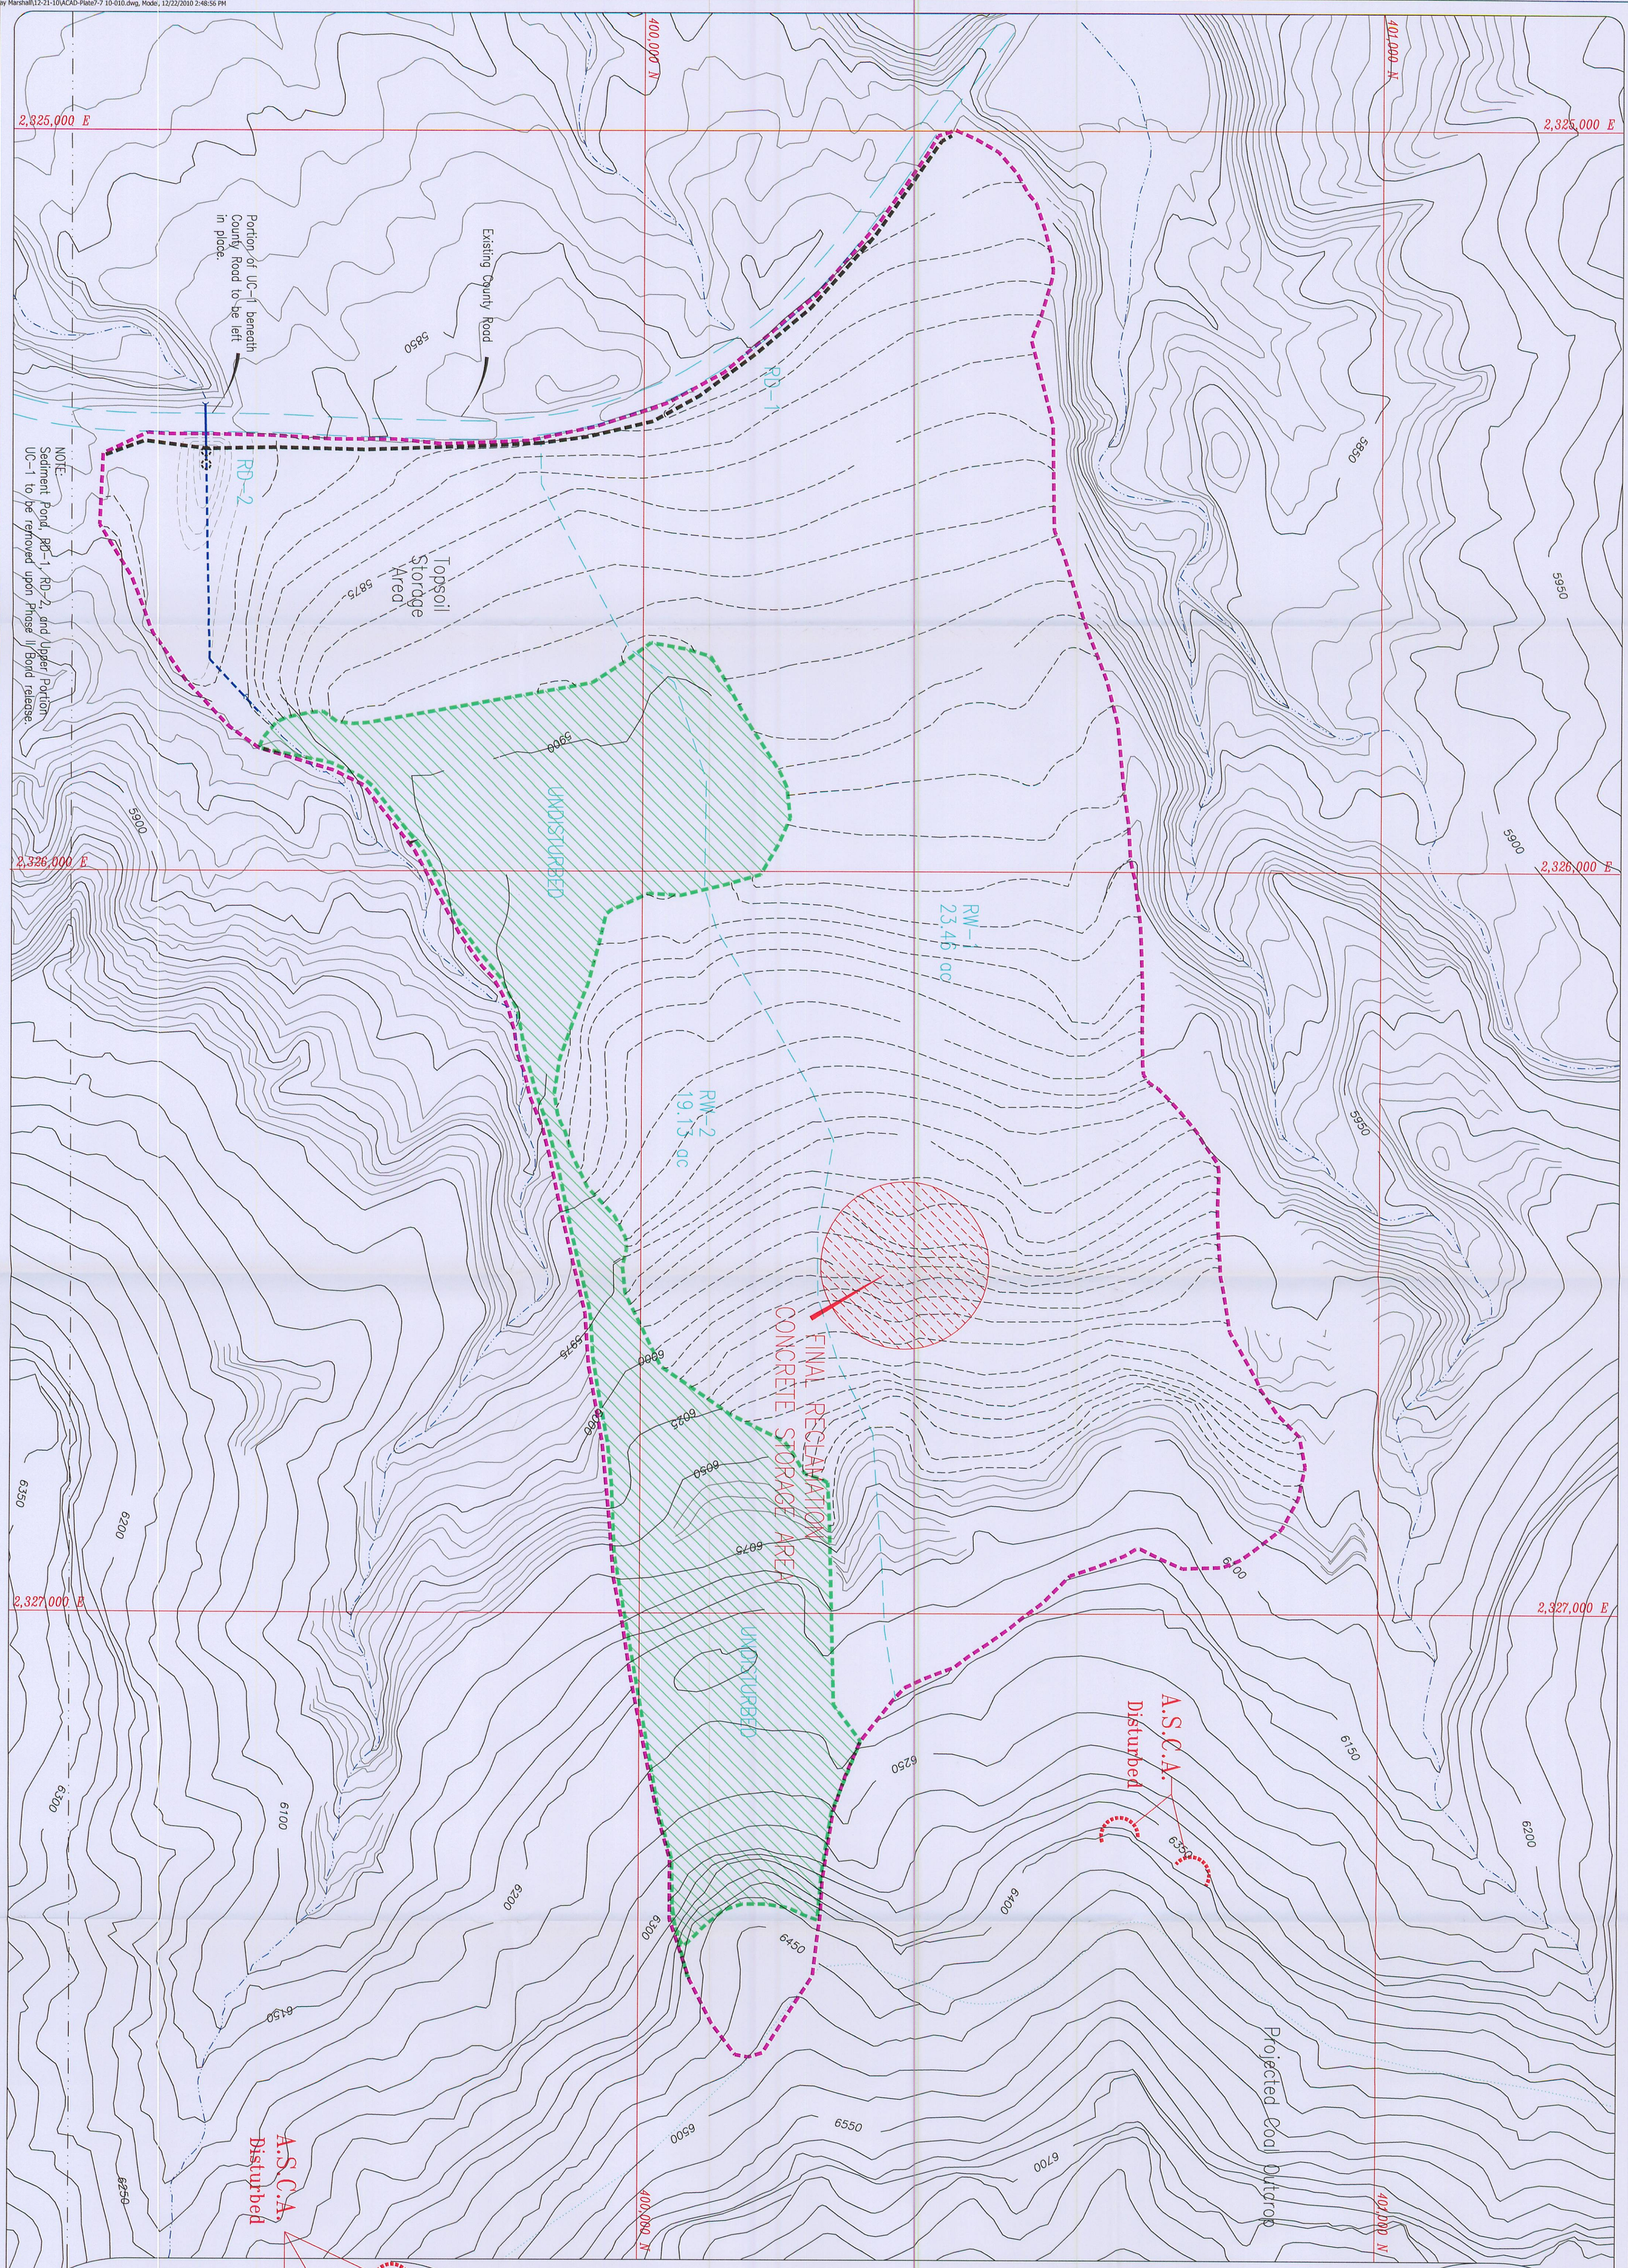

LEGEND:

- NATURAL DRAINAGE:
- DISTURBED DRAINAGE
- DISTURBED AREA BOUNDARY:
- UNDISTURBED AREA BOUNDARY:
- Reclaimed Contours

NOTE:
SILT FENCES WILL BE INSTALLED AS NEEDED.

R 14 E, T 16 S

50' 0' 100' 200'

REVISION DATE:

DATE:	BY:	DATE:	BY:
JAN 1999	WJ	Dec 2010	RJM
NOV 1999	BHE		
SEP 2000	BHE		
MAR 2001	BJ		
NOV 2002	RJM		
NOV 2003	RJM		
JAN 2005	RJM		

UTAH REGISTERED PROFESSIONAL ENGINEER
12/22/10
#152606
R. Jay Marshall

LILA CANYON MINE

POST MINING HYDROLOGY
Phase I Bond Release

DATE:	DESIGNED BY:
JUNE 1998	BLACKHAWK ENG.
SCALE: AS SHOWN	PLATE #: 7-7

RECEIVED

File in: ☐ Confidential ☐ Shelf